


JENSALBRY

EXISTING SEMI-DETACHED BUNGALOWS
TO BE DEMOLISHED.

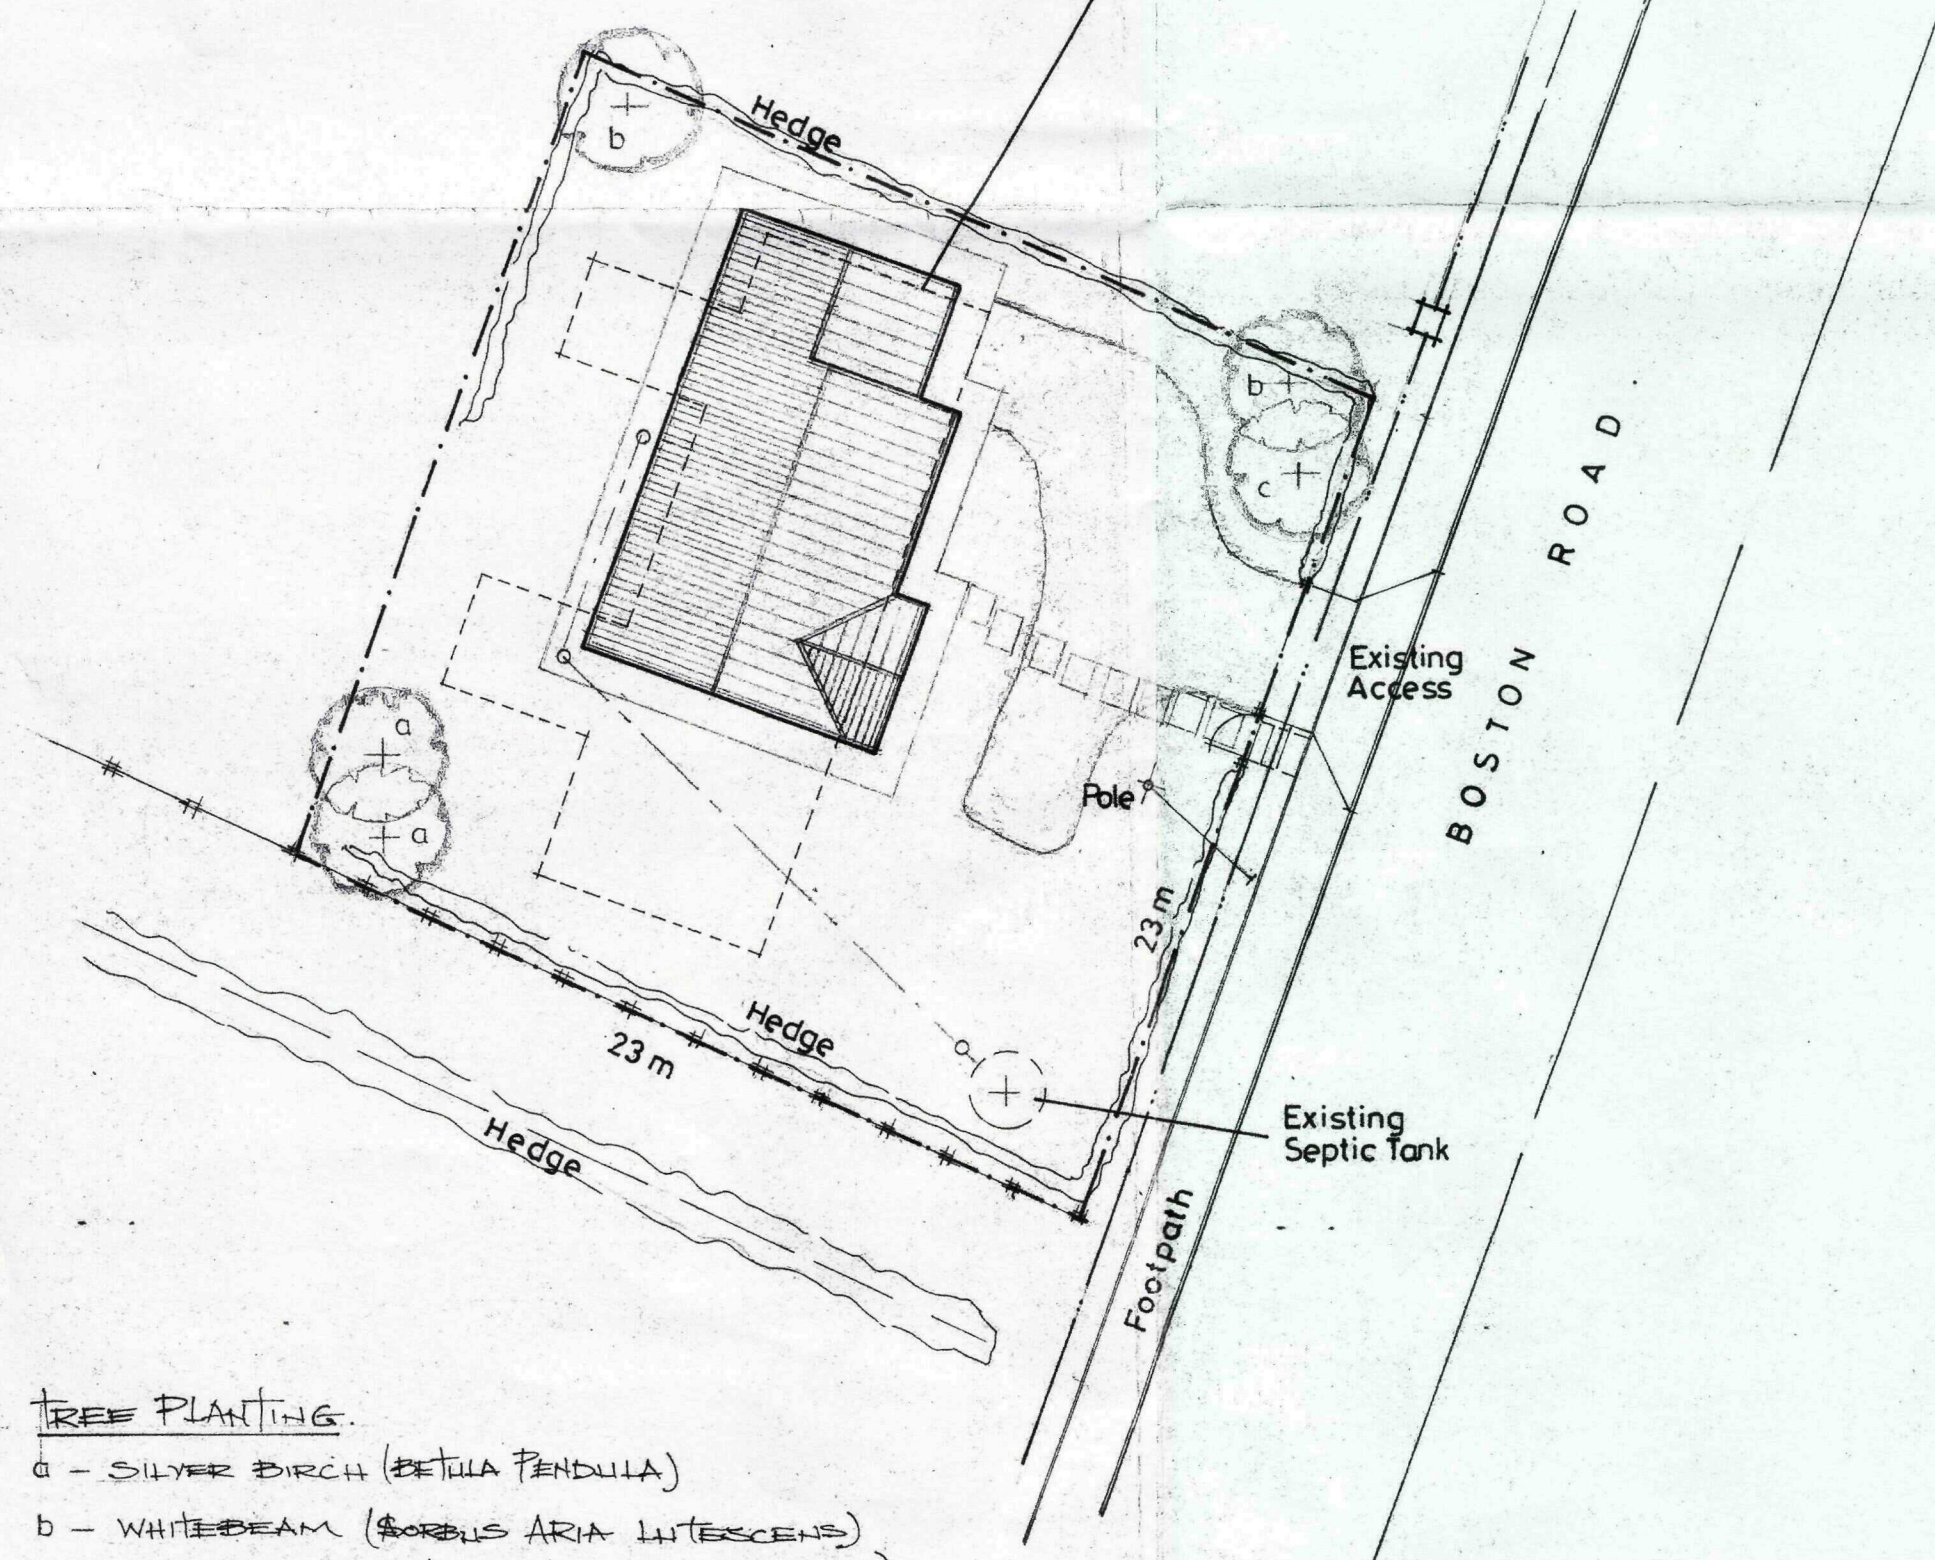


TREE PLANTING.

- a - SILVER BIRCH (*BETULA PENDULA*)
 - b - WHITEBEAM (*SORBUS ARIA LUTESCENS*)
 - c - RED HAWTHORN (*CRATEAGUS PAULI SCARLET*)
- ALL 1/2 STANDARDS.

SITE LAYOUT.

SCALE: 1/200.

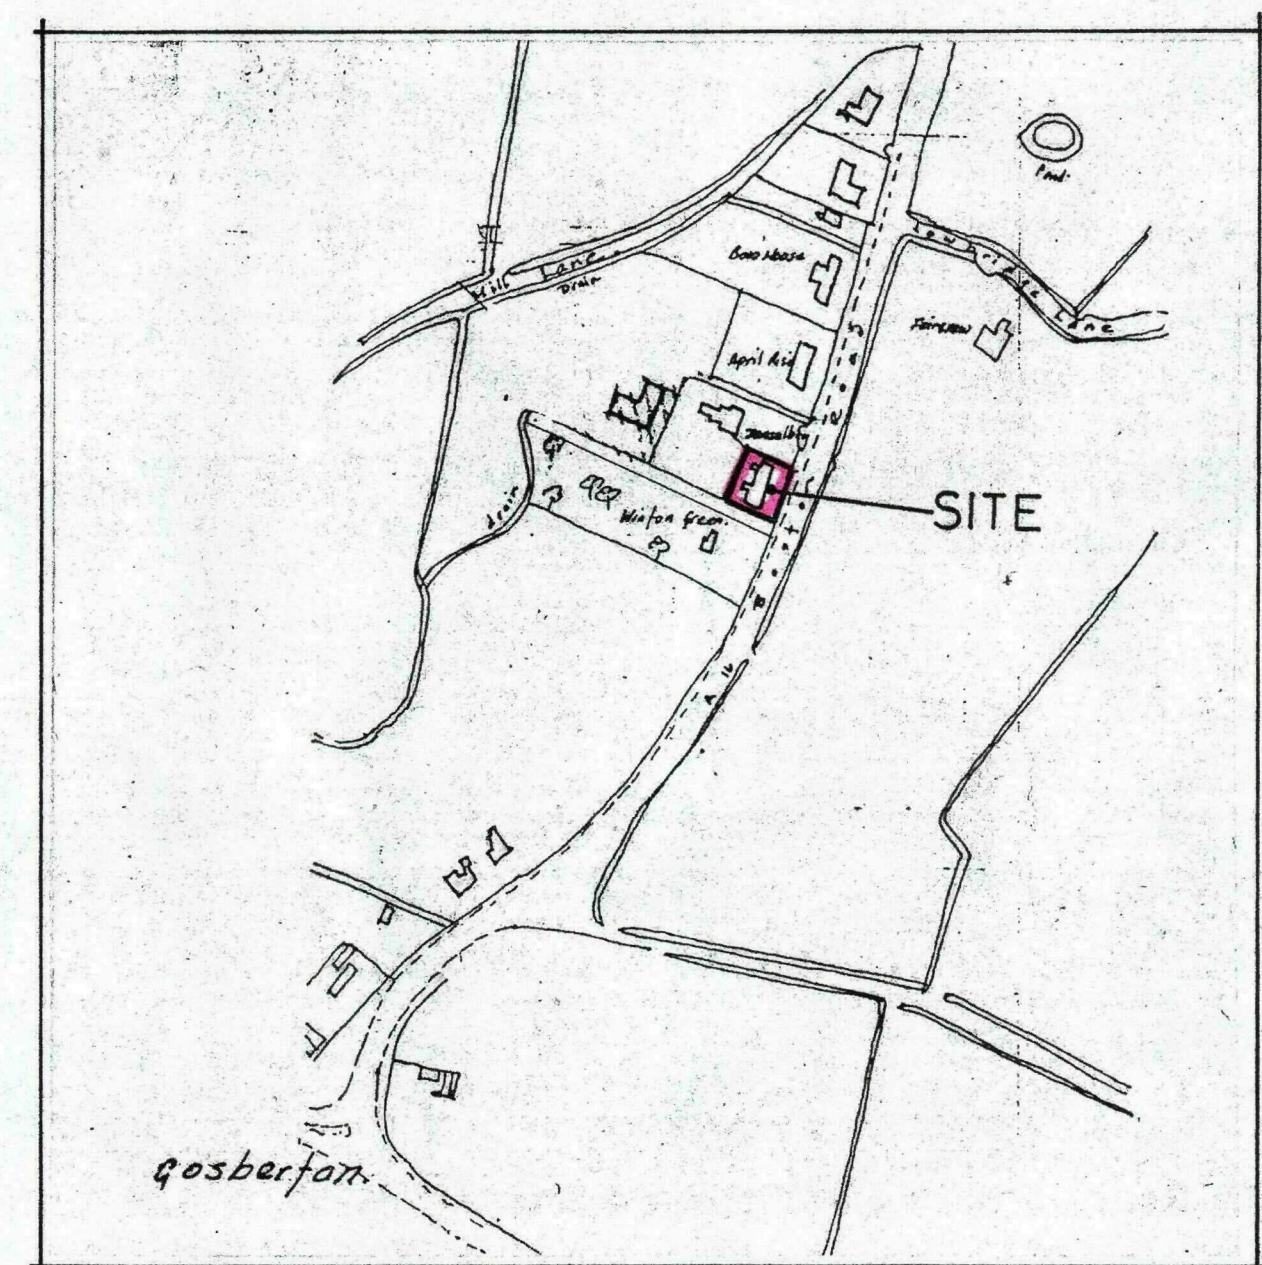

LOCATION PLAN.

SCALE: 1/2500.

SHDC
Planning & Development
26 OCT 2009
Ref: 0843-09

G. R. MERCHANT

LENG AMICE, FIWO,
ARCHITECTURAL, STRUCTURAL
& LAND DRAINAGE CONSULTANT
TEL: HOLBEACH (01406) 490800

PROJECT:

REPLACEMENT DWELLING.
BOSTON ROAD.
GOSBERTON.

CLIENT:

S. M. CROFT & I. ADLINGTON
% 2 NORTH DROVE
PODE HOLE
SPALDING
Lincs.

SCALES:

AS INDICATED.

DATE:

MARCH 1995.

G. R. MERCHANT

DRAWING No.:
SMC .1

REVISIONS: