

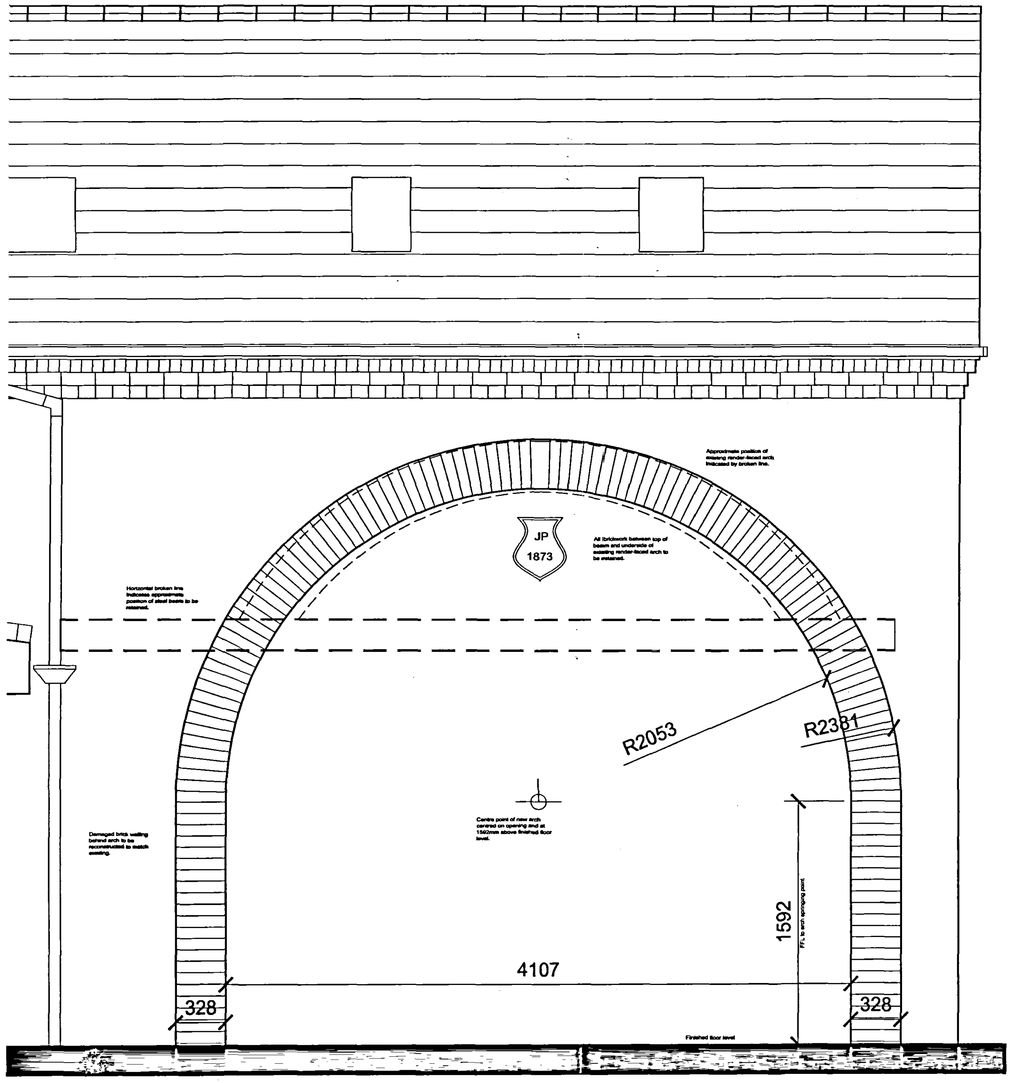


Elevation showing Brick Arch
Scale 1:20

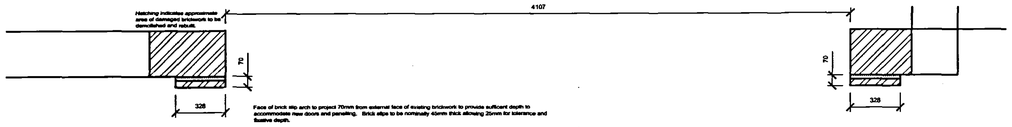


Plan showing Brick Arch
Scale 1:20

Plan showing Doors
Scale 1:10

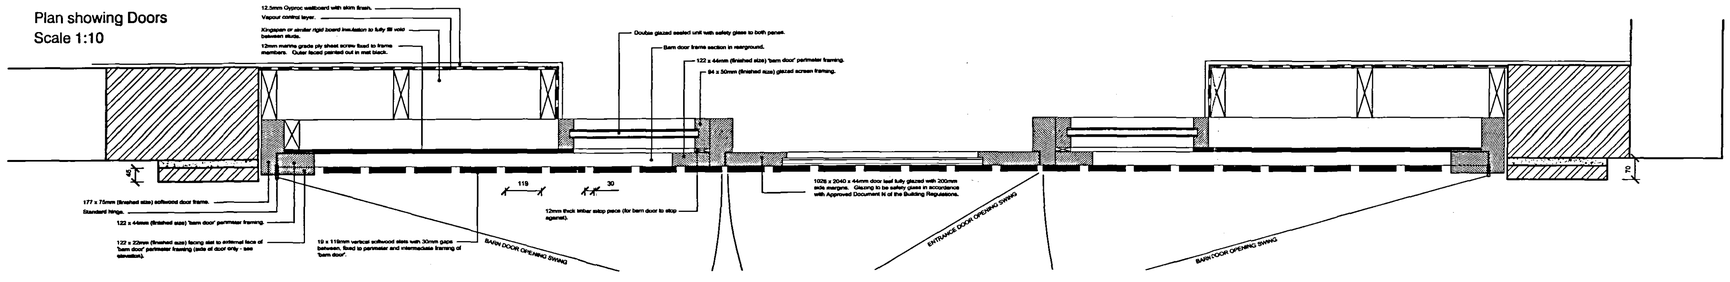

Vertical Section with Door and Screen
Scale 1:10

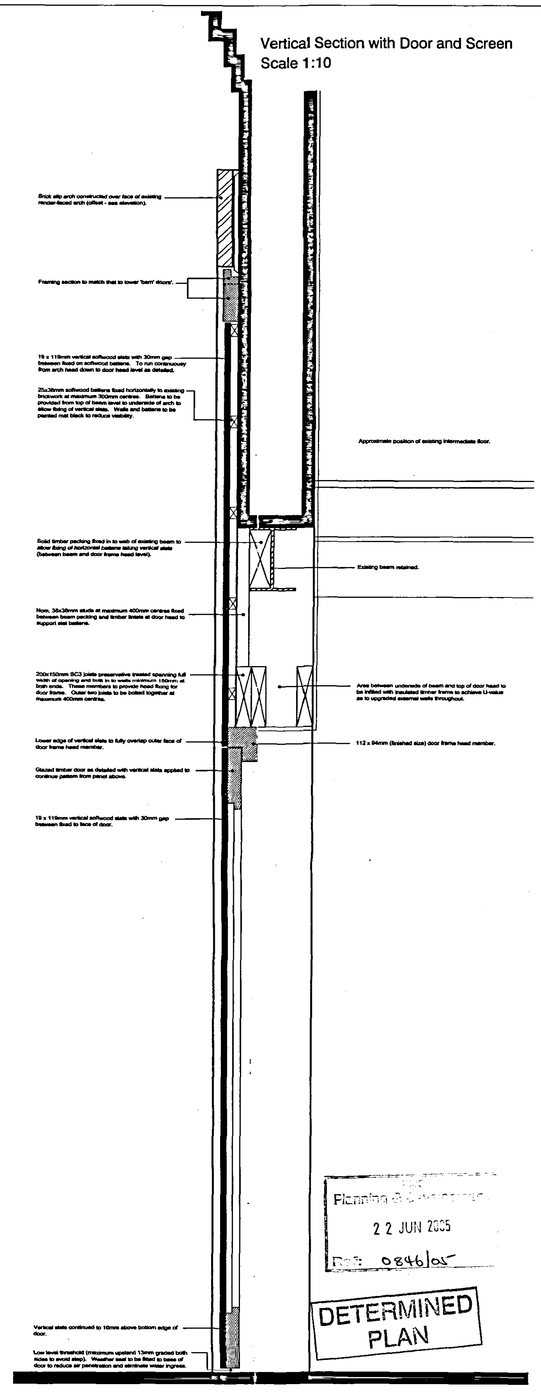

Planning & Conservation
22 JUN 2005
Ref: 0846/05
DETERMINED PLAN

DO NOT SCALE THIS DRAWING. THE CONTRACTOR IS DEEMED TO HAVE CHECKED ALL DIMENSIONS ON SITE AND REPORT ANY DISCREPANCIES TO OGLESBY & LIMB LTD.
THE CONTENTS OF THIS DRAWING ARE COVERED BY COPYRIGHT AND REMAIN THE PROPERTY OF OGLESBY & LIMB LTD. WRITTEN APPROVAL MUST BE OBTAINED FROM OGLESBY & LIMB LTD PRIOR TO DUPLICATION OR REPRODUCTION OF THIS DRAWING OR ITS CONTENTS.
ANY DIMENSIONS NOT SHOWN ARE TO BE CHECKED AND AGREED WITH OGLESBY & LIMB LTD.

Ref:	date:	Description:	by:

Revisions

Drawing Status

Oglesby & Limb Ltd
Chartered Architects
and Building Surveyors
67 London Road
Newark, Notts
NG24 1RZ
Tel: 01636 702030
Fax: 01636 703740
e-mail: design@o-l-ltd.co.uk

Client:
Monograms Property Limited

Project:
Conversion of Former Shop to Flats
Westhorpe Road, Gosberton

Drawing Title:
Arched Entrance Details
Sheet 1 of 2

Date:	Scale:
Oct. 2004	1:50, 1:1250
Drawn by: AJO	Checked by: DAL

Drawing Number: A0325-10
Rev: