

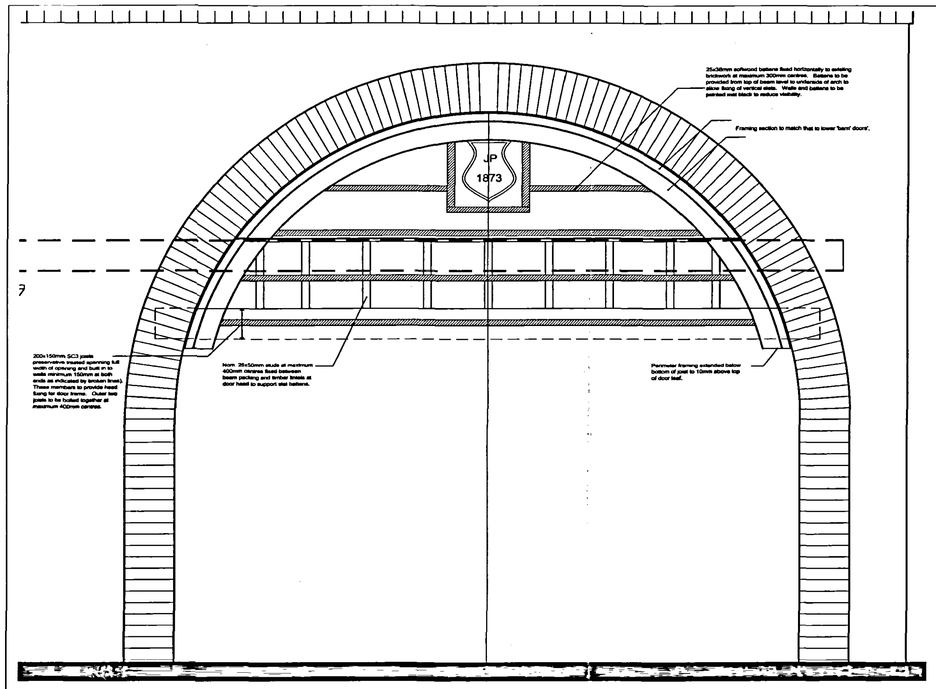



Elevation showing horizontal battens and upper frame in place.
Scale 1:20

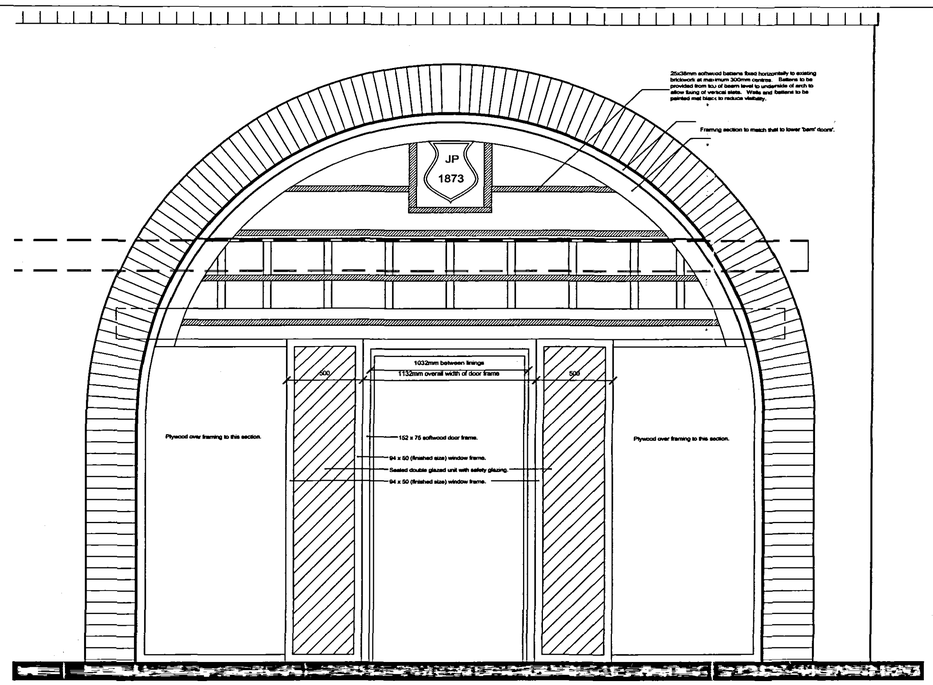


Elevation showing door frames in position.
Scale 1:20

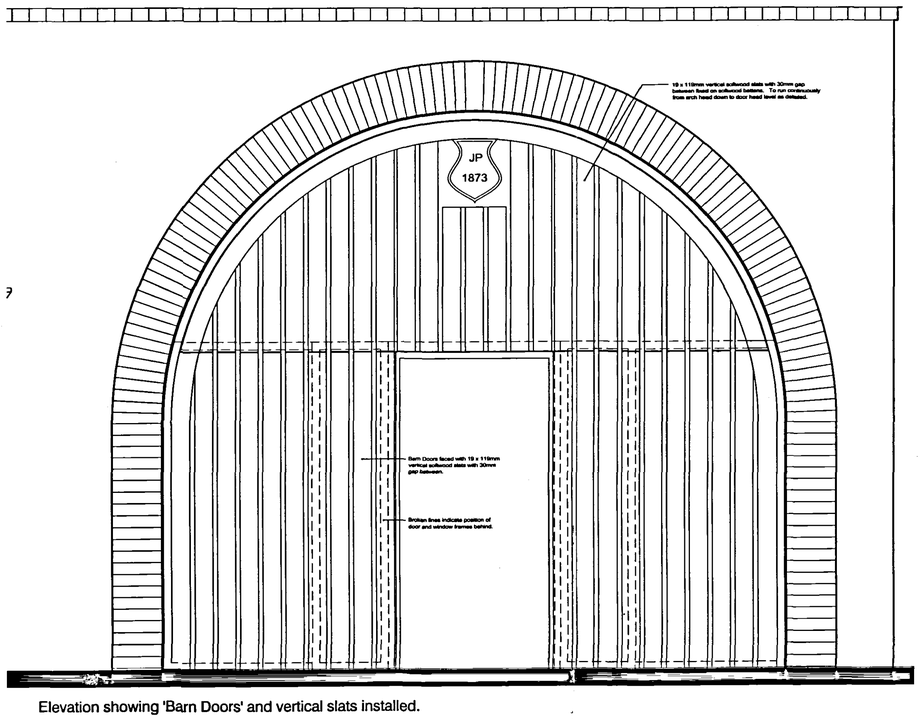

Elevation showing 'Barn Doors' and vertical slats installed.
Scale 1:20

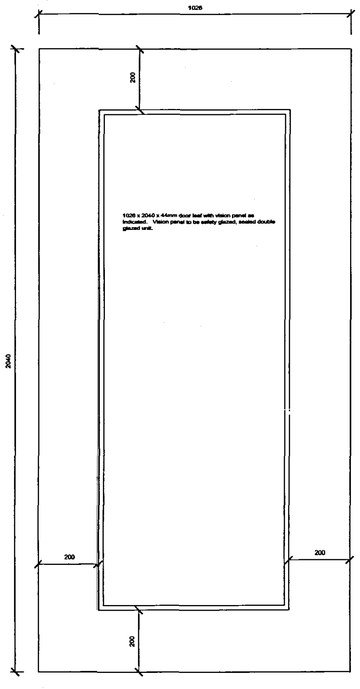

Entrance Door Leaf Details
Scale 1:10

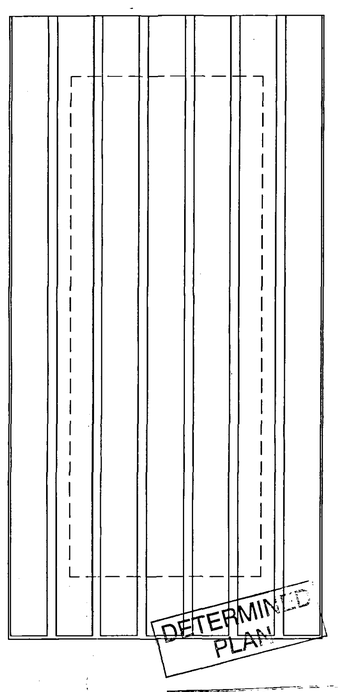

DETERMINED PLAN
Planning & Development
22 JUN 2005
Ref: 0896/05

DO NOT SCALE THIS DRAWING. THE CONTRACTOR IS DEEMED TO HAVE CHECKED ALL DIMENSIONS ON SITE AND REPORT ANY DISCREPANCIES TO OGLESBY & LIMB LTD.
THE CONTENTS OF THIS DRAWING ARE COVERED BY COPYRIGHT AND REMAIN THE PROPERTY OF OGLESBY & LIMB LTD. WRITTEN APPROVAL MUST BE OBTAINED FROM OGLESBY & LIMB LTD PRIOR TO DUPLICATION OR REPRODUCTION OF THIS DRAWING OR ITS CONTENTS.
ANY DIMENSIONS NOT SHOWN ARE TO BE CHECKED AND AGREED WITH OGLESBY & LIMB LTD.

Ref.	date	Description	by:
A		Revision	

Drawing Status

Oglesby & Limb Ltd
Chartered Architects
and Building Surveyors

67 London Road
Newark, Notts
NG24 1RZ

Tel: 01636 702030
Fax: 01636 703740

e-mail: design@o-l-ltd.co.uk

Client:

Monograms Property Limited

Project:

Conversion of Former Shop to Flats
Westhorpe Road, Gosberton

Drawing Title:

Arched Entrance Details
Sheet 2 of 2

Date:	Oct. 2004	Scale:	1:50, 1:1250
Drawn by:	AJO	Checked by:	DAL

Drawing Number: A0325-11

Rev: