




Front Door as existing

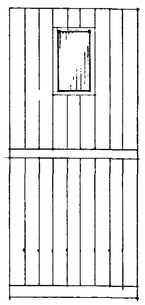


Rear Door / First Floor Granary Door

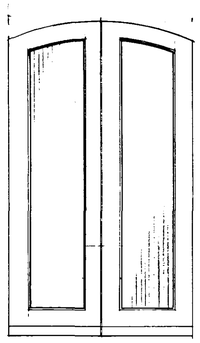


Typical Pair of Doors (Main screens)

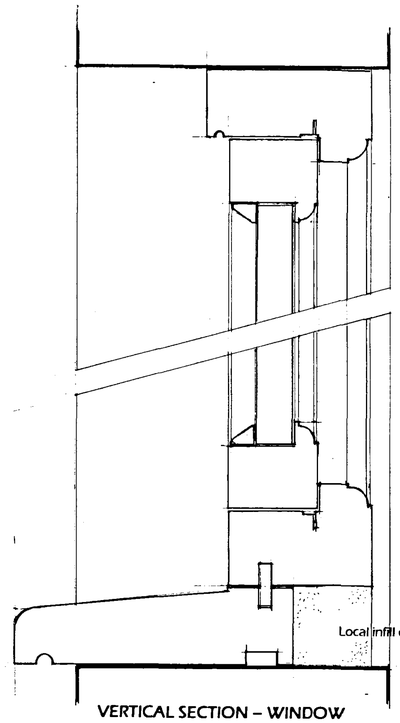


VERTICAL SECTION – WINDOW

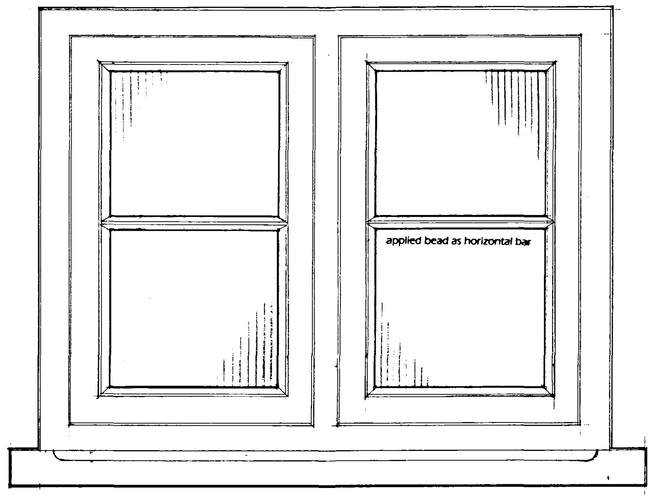


TYPICAL WINDOW ELEVATION

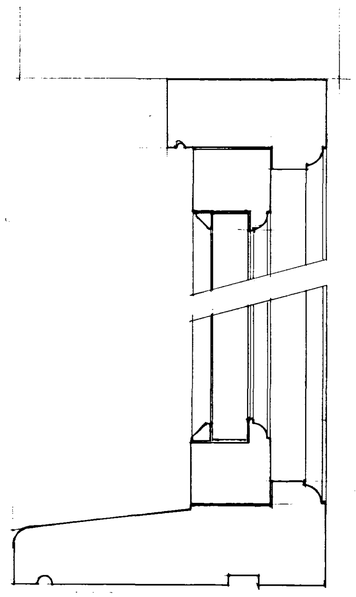

VERTICAL SECTION – GLAZED SCREEN – READ ALSO AS DOOR FRAMES

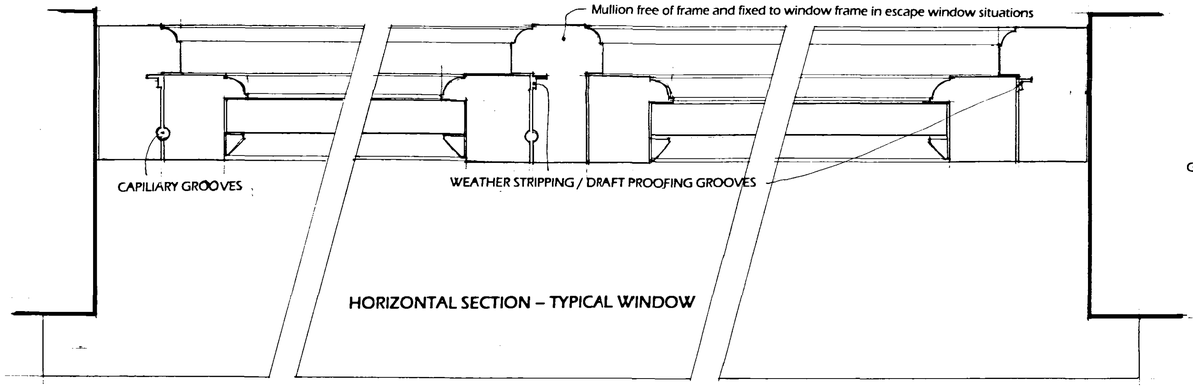

HORIZONTAL SECTION – TYPICAL WINDOW

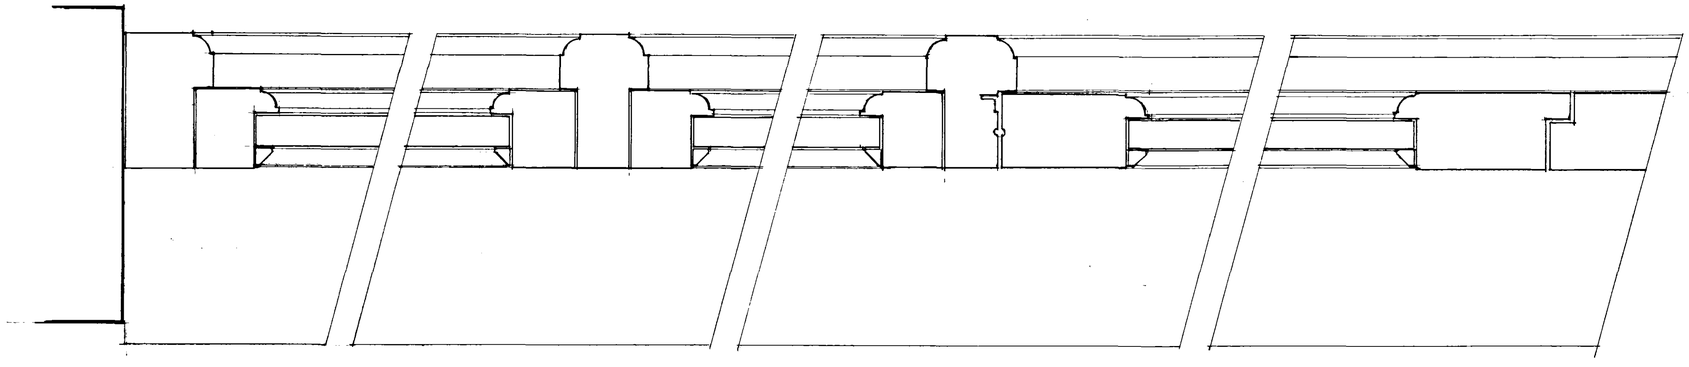

HORIZONTAL SECTION – GLAZED SCREENS – ONE WITH PAIR OF DOORS

FRAMES – Unassorted Swedish Joinery with Utile cills. Stain finish

Frames set back 100mm in reveal

Generally cill sections ex 75 x 150 mullions jambs and heads ex 100 x 75 doors ex 63 x 125

SHDC
PLANNING & DEVELOPMENT
16 JUN 2006
Ref. 06/0606

DETERMINED
PLAN

ROGER WILLIAMS
Architectural Design Consultant
31 Stephenson Close, Boston, PE21 7SY
Tele/Fax 01205 363603 Mobile 07767 888684

Client: Mr. P. Coppin

Project: Joinery details –
The Granary Long Drove Hundred Fen
Gosberton Clough Spalding Lincs. PE11 4LF

Scale: 1:20

Date: June 2006

Drawing No: 001

© This drawing is copyright

All dimensions to be checked and verified on site prior to commencement of works. Ground bearing capabilities are assumed to be normal unless deemed otherwise with due account given thereto. All drawings are issued, where appropriate, subject to Local Authority approvals.

The works shall comprise of that shown on the drawings and include any works that whilst not specifically shown but may be reasonably inferred as being necessary to carry out the works shall be deemed to be included. The drawings are limited in the amount of information contained and are specifically for the gaining of consents or considerations from Local Authorities. The works are not fully specified and drawings should not be used for Contract purposes.

Unless specified otherwise, no formal Flood Risk Assessment has been undertaken and due account therefore has been given to the discharge of surface and foul water to existing outfalls or as specified upon the drawing.