
CONTRACTOR TO TAKE NOTE: All existing and proposed dimensions are to be checked on site and any discrepancies to be notified immediately. Commencement of works on site will be deemed as all dimensions have been checked. Due to areas of the structure being covered, unexposed or otherwise inaccessible the existing / proposed dimensions / notes / specifications of existing materials are subject to confirmation of site when it is feasible to expose the relevant areas of construction. All material schedules are given in good faith and for pricing purposes only. It is the responsibility of the contractor to check their accuracy before ordering any materials. Remway Design accepts no responsibility for the

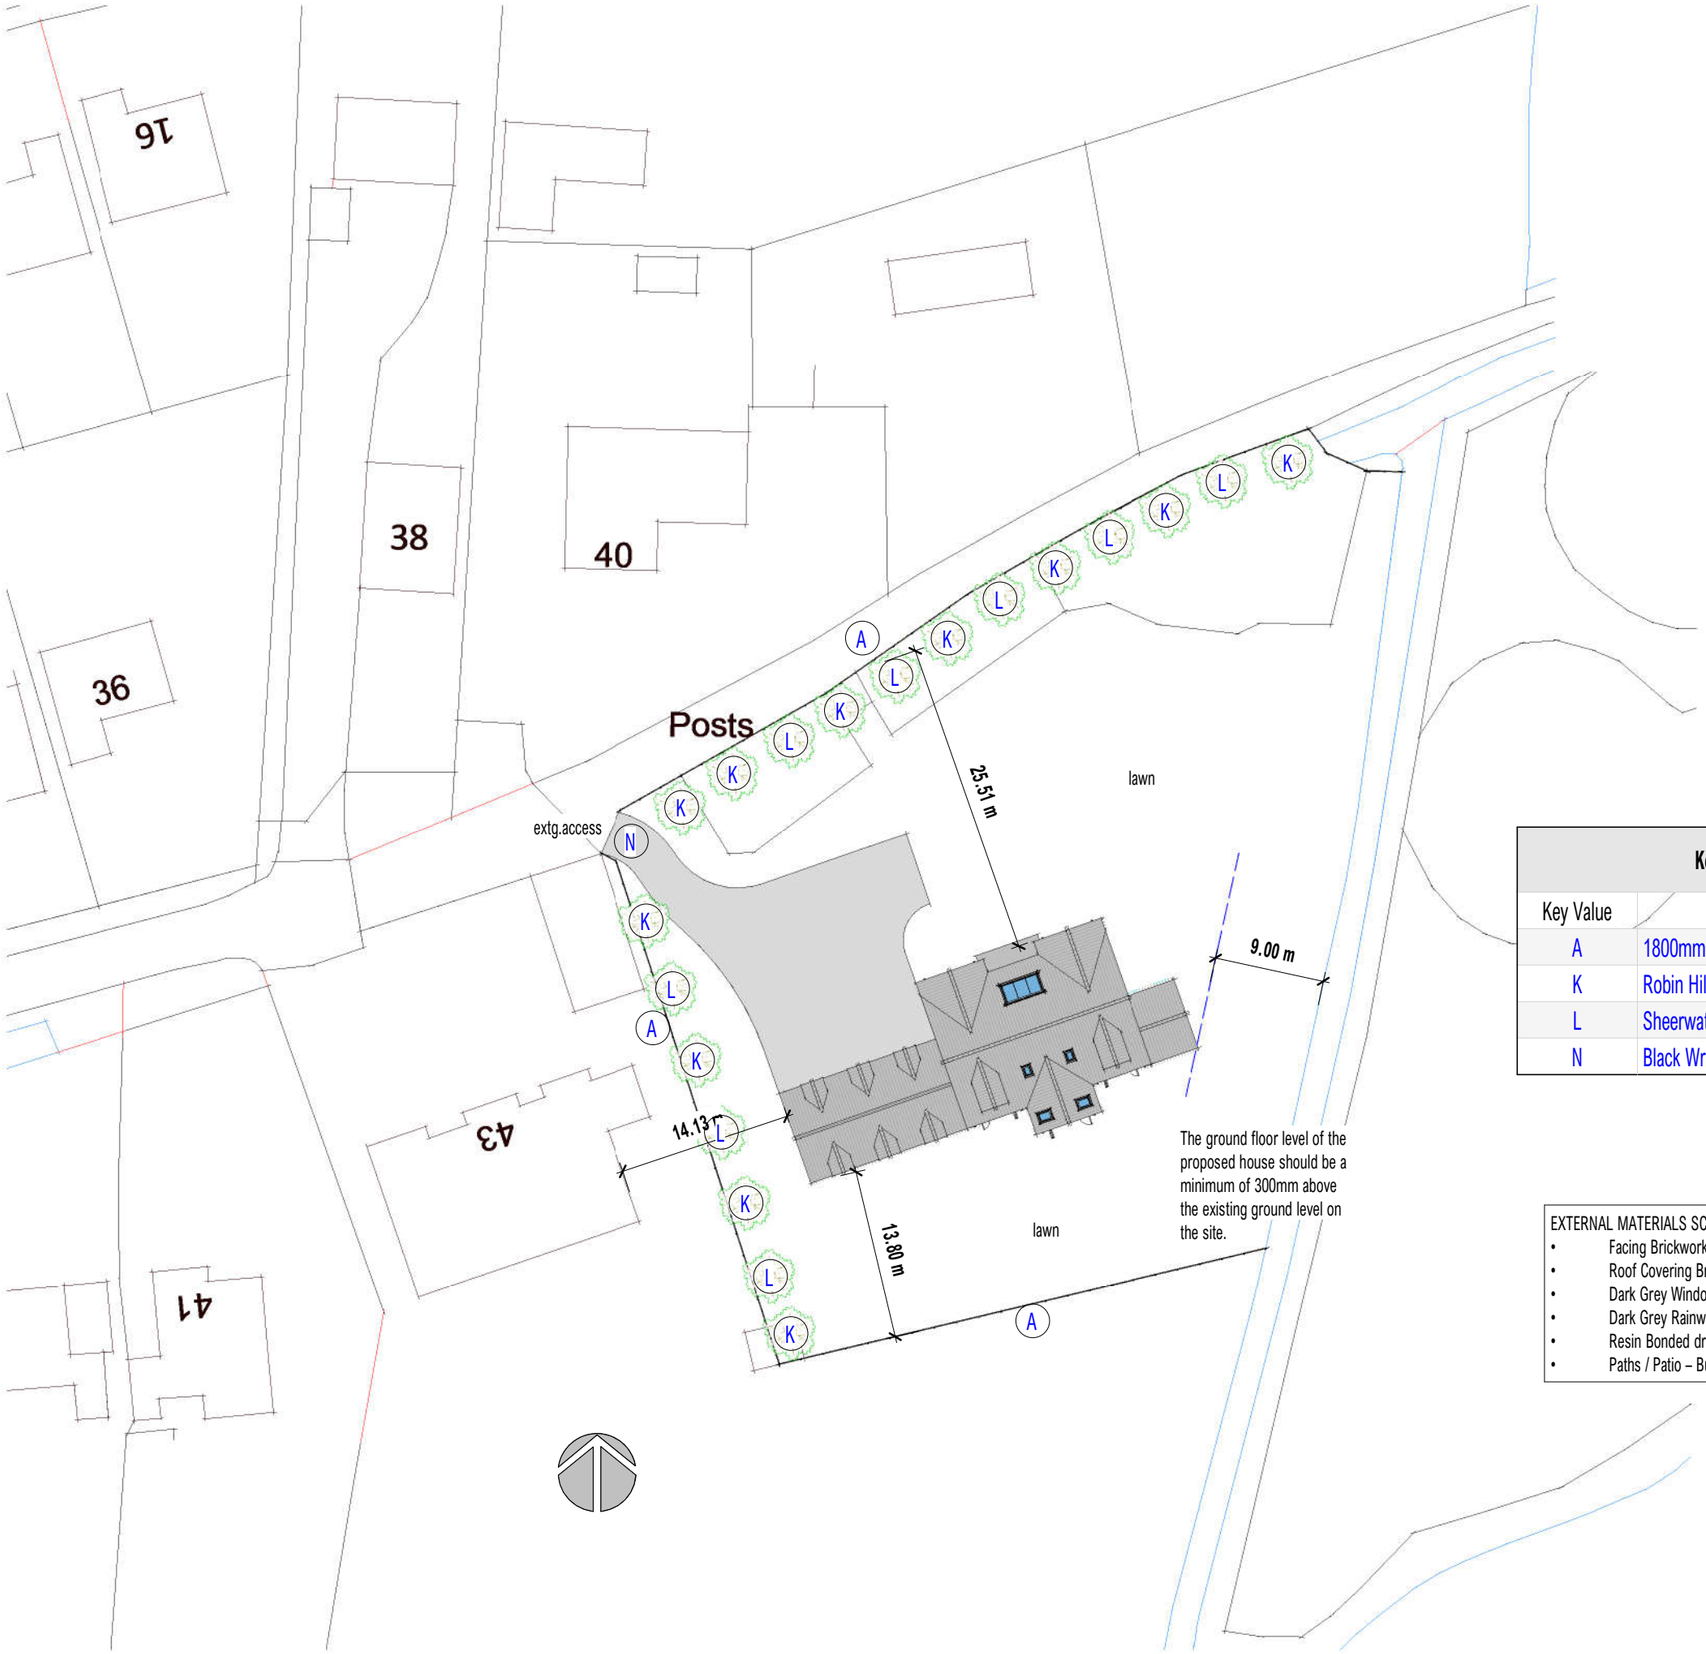

Keynote Legend	
Key Value	Keynote Text
A	1800mm high close boarded timber fence
K	Robin Hill Tree
L	Sheerwater Seedling Tree
N	Black Wrought Iron Gates

EXTERNAL MATERIALS SCHEDULE:

- Facing Brickwork to be Tevesham Blend by TBS Ltd
- Roof Covering Britslate_Countess_Graphite
- Dark Grey Windows / Doors
- Dark Grey Rainwater Goods
- Resin Bonded driveway – Grey
- Paths / Patio – Buff slabs mixed sizes

43 Mill Lane | Gosberton

Block Plan

A3 Drg No : **3210 - 02D**

remway Design Ltd