
CONTRACTOR TO TAKE NOTE: All existing and proposed dimensions are to be checked on site and any discrepancies to be notified immediately. Commencement of works on site will be deemed as all dimensions have been checked. Due to areas of the structure being covered, unexposed or otherwise inaccessible the existing / proposed dimensions / notes / specifications of existing materials are subject to confirmation of site when it is feasible to expose the relevant areas of construction. All material schedules are given in good faith and for pricing purposes only. It is the responsibility of the contractor to check their accuracy before ordering any materials. Remway Design accepts no responsibility for the

0m 2m 4m 6m 8m 10m

VISUAL SCALE 1:100 @ a3

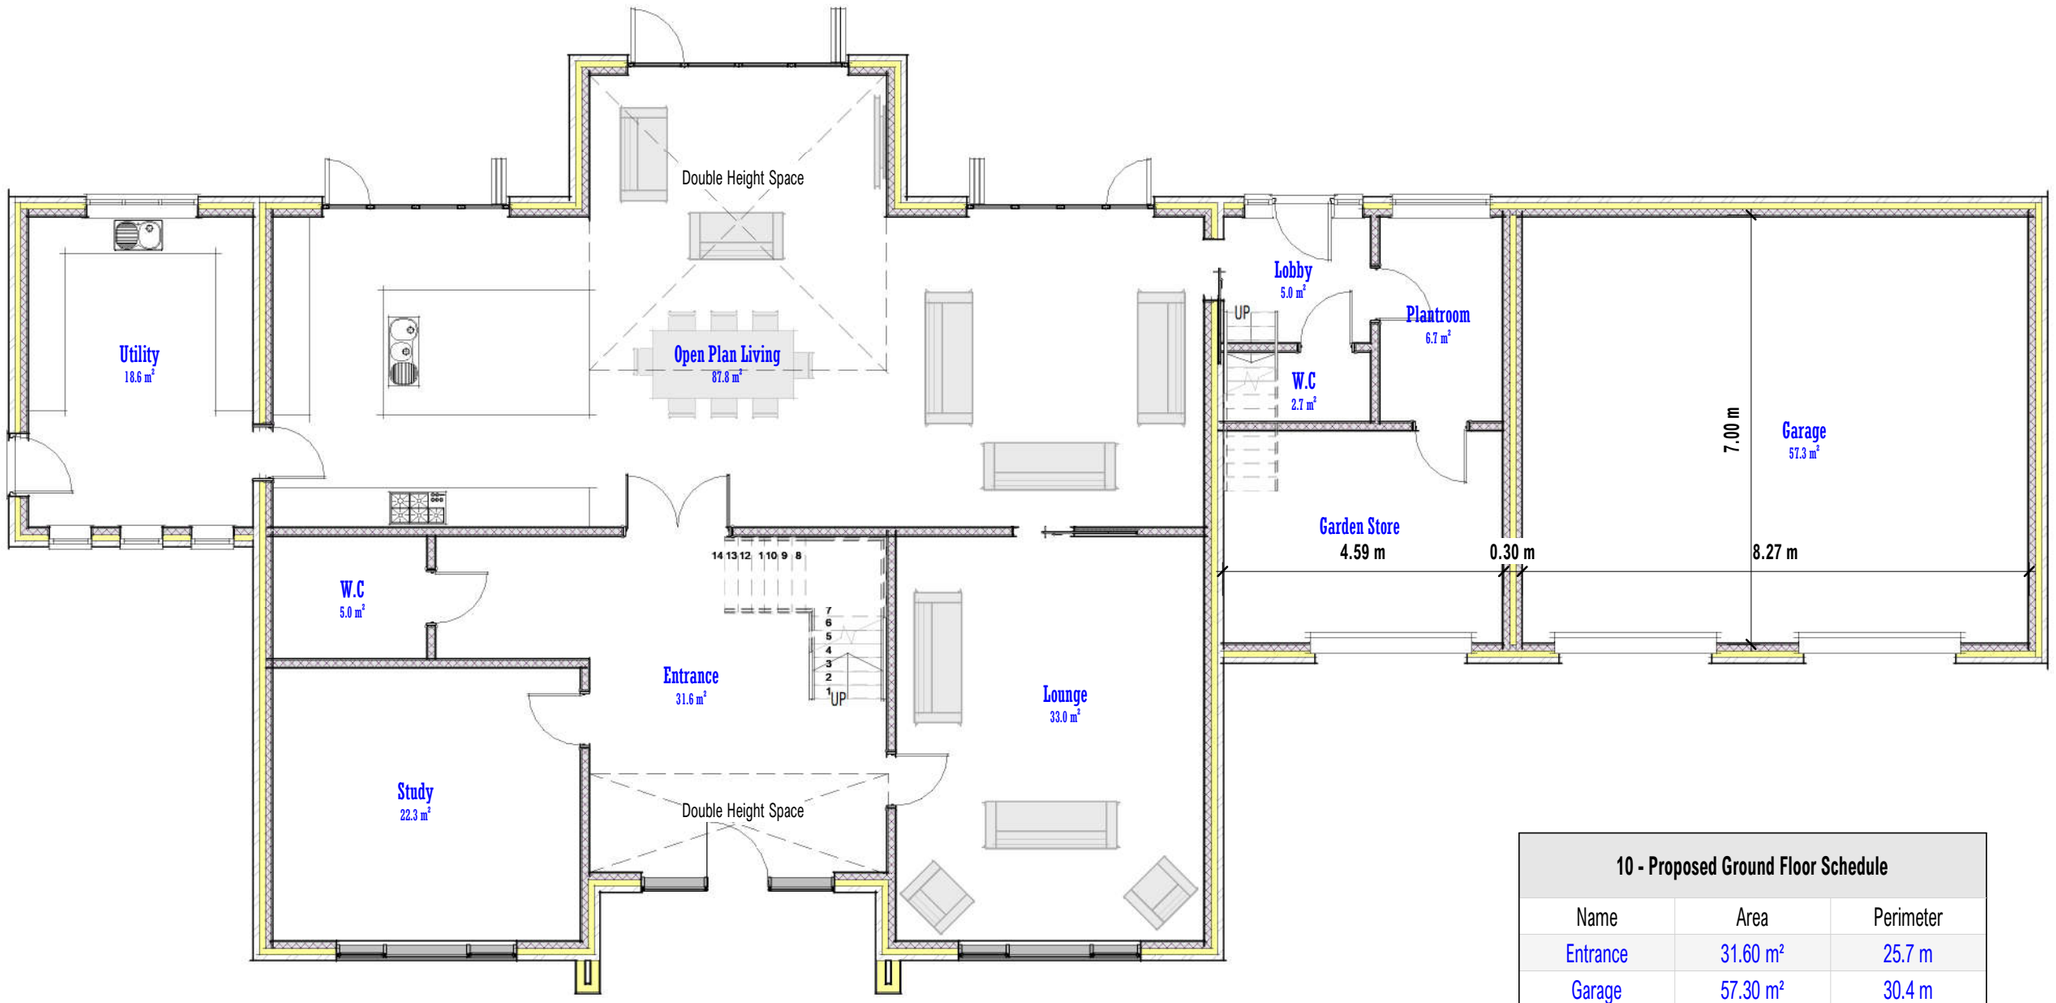

10 - Proposed Ground Floor Schedule		
Name	Area	Perimeter
Entrance	31.60 m²	25.7 m
Garage	57.30 m²	30.4 m
Garden Store	15.80 m²	16.1 m
Lobby	4.95 m²	8.9 m
Lounge	33.00 m²	23.2 m
Open Plan Living	87.80 m²	45.1 m
Plantroom	6.65 m²	10.7 m
Study	22.25 m²	18.9 m
Utility	18.55 m²	17.5 m
W.C	5.00 m²	9.0 m
W.C	2.70 m²	7.1 m
Grand total: 11	285.65 m²	212.4 m

43 Mill Lane | Gosberton

Proposed G.F Layout

A3 Drg No :

3210 - 05C

remway Design Ltd