
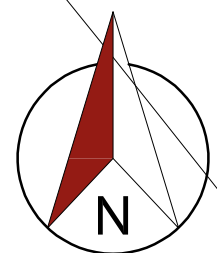


THIS DRAWING IS NOT TO BE USED FOR CONSTRUCTION.
DO NOT SCALE FROM THIS DRAWING

REV	DATE	NOTES
-----	------	-------

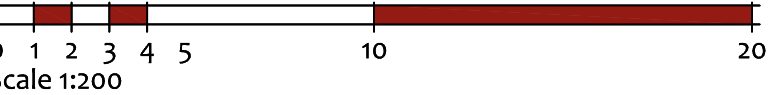

seven22
ARCHITECTURE LTD

22 SHORE VIEW, PETERBOROUGH
CAMBRIDGESHIRE, PE7 8FS
E.info@seven22.co.uk ~ T.07799 585277

PROJECT EXTENSION TO FORM 2 HOLIDAY LETS PADDOCK HOUSE BELNIE LANE SPALDING PE11 4HN	CLIENT Mr & Mrs LEWIS PADDOCK HOUSE BELNIE LANE SPALDING PE11 4HN
--	--

TITLE
PROPOSED SITE LAYOUT

DRAWING No.
017 P01

SCALE 1:100 @ A1 1:200 @ A3	DATE SEPT 2020	REV
--------------------------------	-------------------	-----