
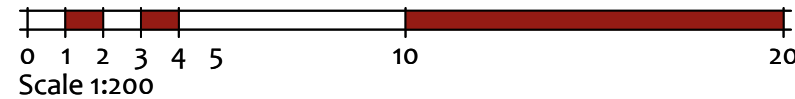
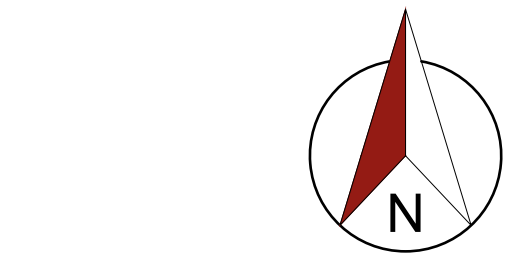


THIS DRAWING IS NOT TO BE USED FOR CONSTRUCTION.
DO NOT SCALE FROM THIS DRAWING

REV DATE NOTES

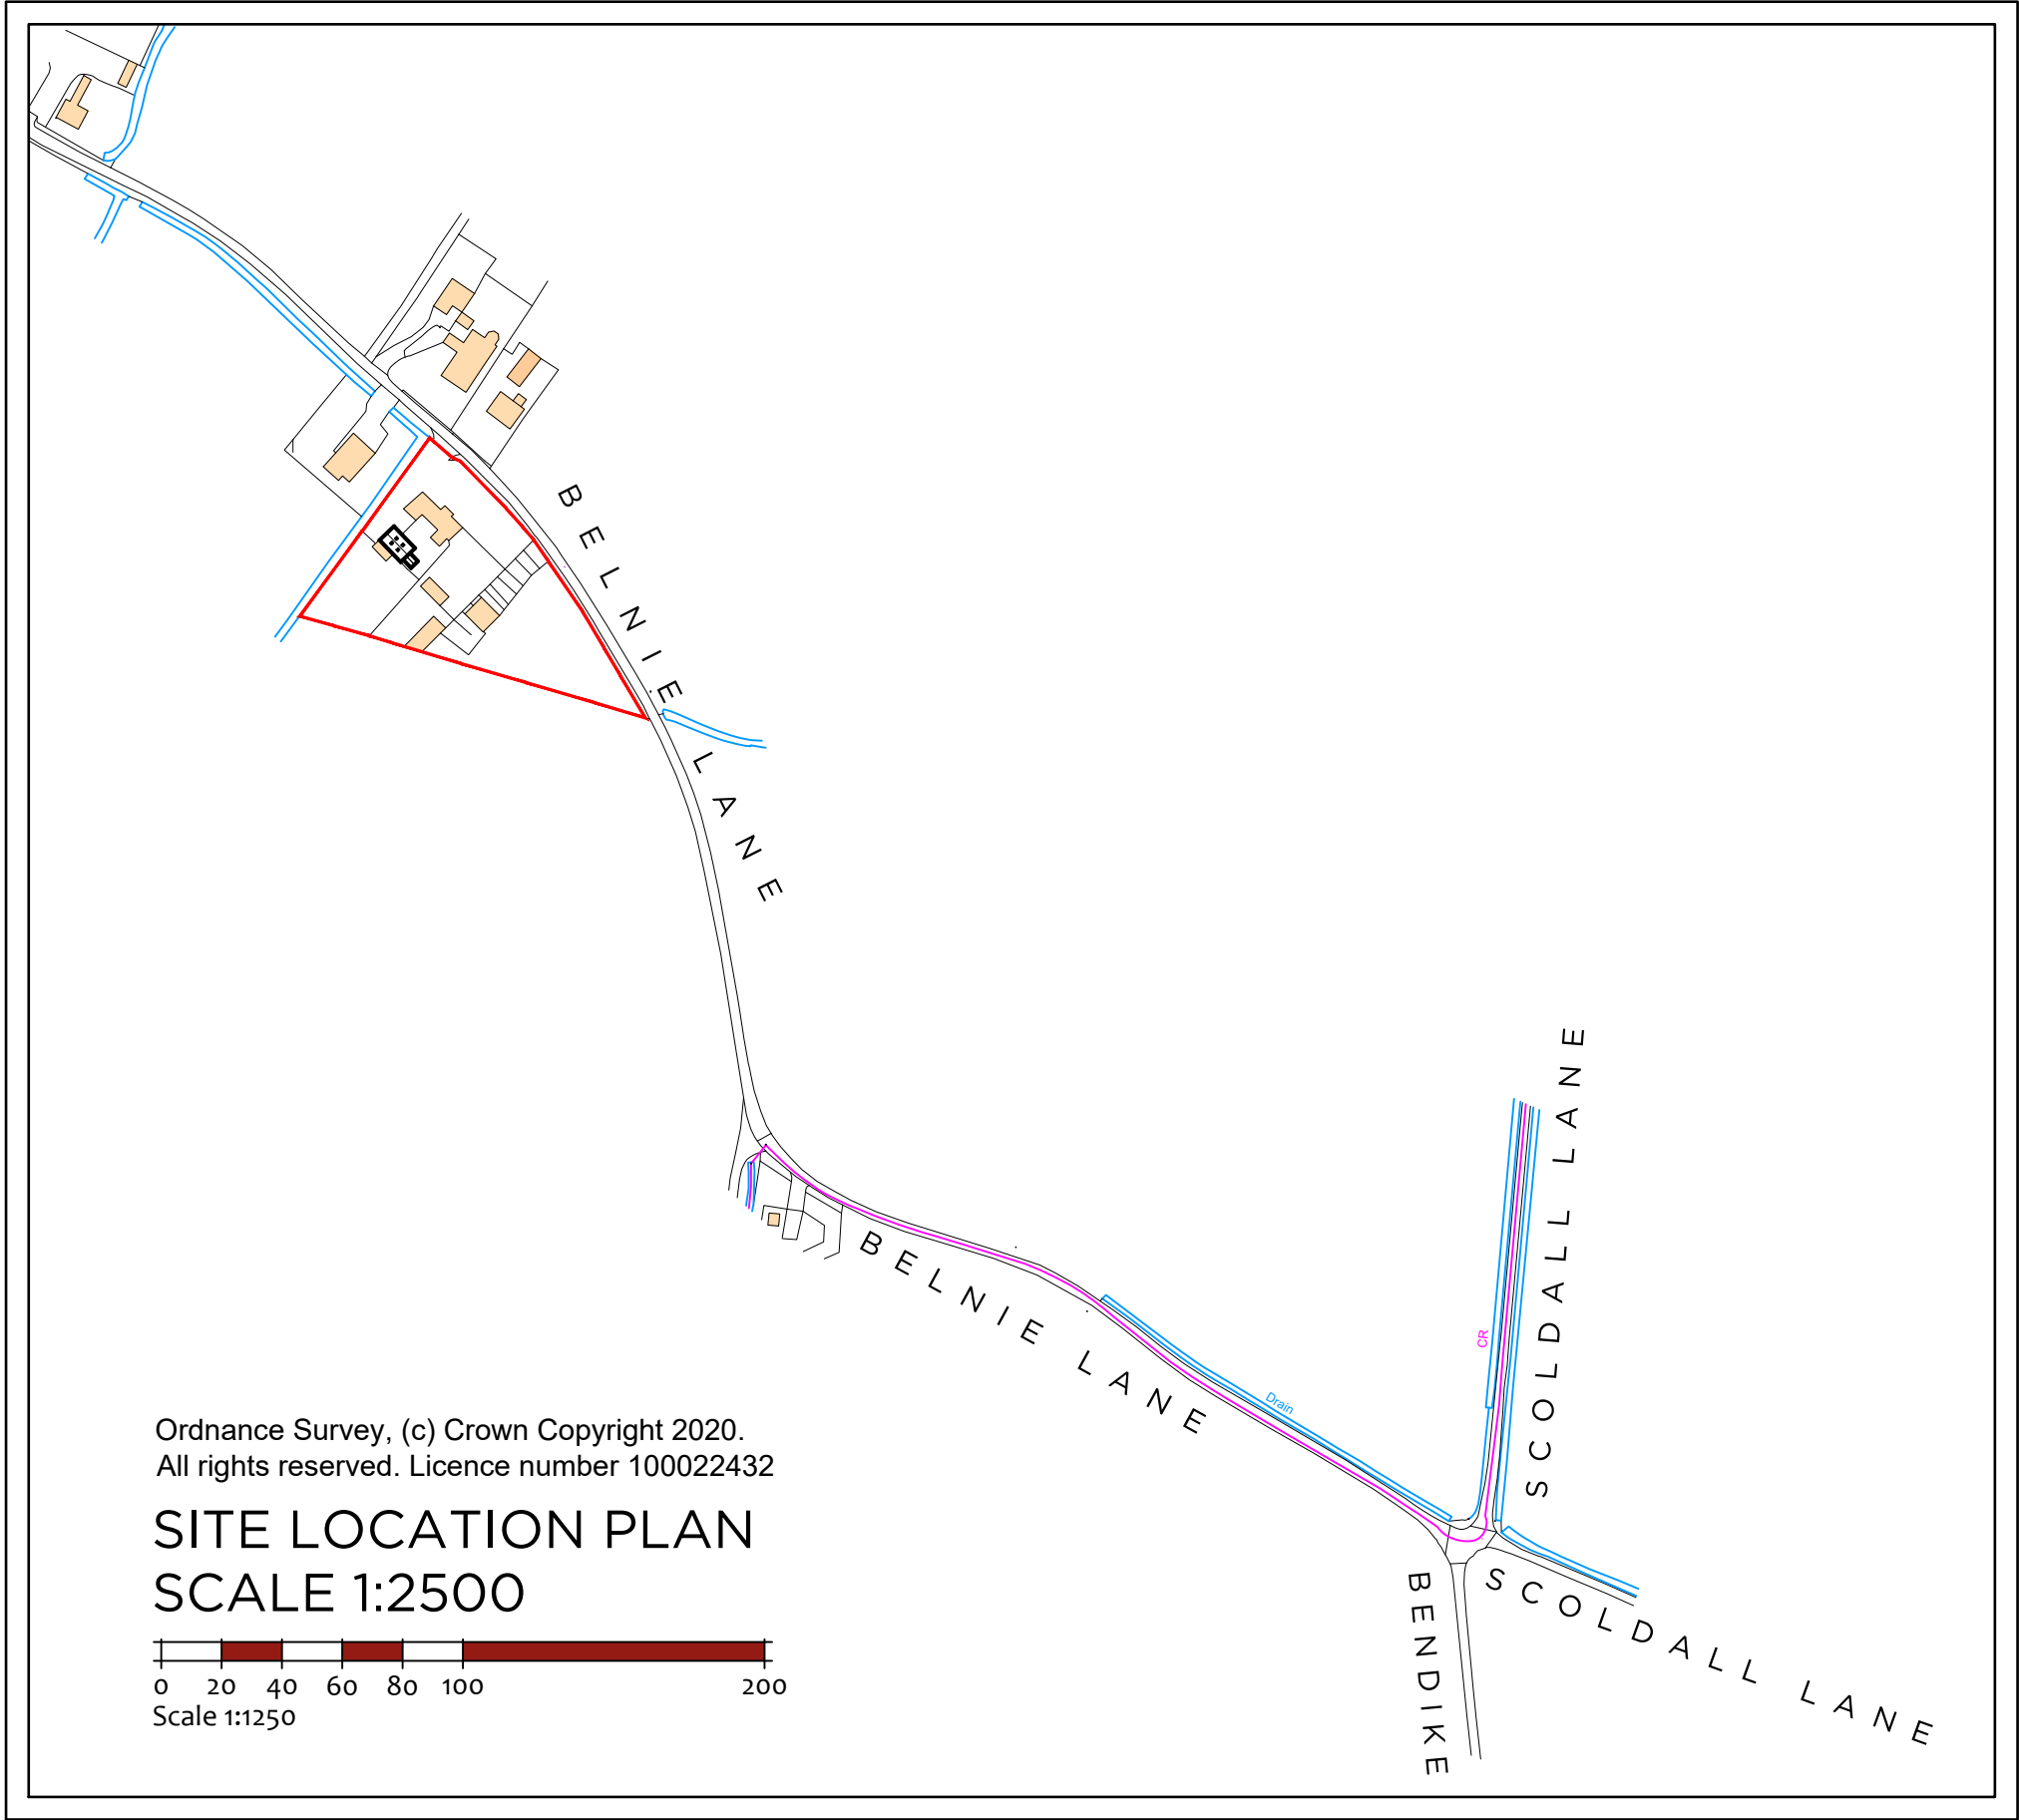

seven22
ARCHITECTURE LTD

22 SHORE VIEW, PETERBOROUGH
CAMBRIDGESHIRE, PE7 8FS
E:info@seven22.co.uk ~ T:07799 585277

PROJECT EXTENSION TO FORM 2 HOLIDAY LETS PADDOCK HOUSE BELNIE LANE SPALDING PE11 4HN	CLIENT Mr & Mrs LEWIS PADDOCK HOUSE BELNIE LANE SPALDING PE11 4HN
--	--

TITLE
SITE LOCATION AND EXISTING SITE LAYOUT

DRAWING No.
017 S01

SCALE 1:2500 & 1:200 @ A1	DATE SEPT 2020	REV
------------------------------	-------------------	-----

EXISTING SITE LAYOUT
SCALE 1:200