
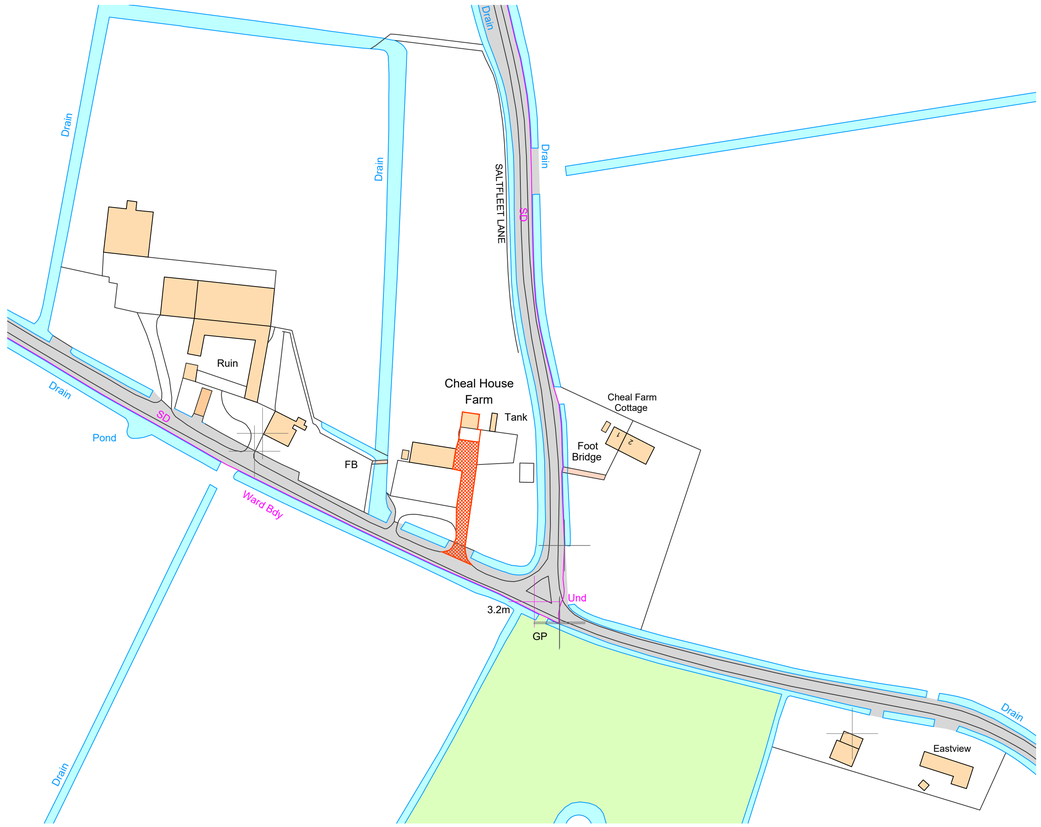


SITE LOCATION PLAN

1 : 1250

0 50 100

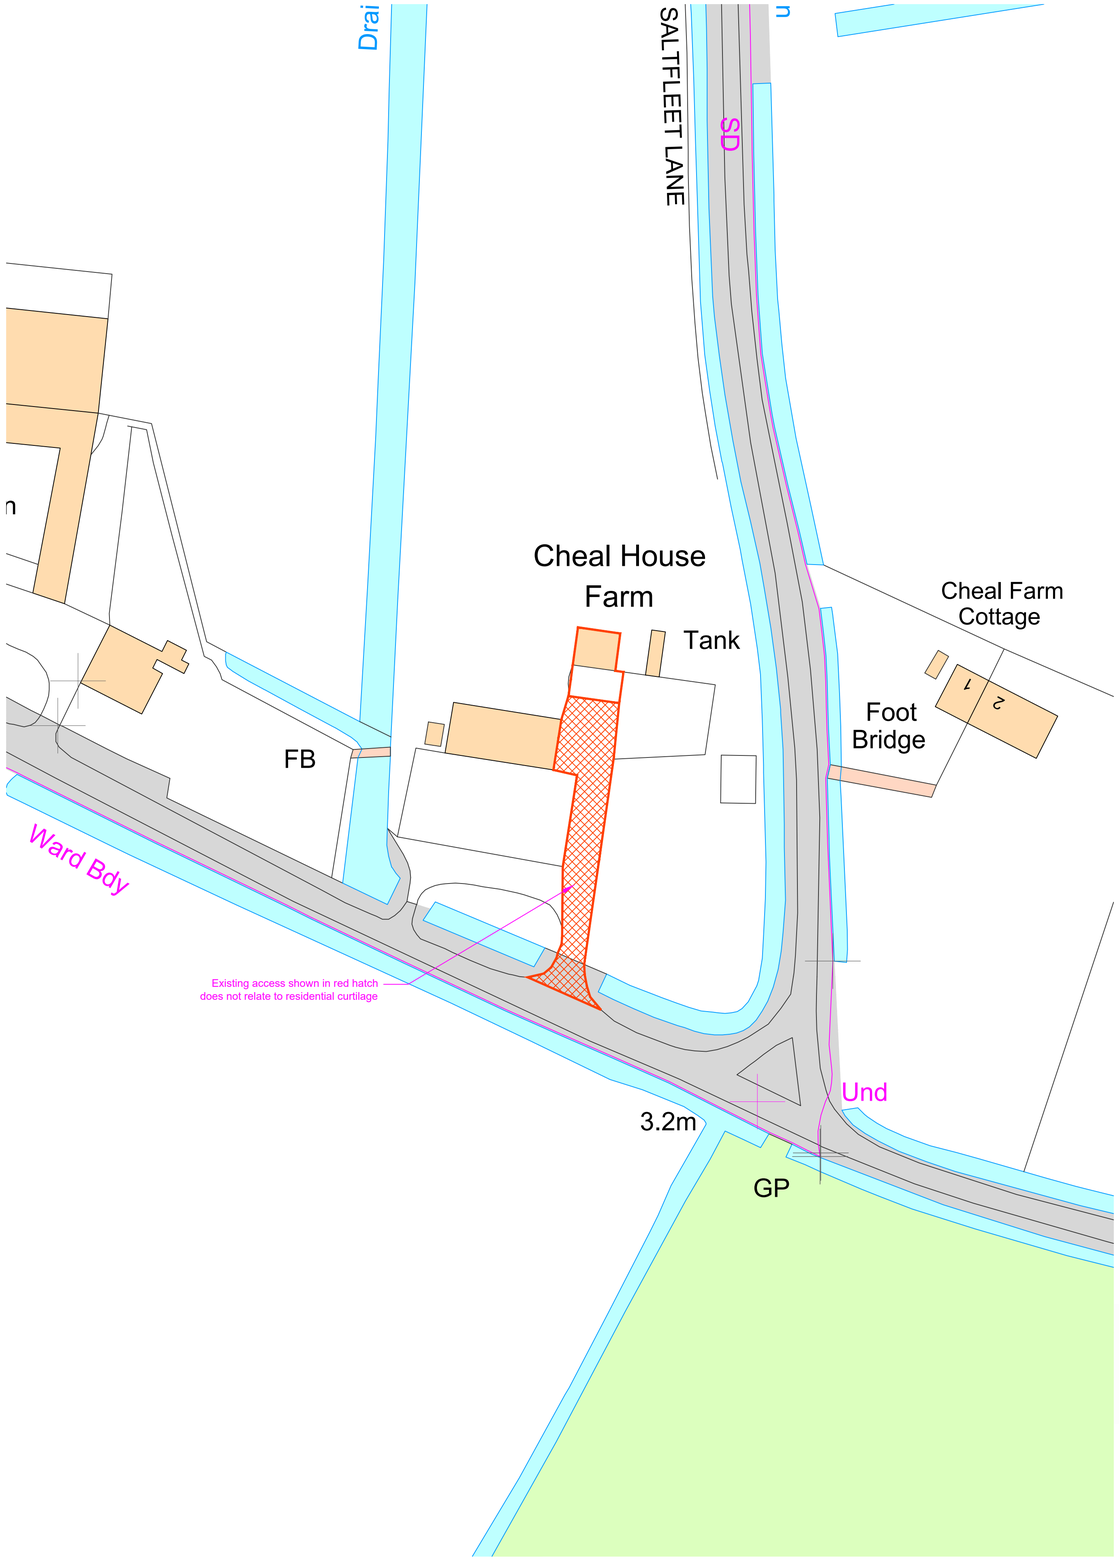

EXISTING BLOCK PLAN

1 : 500

0 25 50

COPYRIGHT
Origin Design Studio has prepared and issued this document to the named client and associated professionals related to this project. Origin Design Studio retains ownership. We do not give permission for reproduction and editing without consultation and our approval.

GENERAL NOTES
This drawing is to be read in conjunction with all relevant Engineers, Architect's and specialists' drawings. Do not scale from this or any other Origin Design Studio drawing. All dimensions to be checked on site prior to construction or fabrication. Changes to specification are to contractors risk. All changes should be brought to the attention of the client/Building Control for approval. Please report any errors immediately.

Rev.	Description	Date	Checked / Rev. by
A01	Issued to the LPA.	12/08/2021	MJO / ORS

Client
Mr & Mrs Tidswell

Project Title
Conversion of Agricultural Building to Dwelling at Cheal Road

Site Details
Corner of Cheal Road/ Saltfleet Lane,
Gosberton Fen, Spalding
PE11 4BD

Title
Site Location Plan & Existing Block Plan

Drawing Number
J1798-PL-01

Print Size
A1

origin design studio
Origin Design Studio Ltd
Holly House, Meadow Lane
South Hykeham, Lincoln LN6 9PF
T. 01522 405100
E. info@origindesignstudio.co.uk
www.origindesignstudio.co.uk

RIBA Chartered Practice