STUDIO 11 ARCHITECTURE

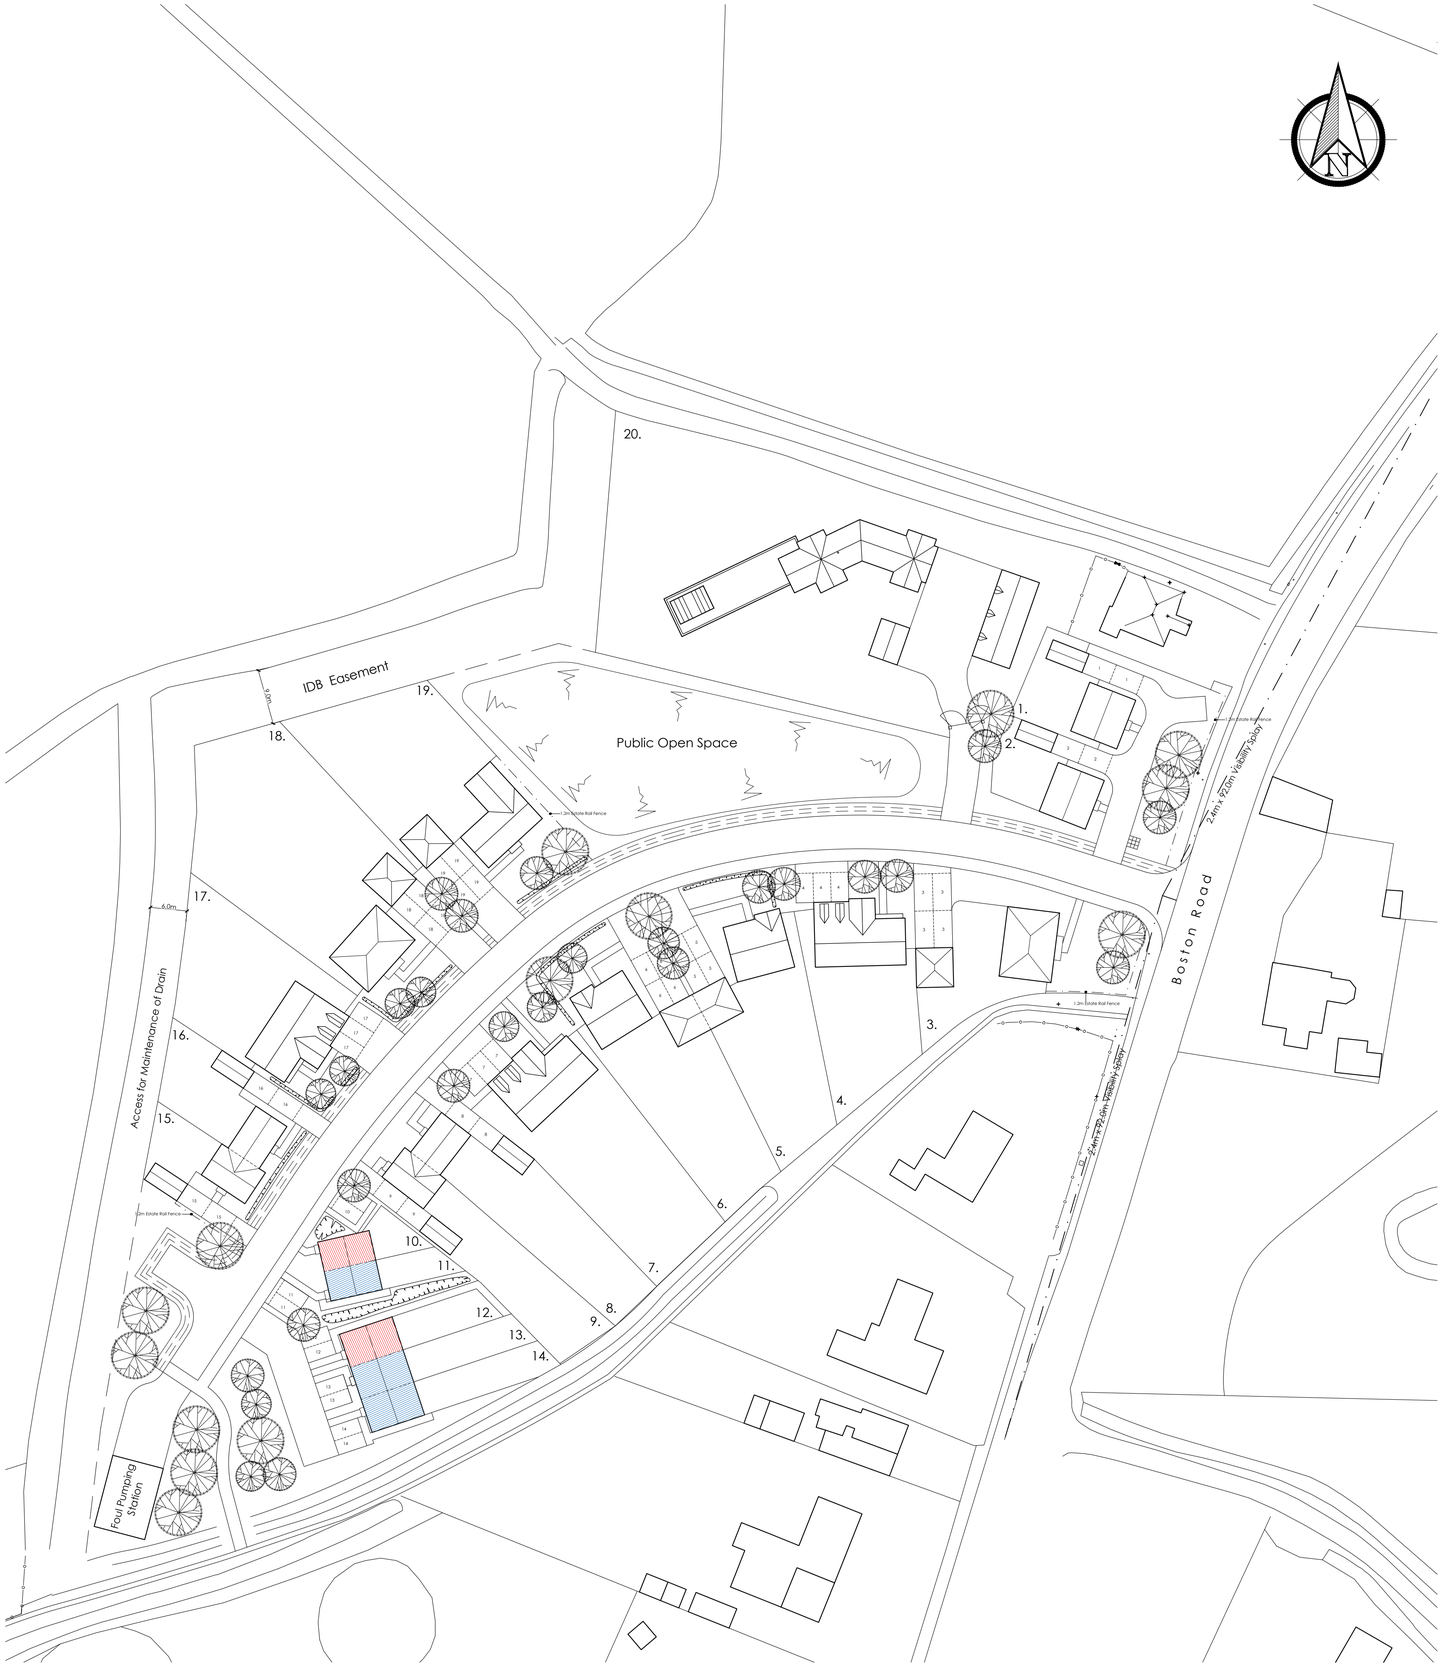

All discrepancies are to be brought to the attention of the below office.

The copyright to this drawing is owned by studio 11 architecture.

Affordable Housing Scheme Housetype Schedule

2 Bedroom Affordable House

The Starling	72.0 m² (775 ft²)	Plots 10, 11	2
			2

3 Bedroom Affordable House

The Merlin	88.3 m² (950 ft²)	Plots 12, 13, 14	3
			3
		Total	5

Key

Rented Housing

Shared Ownership

Affordable Housing Scheme Provider

The affordable housing provider is to be clarified at a later date.

1:500 10m 0 10 20 30

REVISION	DATE	DRAWN	DESCRIPTION
B	31.08.2022	EG	Updated to suit new layout.
A	10.02.2022	EG	Parking arrangements amended and Plot 20 updated.

STUDIO11 architecture

KING'S LYNN INNOVATION CENTRE,
INNOVATION DRIVE, KING'S LYNN,
PE30 5BY

T: 01553 970033
E: design@studio11architecture.co.uk
W: www.studio11architecture.co.uk

CLIENT RTW Construction & Developments Ltd

PROJECT Proposed Residential Development on land off Boston Road, Gosberton

DRAWING Affordable Housing Plan

DRAWN	PROJECT DESIGNER	PROJECT DIRECTOR
EG	KB	KB

DATE	SCALE	PAPER SIZE
11.11.2021	1:500	A1

DRAWING NUMBER 525.AHP.01

Working in partnership with **Ralph Charman Associates** & **Eleven Consultants**

ARCHITECTURE