STUDIO 11 ARCHITECTURE

All discrepancies are to be brought to the attention of the below office.

The copyright to this drawing is owned by studio 11 architecture.

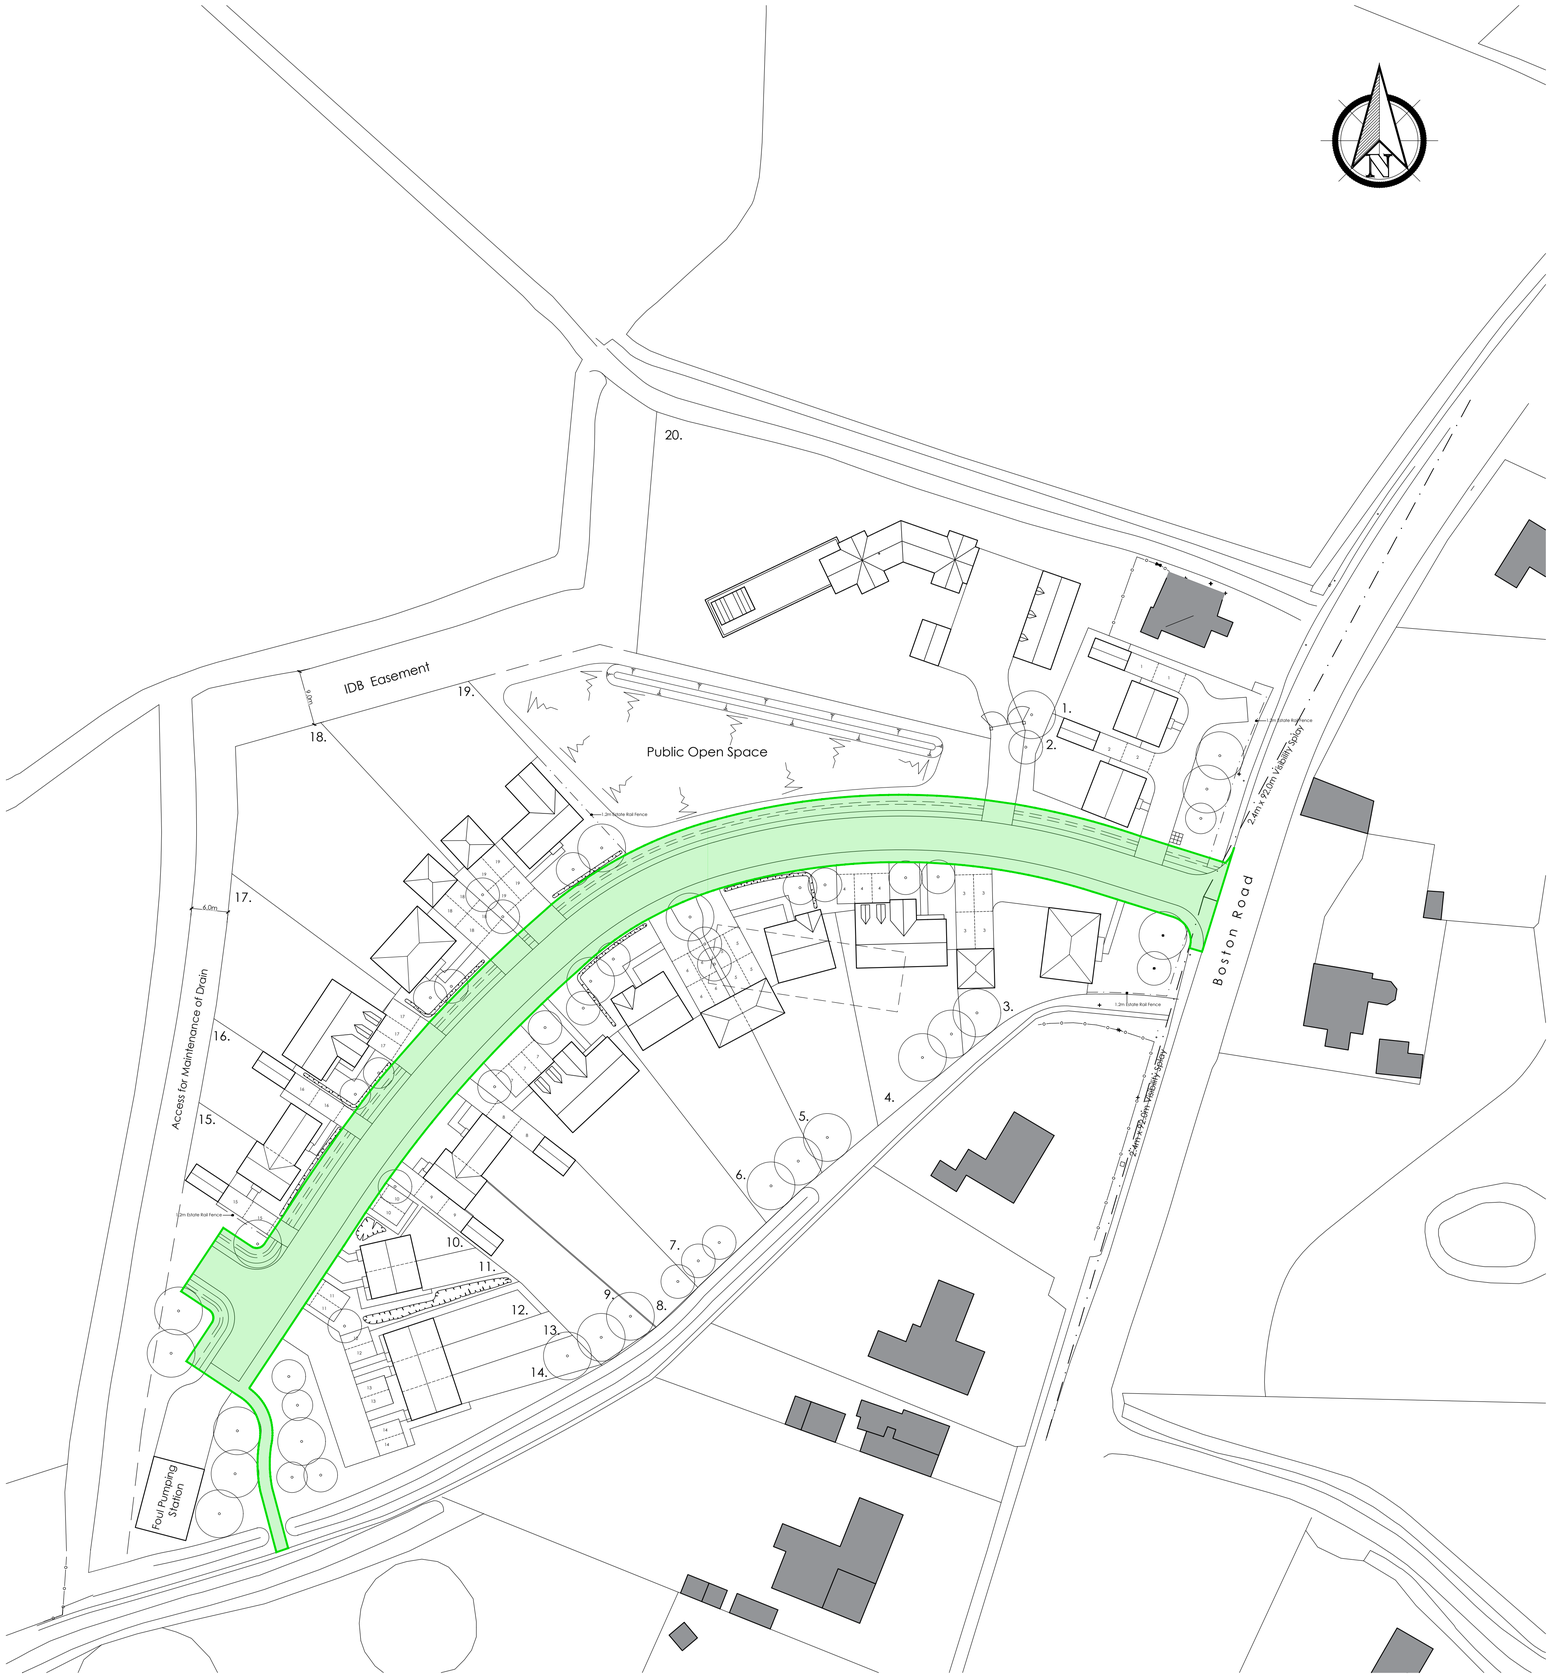


## KEY

Areas to be offered to Lincolnshire County Council Highways for adoption under a Section 38 Agreement

10m 0 10 20 30
1:500

| REVISION | DATE | DRAWN | DESCRIPTION |
|---|---|---|---|
| A | 18.11.2022 | EG | Updated to suit revised layout. |

STUDIO11 architecture

KING'S LYNN INNOVATION CENTRE,
INNOVATION DRIVE, KING'S LYNN,
PE30 5BY

T: 01553 970033
E: design@studio11architecture.co.uk
W: www.studio11architecture.co.uk

**CLIENT** RTW Construction & Developments Ltd

**PROJECT** Proposed Residential Development on land off Boston Road, Gosberton

**DRAWING** Highways Adoptable Areas Plan

| DRAWN | PROJECT DESIGNER | PROJECT DIRECTOR |
|---|---|---|
| OS/EG | KB | KB |

| DATE | SCALE | PAPER SIZE |
|---|---|---|
| 18.10.2022 | 1:500 | A1 |

**DRAWING NUMBER** 525.HAA.01

Working in partnership with **Ralph Charman Associates** & **Eleven Consultants**

ARCHITECTURE