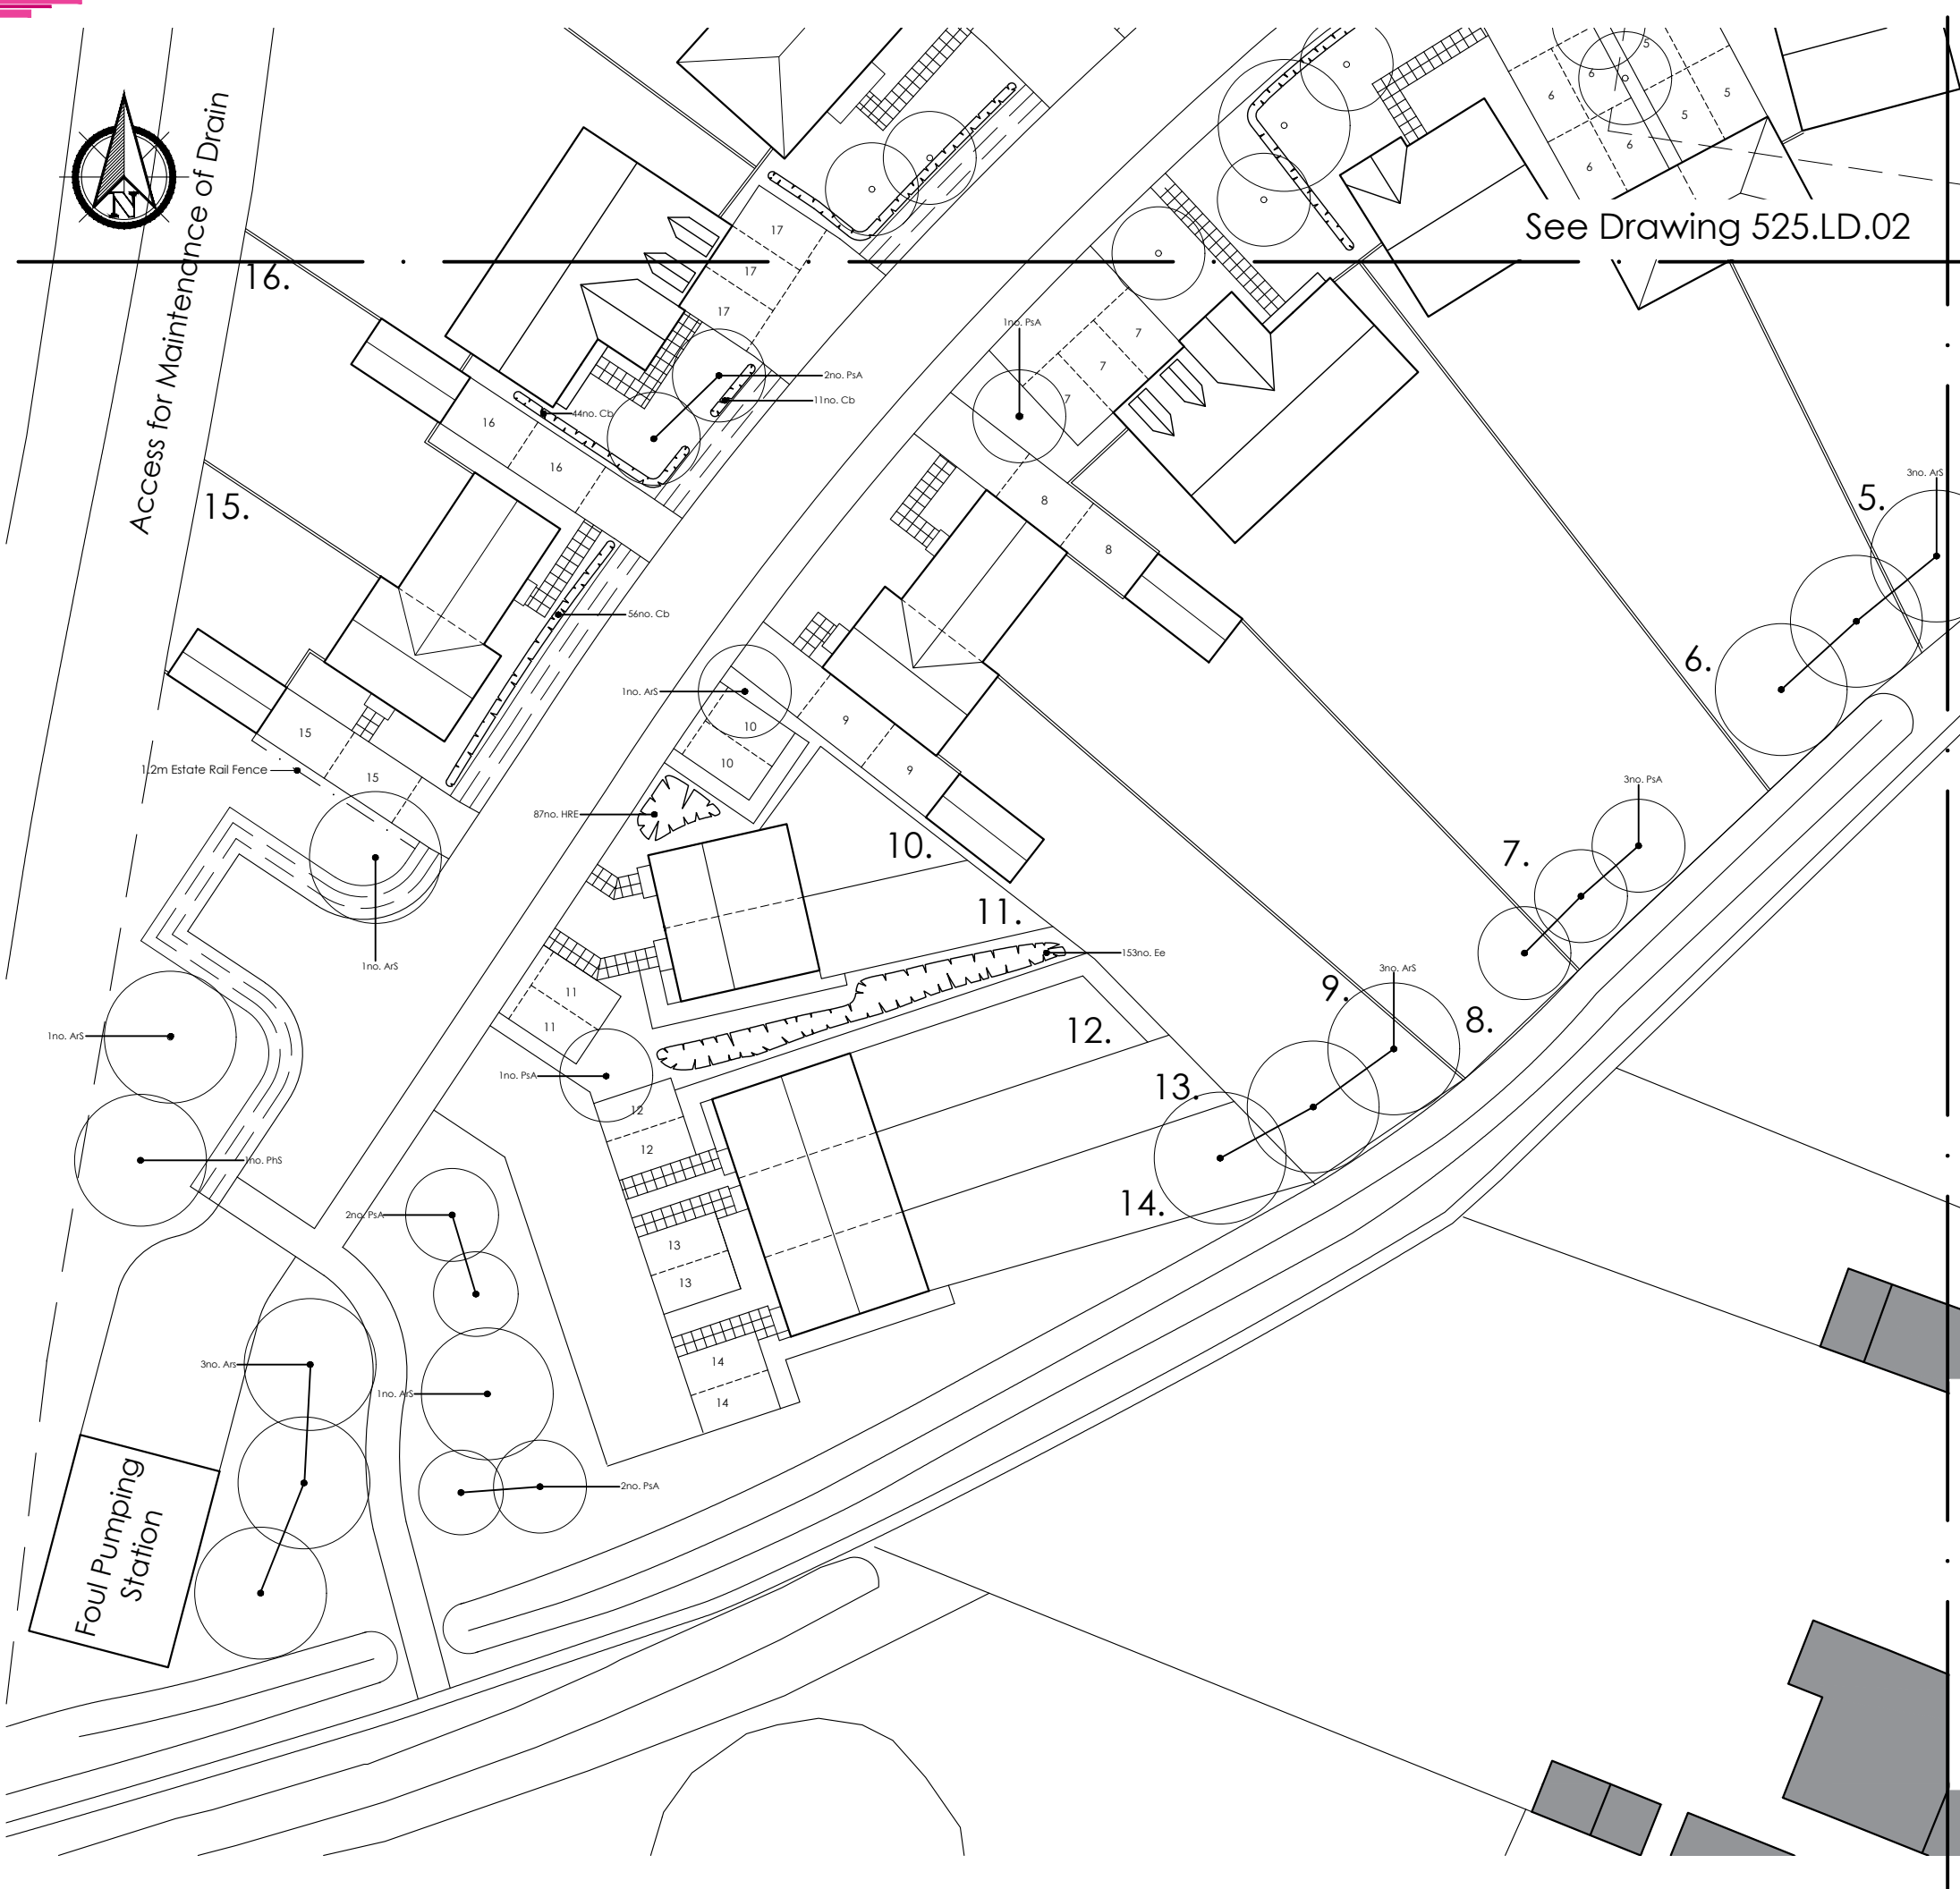


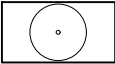


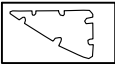
Foul Pumping Station

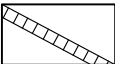
See Drawing 525.LD.02

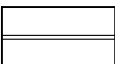
See Drawing 525.LD.01

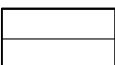
KEY

- 

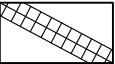
Proposed Tree
- 

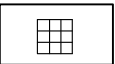
Proposed shrub planting
- 

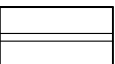
600mm x 600mm buff riven paving slabs to rear
- 

1.8m close board fence
- 

1.2m estate & rail fence
- 

Proposed hedge
- 

2 x 600mm x 600mm buff riven paving slabs to front
- 

Refuse Collection Points
- 

1.8m garden wall

Specification Notes:

1. General Notes

 - All planting and seeding to be carried out to BS 3936.
2. Tree Planting

 - Excavate tree pits to the following sizes:
 - Semi mature trees - 2100 x 2100 x 900mm depth
 - Extra heavy standard trees - 1500 x 1500 x 900mm depth
 - Heavy standard trees - 1500 x 1500 x 900mm depth
 - Standard trees - 900 x 900 x 900mm depth
 - Retain topsoil for re-use and remove subsoil from site to designated subsoil heaps.
 - Backfill trees with 80 litres of tree planting compost incorporated into topsoil.
 - Tree support - Semi-mature, Extra heavy standard and Heavy standard trees to be supported by means of underground guying. Rootballed standard trees to be double staked and bareroot standard trees to be single staked. All trees to be secured to tree stakes with appropriate tree ties and spacers.
 - Mulch trees to 75mm depth with 'Bark Nuggets' over area of tree pit.
 - Check stakes, ties and spacers regularly to prevent damage to tree trunks and remove when trees are judged to be well established and self supporting.
3. Hedge Planting

 - Cultivate 500mm wide strip 300mm deep and plant in a single row
4. Groundcover and Shrub Planting

 - Cultivate all shrub planting areas to a depth of 300mm and plant shrubs in positions shown.
 - Mulch shrub beds with 75mm 'Bark Nuggets'.
 - Maintain all planting areas in a weed free condition by appropriate herbicide treatment as necessary until ground is covered by new planting. Hand weed tall weeds as necessary and maintain a tidy appearance.
5. Grass Seeded Areas

 - Cultivate to a depth of 150mm and prepare ground in accordance with specification. Sow seed mix Johnson's 'J4' grass seed mix at a rate of 25g/sq.m.

TREES

	Species	Girth	Overall Height	Root Condition	No.
ArS	Acer Rubrum 'Scanlon'	12-14	4-5m	Bare Root x2	13
PsA	Prunus x Subhirtella 'Autumnalis'	10-12	4m	Bare Root x2	11
PhS	Prunus hillieri 'Spire'	12-14	4-5m	Bare Root x2	1

HEDGE PLANTING

	Species	No. Breaks	Type	Overall Height	Root Condition	No.
Cb	Carpinus betulus	5 - 7	1+	60-90	Bareroot	111

GENERAL PLANTING

	Species	No. Breaks	Type	Overall Height	Root Condition	No.
Ee	Elaeagnus x ebbingei	6 - 8	3L	45-60	Container	153
HRE	Hebe 'Red Edge'	5 - 7	3L	20-30	Container	87

All discrepancies are to be brought to the attention of the below office.
The copyright to this drawing is owned by studio 11 architecture.

D	18.10.2022	EG/IOS	Updated to suit plot 10 - 14 house type changes. Additional landscaping added.
C	31.08.2022	EG	Updated to suit new layout.
B	10.02.2022	EG	Parking arrangements amended and Plot 20 updated.
A	22.12.2021	EG	Amended to show an easement to the drain running West of the site.

REVISION DATE DRAWN DESCRIPTION



KING'S LYNN INNOVATION CENTRE,
INNOVATION DRIVE, KING'S LYNN,
PE30 5BY

T: 01553 970033
E: design@studio11architecture.co.uk
W: www.studio11architecture.co.uk

CLIENT RTW Construction & Developments Ltd

PROJECT Proposed Residential Development on land off Boston Road, Gosberton

DRAWING Landscaping Details 3 of 3

DRAWN	PROJECT DESIGNER	PROJECT DIRECTOR
EG	KB	KB
DATE	SCALE	PAPER SIZE
11.11.2021	1:200	A1

DRAWING NUMBER 525.LD.03

Working in partnership with Ralph Charman Associates & Eleven Consultants

