



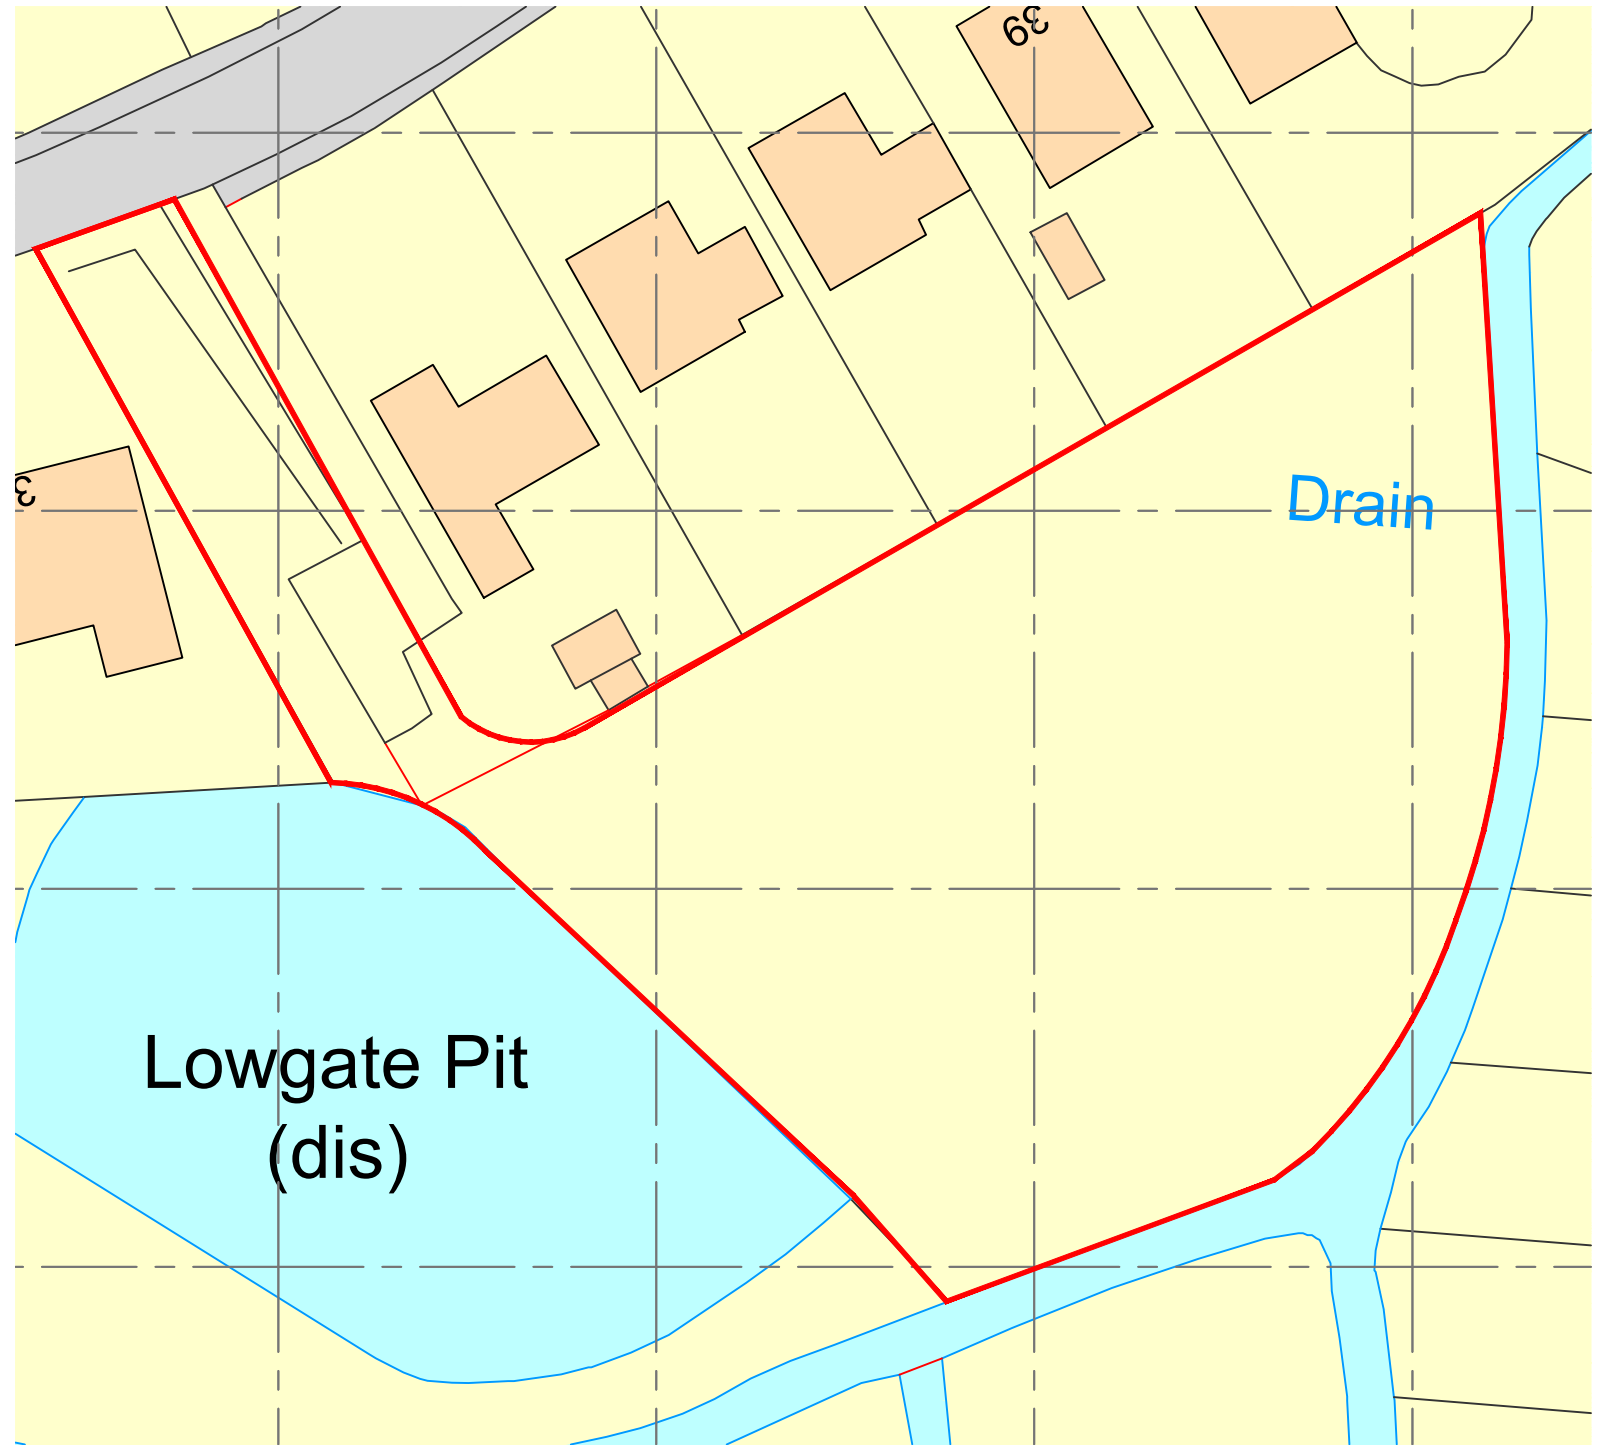

Ordnance Survey, (c) Crown Copyright 2019. All rights reserved. Licence number 100022432


Site Location Plan as existing

Scale 1:1250 @ A3

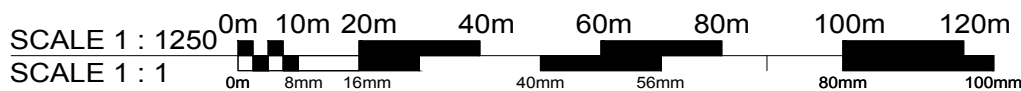

Site Block Plan as existing

Scale 1:500 @ A3

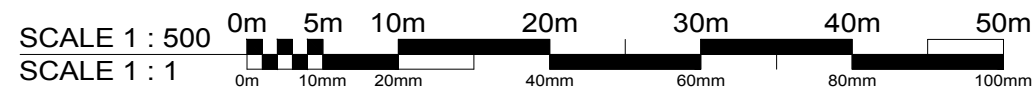

Client:

Kirk Homes Ltd

Project:

**Proposed Residential Development,
Low Gate,
Gosberton,
Lincolnshire,
PE11 4NL**

Drawing No.:

A1404 - 01

Rev:

-

Date:

July 2019

Drawn by:

EJU

Scale:

As Shown @ A3

Checked by:

AJO

Drawing Title:

**Site Location and Block Plan
as existing**

General Issue

DO NOT SCALE THIS DRAWING. THE CONTRACTOR IS DEEMED TO HAVE CHECKED ALL DIMENSIONS ON SITE AND REPORT ANY DISCREPANCIES TO OGLESBY & LIMB LTD. THE CONTENTS OF THIS DRAWING ARE COVERED BY COPYRIGHT AND REMAIN THE PROPERTY OF OGLESBY & LIMB LTD. WRITTEN APPROVAL MUST BE OBTAINED FROM OGLESBY & LIMB LTD PRIOR TO DUPLICATION OR REPRODUCTION OF THIS DRAWING OR ITS CONTENTS. ANY DIMENSIONS NOT SHOWN ARE TO BE CHECKED AND AGREED WITH OGLESBY & LIMB LTD.

Oglesby & Limb Ltd
Chartered Architect

Suite 1 Market Chambers
12 Market Place, Spalding
PE11 1SL

T: 01775 761196

e-mail: design@o-ltd.co.uk

O&L