


Front Elevation 1:100


Side Elevation

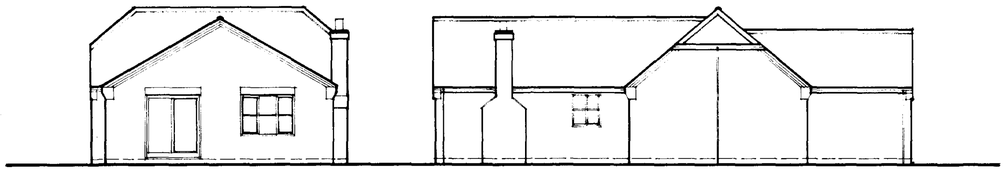


Rear Elevation

Side Elevation


DESIGN DRAWING ONLY

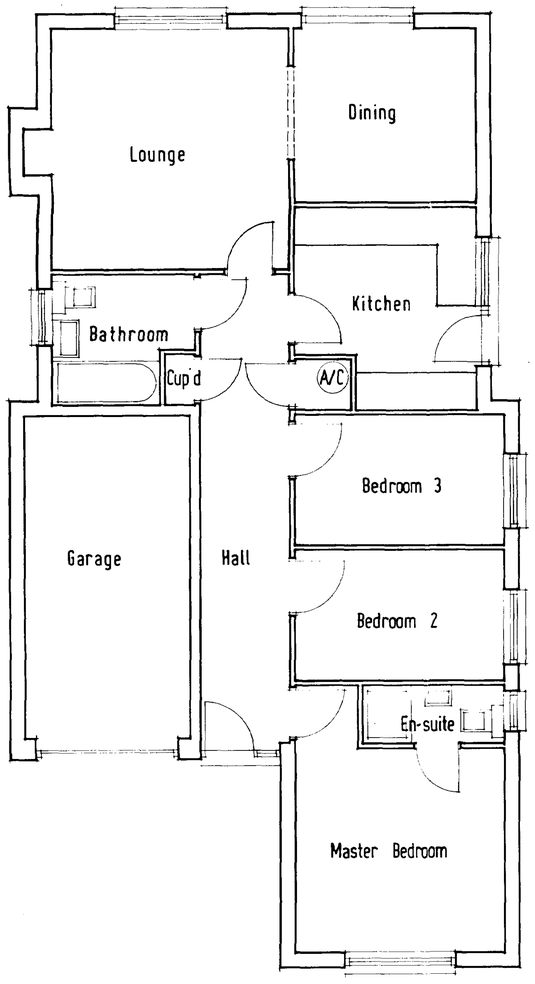

Floor Plan 1:50

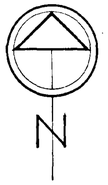

DETERMINED PLAN

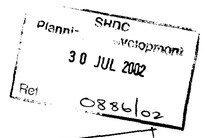

FIELDVIEW HOMES

Proposed Residential Development
off Windmill Lane
Gosberton Risegate, Spalding


DESIGN SHEET
AND
SITE DRAINAGE

November 2001

Scales as shown

FVH/105/1

REV A - TO SHDC BUILDING CONTROL LETTER DATED 13-2-02 26-2-02

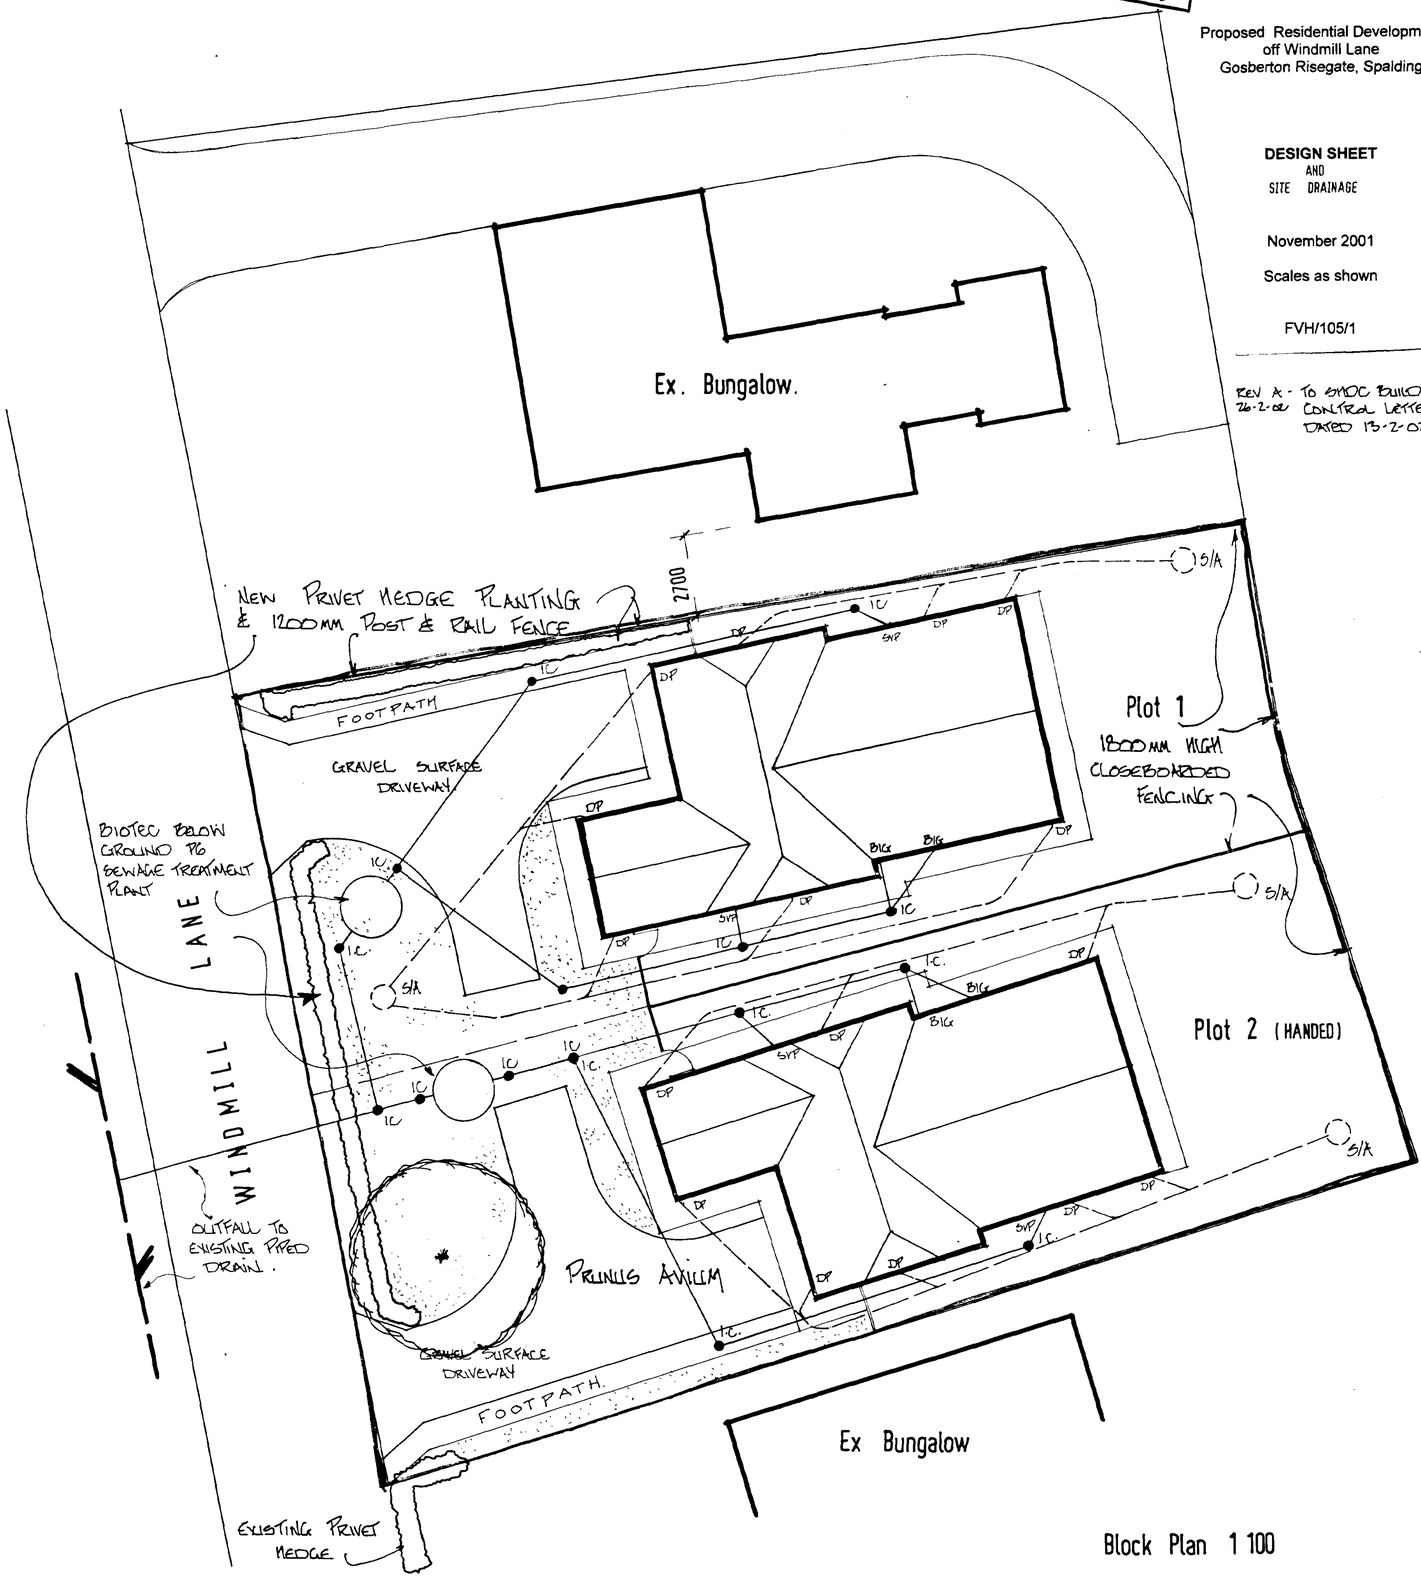

Block Plan 1 100