
# Location Plan

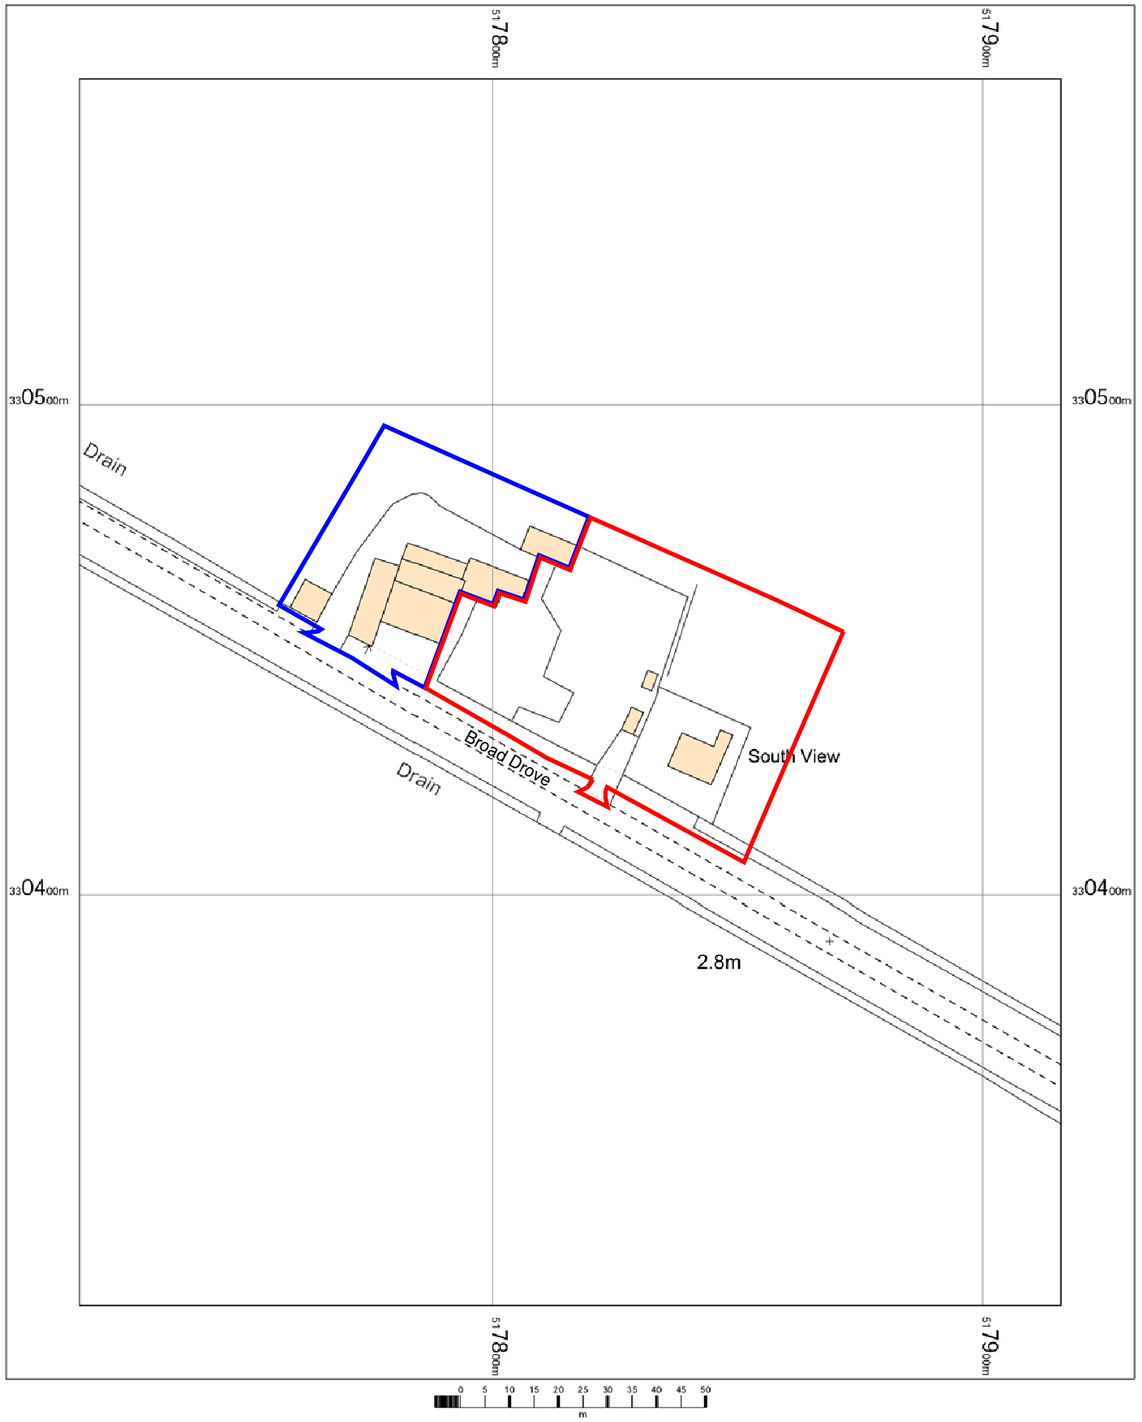


South View
Broad Drove
Gosberton
Clough
Spalding
PE11 4JS

1:1250 scale

Centre: 517816 E, 330441 N

N

©Crown Copyright Ordnance Survey. Licence no. 100041041

Ordnance Survey Licensed Data

Proposed replacement dwelling.

South View
Broad Drove
Gosberton
Clough
Spalding
PE11 4JS

Scale: 1:1250@A3

Drawn By: Tom Reeve

Date: MAY 2024

Drawing No: 242615

REEVE ARCHITECTURE & DESIGN

www.tomreeve.co.uk 01780410005
tom@tomreeve.co.uk 07841877487

Copyright: Reeve Architecture & Design.
All rights reserved. This drawing remains the property of Reeve Architecture & Design at all times and may not be reproduced or copied without consent