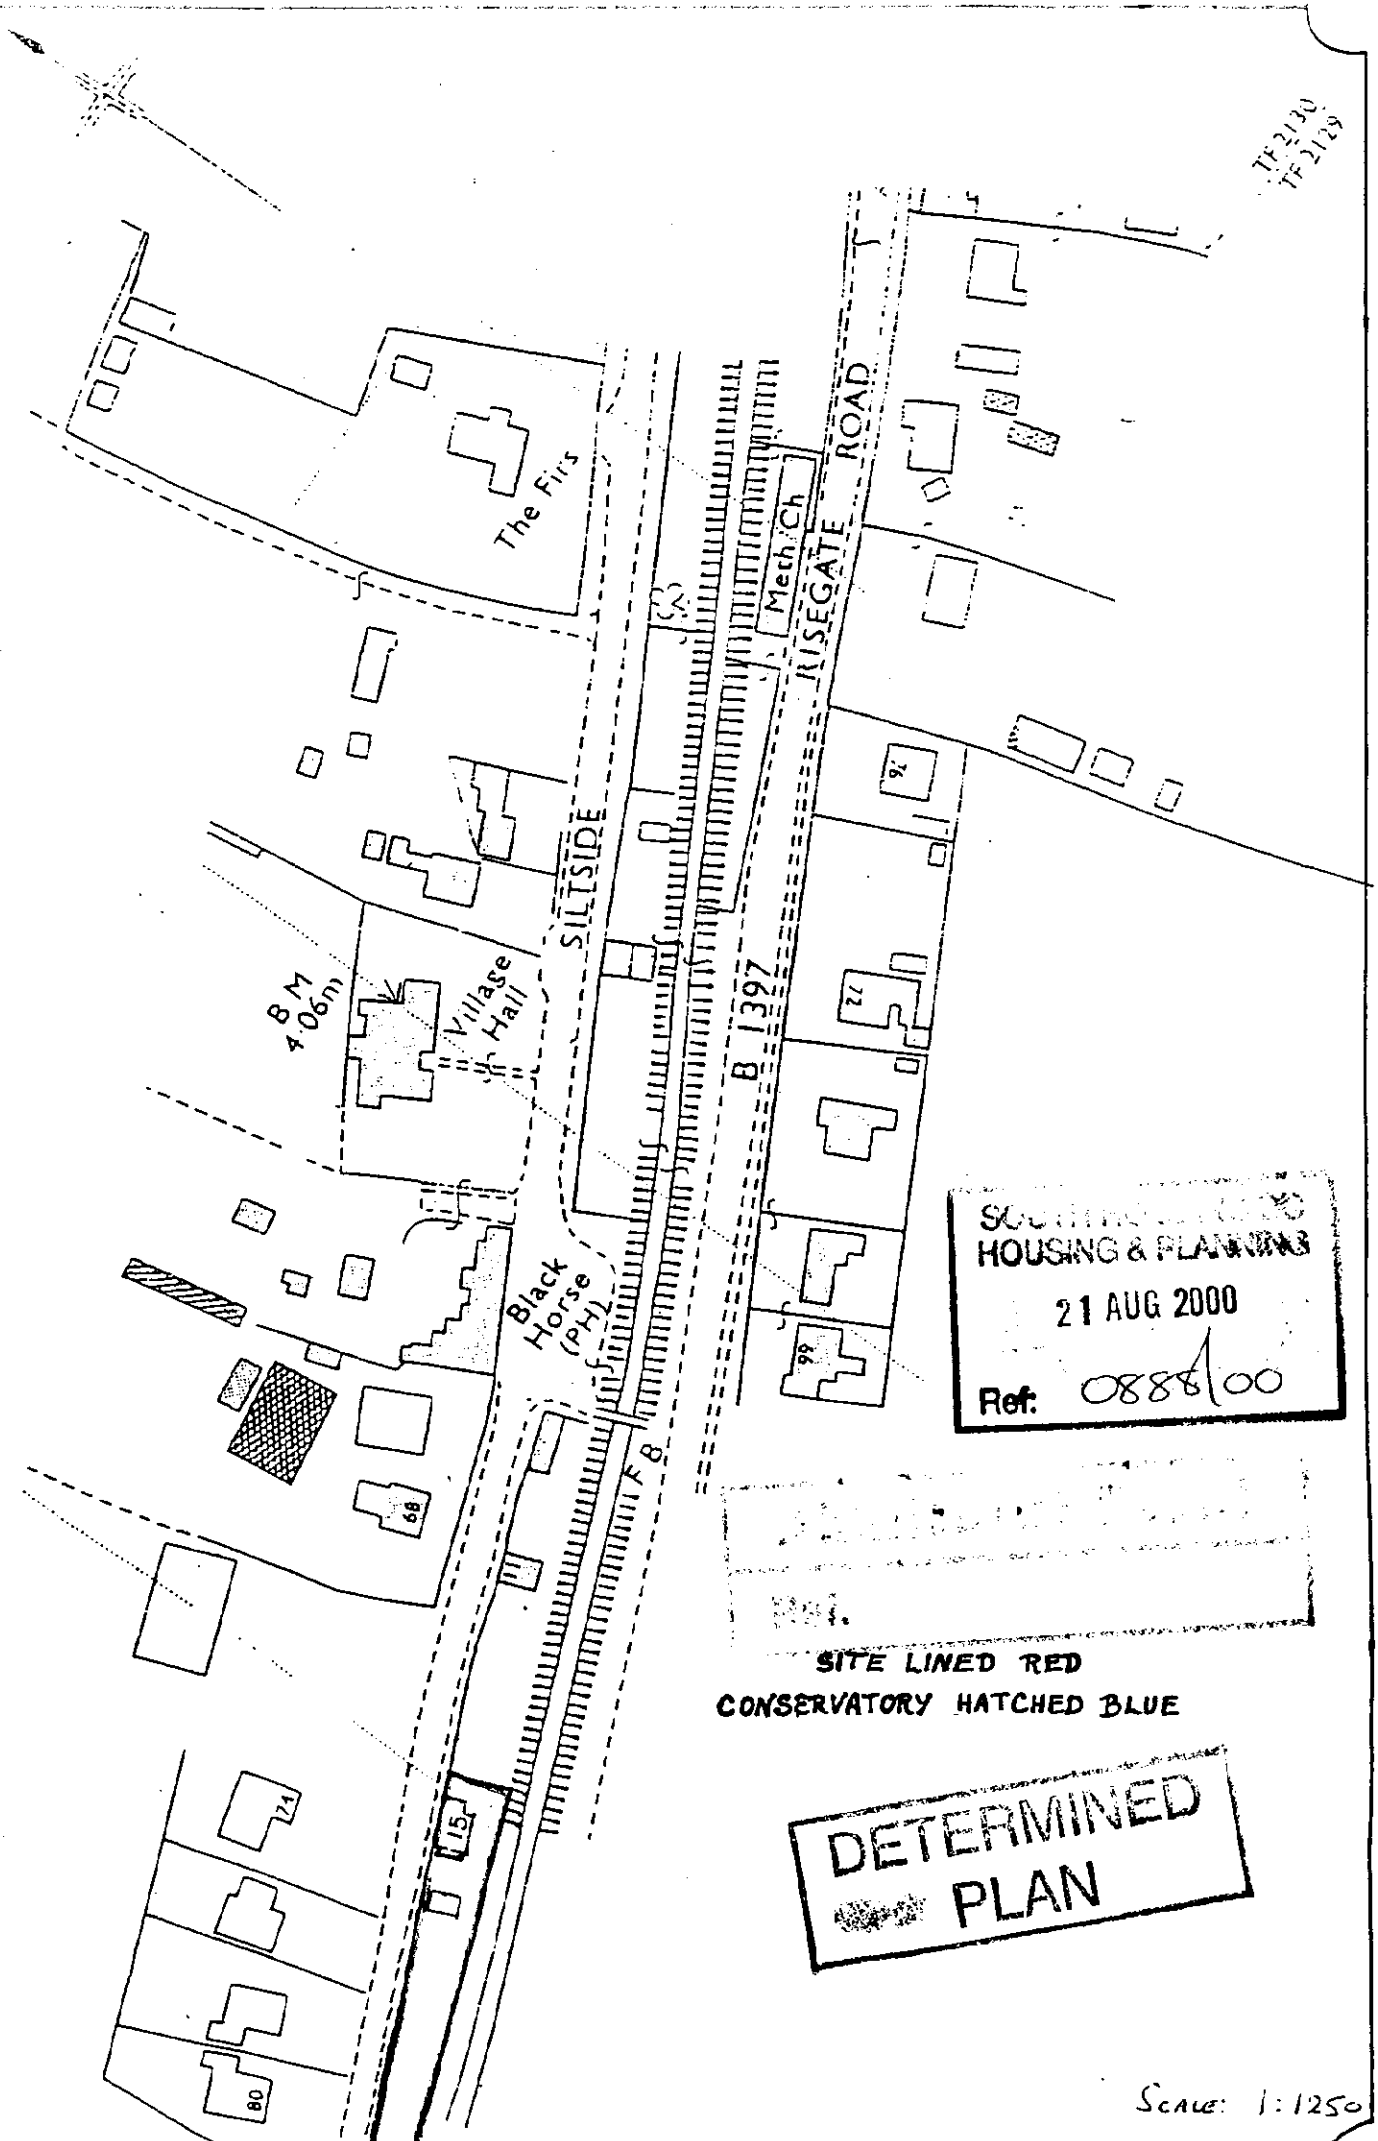
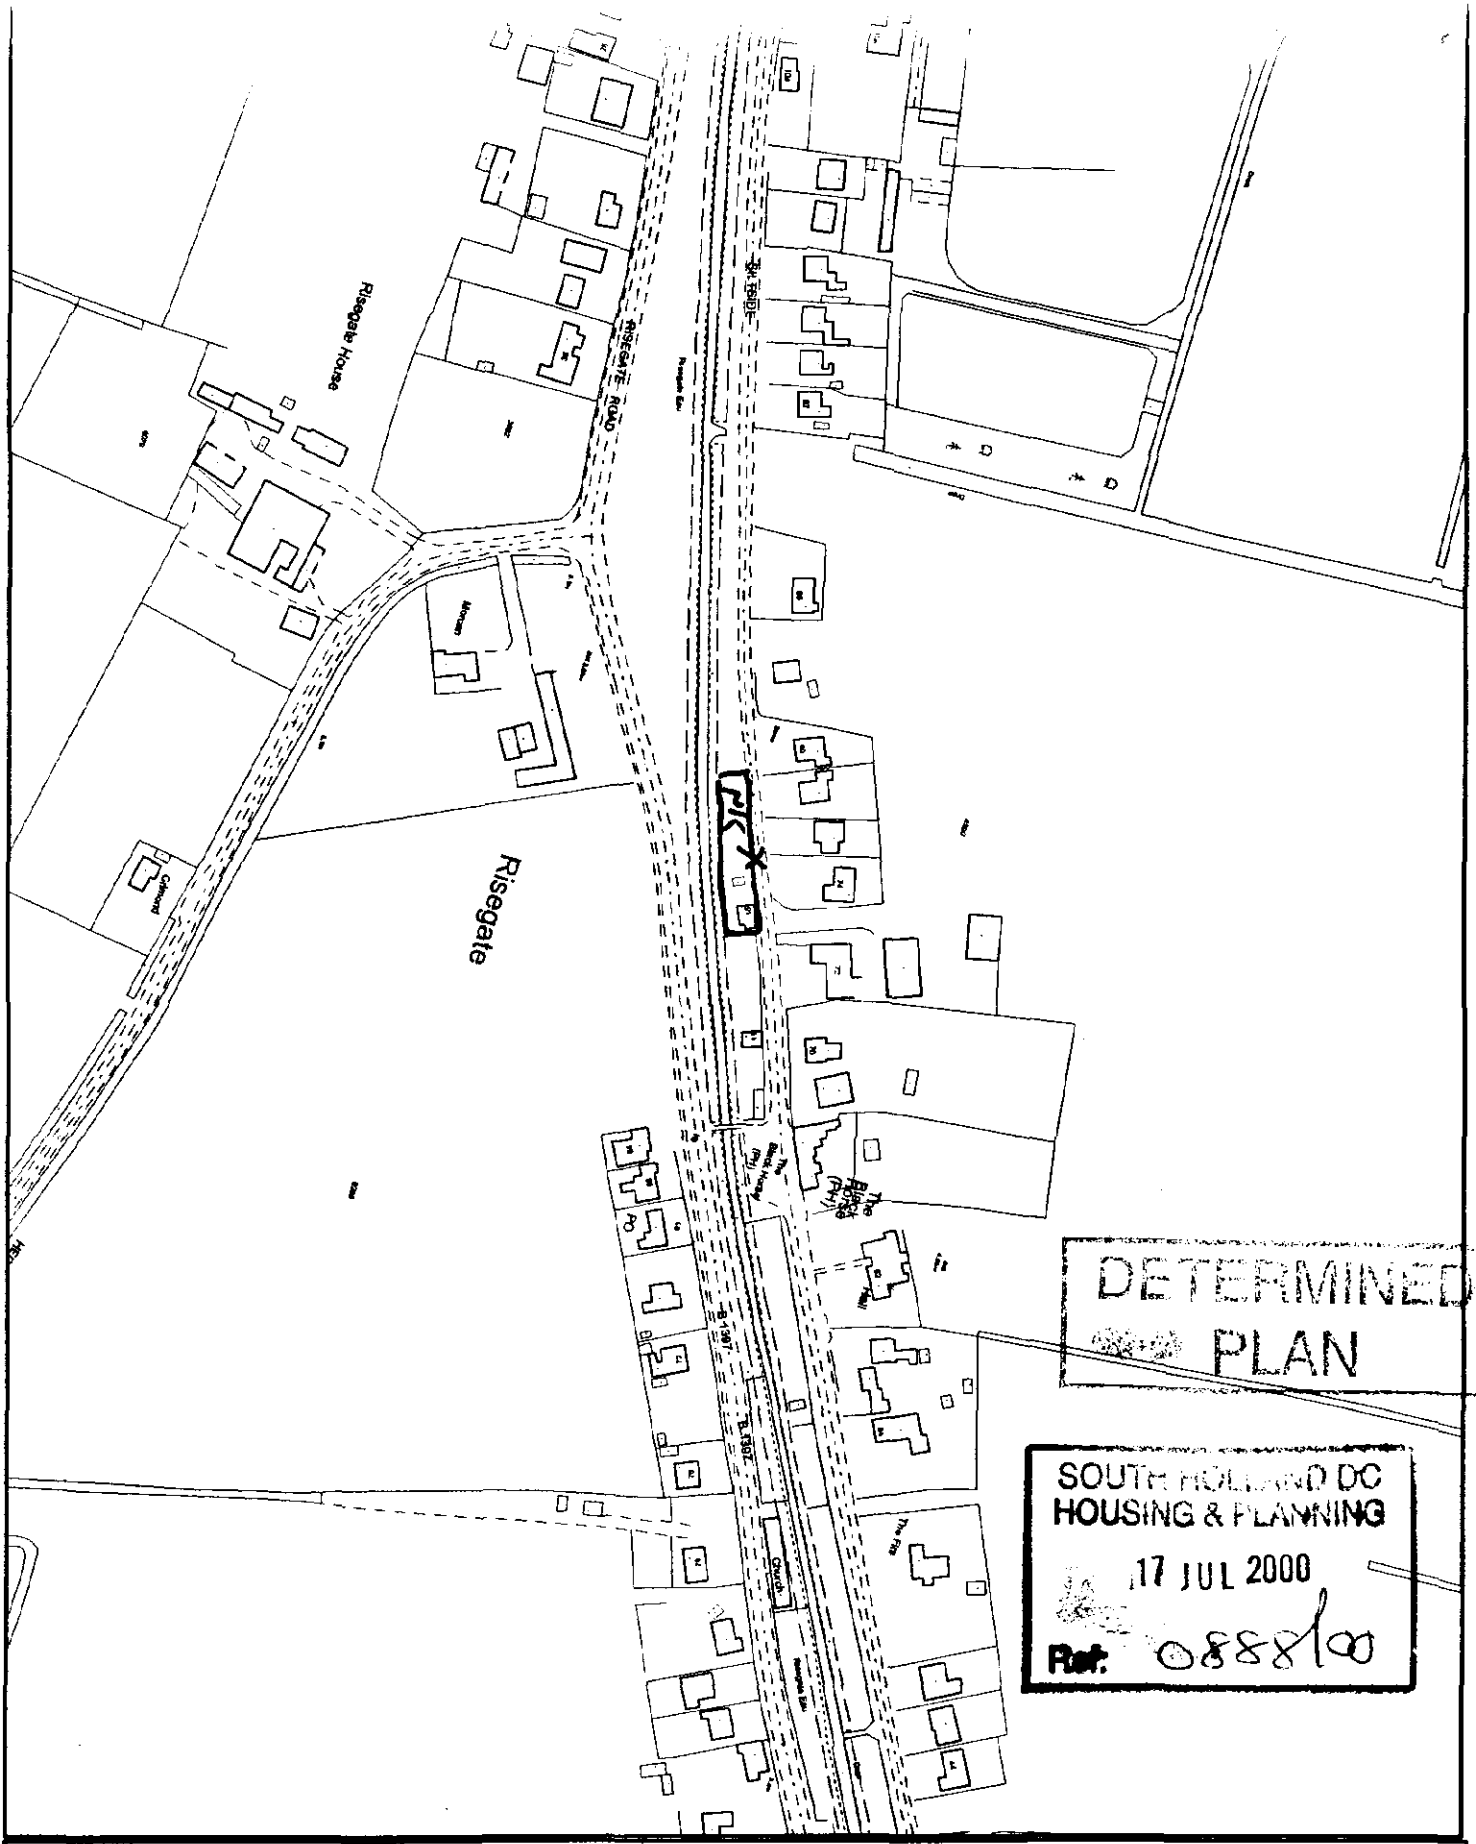

TF 2130
TF 2129
The Firs
Meth Ch
RISEGATE ROAD
SILTSIDE
B 1397
8 M
406m
Village Hall
Black Horse (PH)
F B
68
15
74
80
SCOTTISH BORDERS COUNCIL
HOUSING & PLANNING
21 AUG 2000
Ref: 0888/00
SITE LINED RED
CONSERVATORY HATCHED BLUE
DETERMINED
PLAN
Scale: 1:1250



DETERMINED PLAN

SOUTH HOLLAND DC
HOUSING & PLANNING
17 JUL 2000
Ref: 0888/00

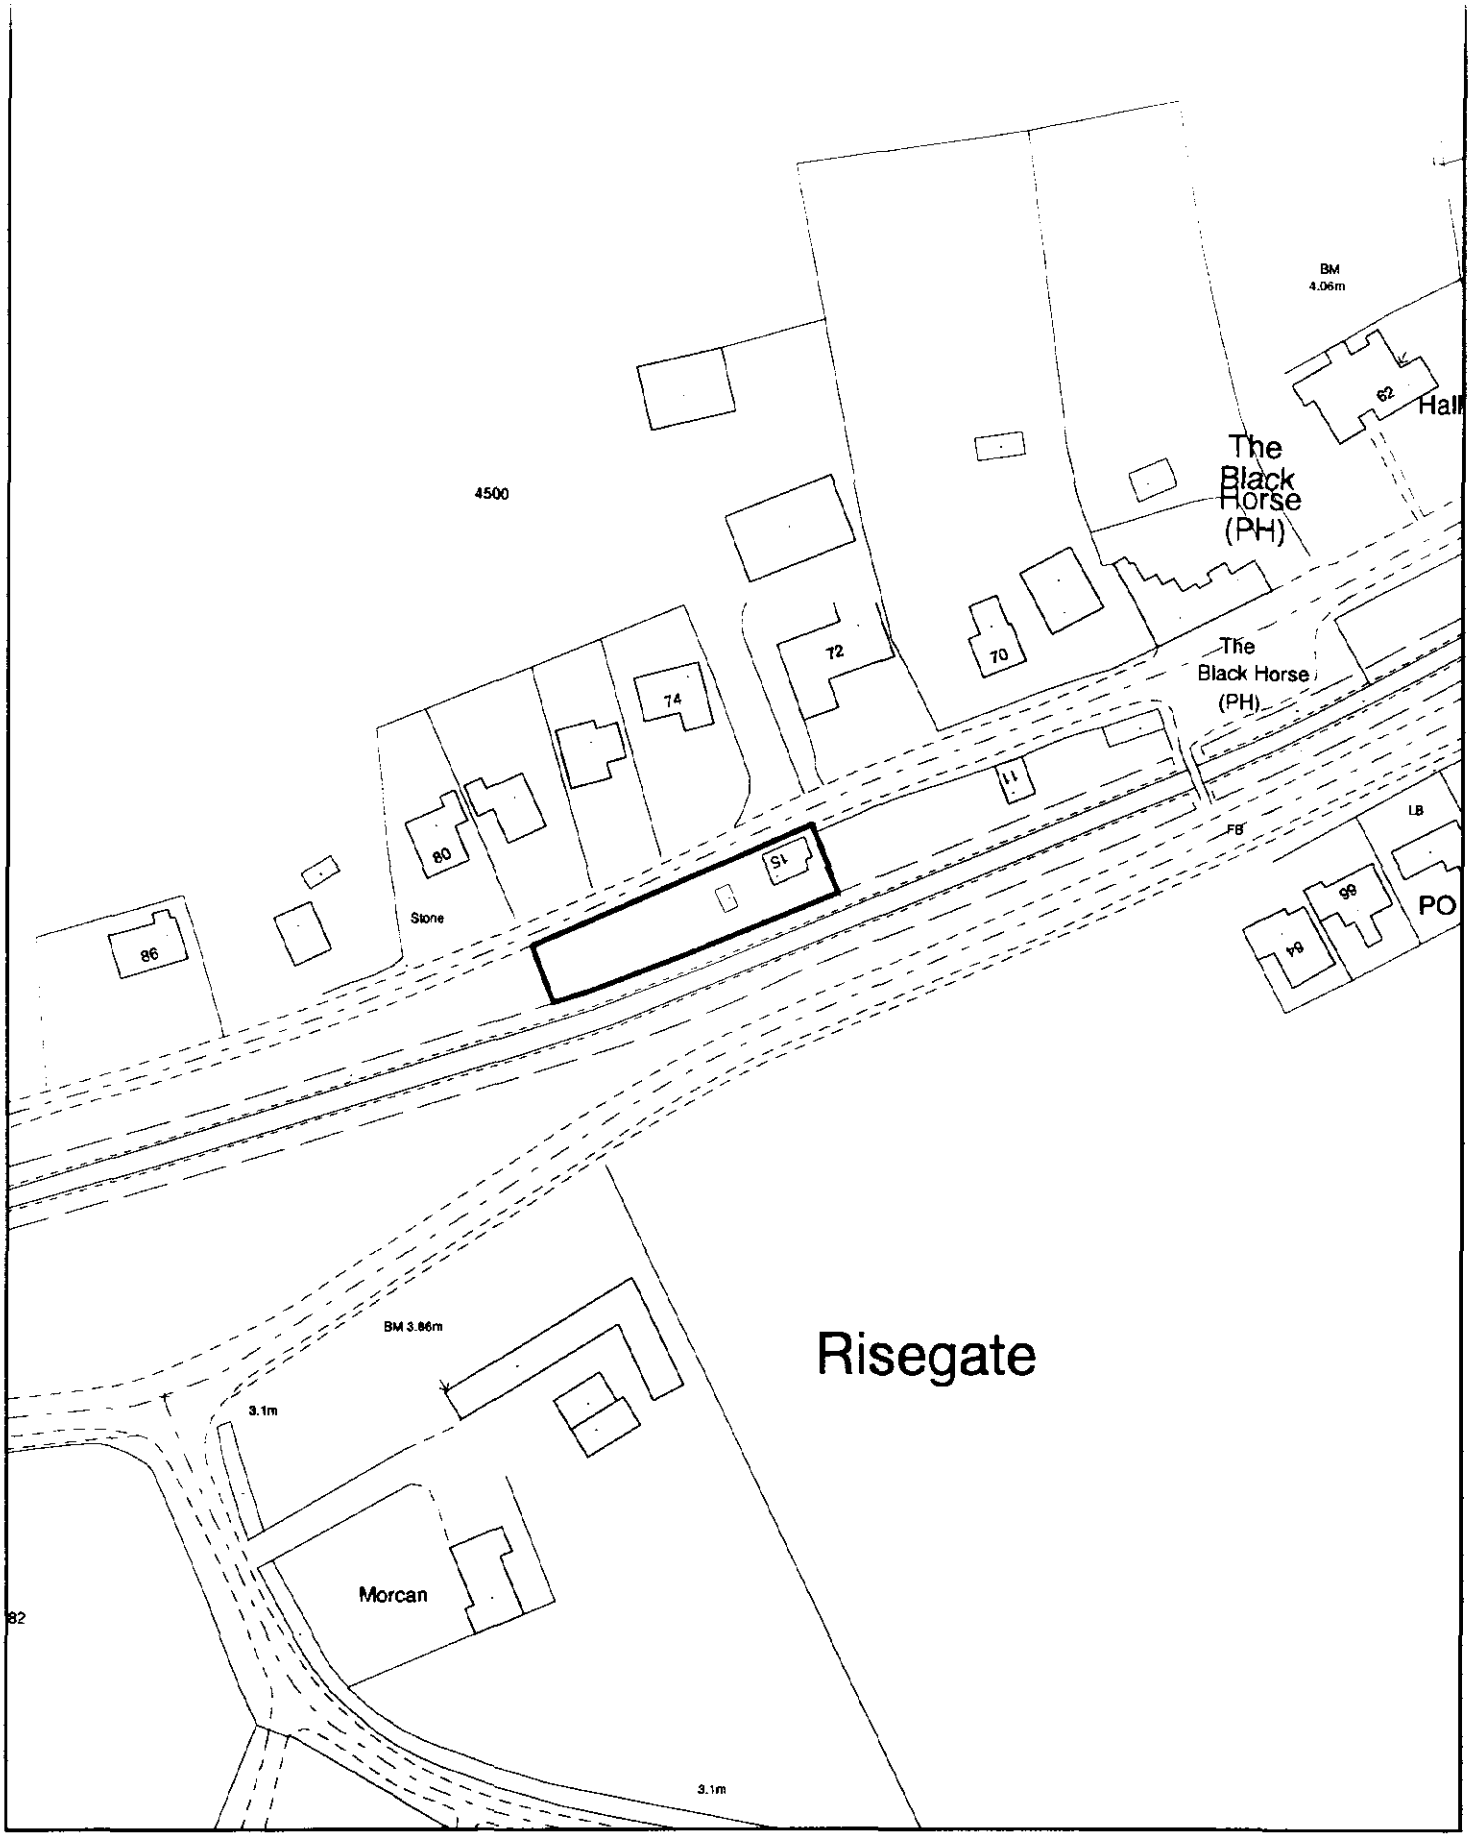
SOUTH HOLLAND DISTRICT COUNCIL

Council Offices, Priory Road, Spalding, Lincolnshire PE11 2XE

This copy has been produced specifically for the map return scheme purposes only. No further copies may be made.

Scale: 1:2500

This map is reproduced from Ordnance Survey material with permission of Ordnance Survey on behalf of Her Majesty's Stationery Office (c) Crown copyright. Unauthorised reproduction infringes Crown copyright and may lead to prosecution or civil proceedings. South Holland District Council LA079413 2000



SOUTH HOLLAND DISTRICT COUNCIL

Planning Application Location Plan
Ward Member Notification

H08/0888/00

Scale: 1:1250

FILE COPY

Housing and Planning Services Department

Council Offices, Priory Road, Spalding, Lincolnshire
PE11 2XE

PLEASE DO NOT COPY THIS PLAN
This map is reproduced from Ordnance Survey material with permission of Ordnance Survey on behalf of Her Majesty's Stationery Office (c) Crown copyright. Unauthorised reproduction infringes Crown copyright and may lead to prosecution or civil proceedings. South Holland District Council LA079413 2000

N