

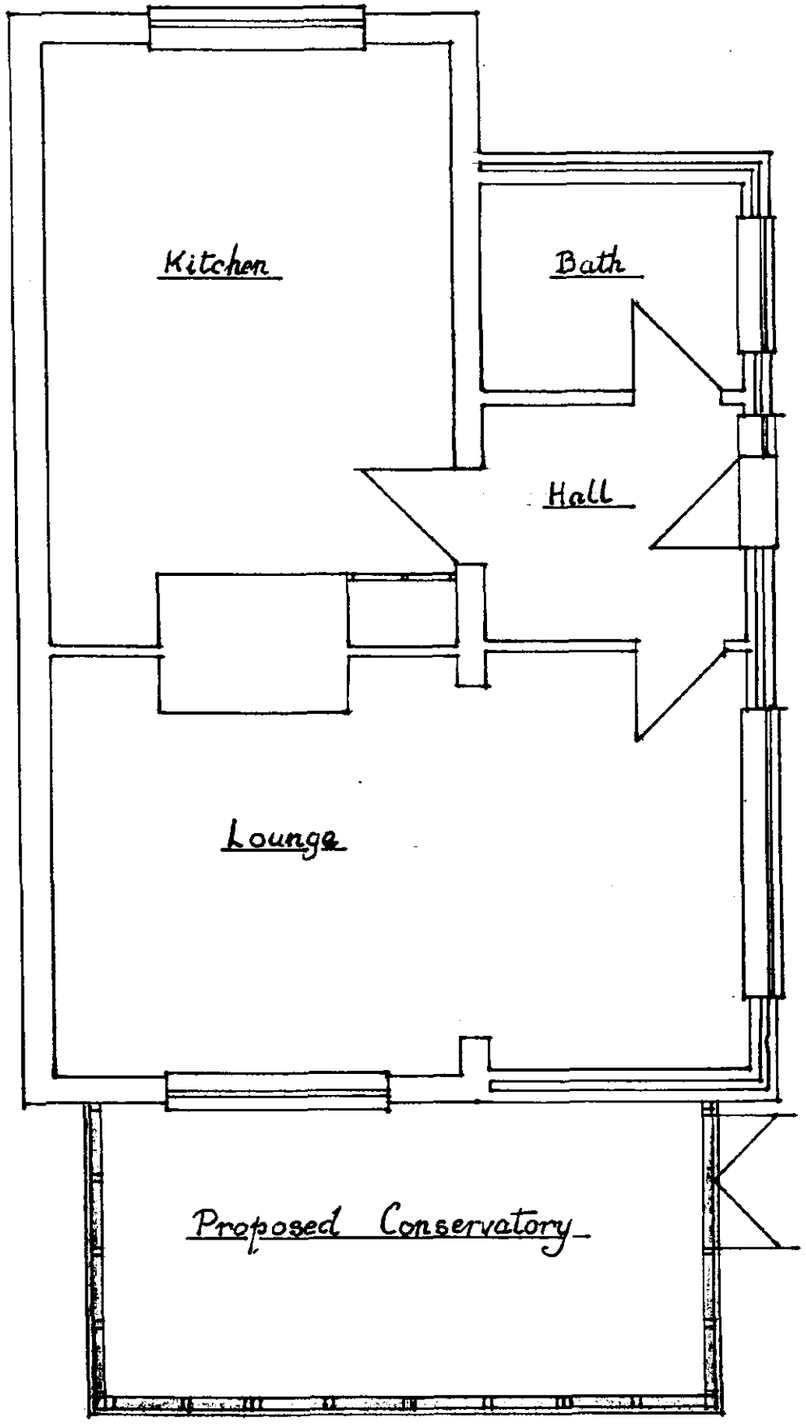



Proposed Conservatory
15 Siltside, Gosberton Risegate.
Revised Position
for
Mr and Mrs C.G. Darvill
Scale 1-50

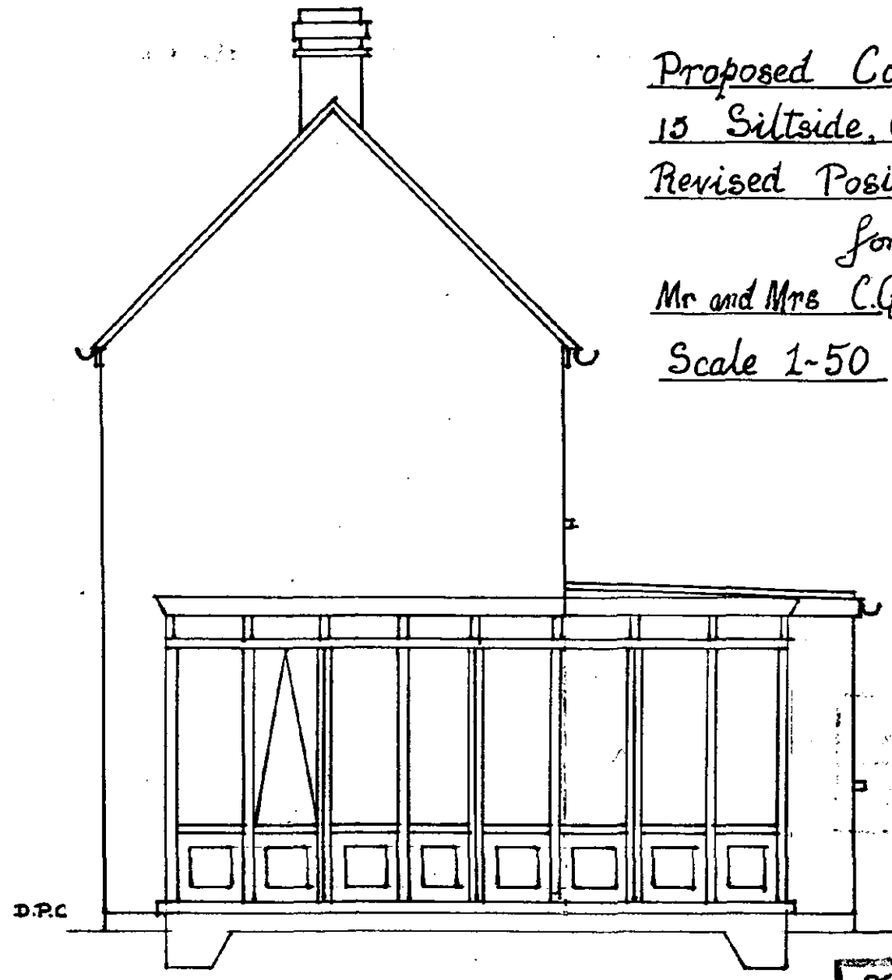

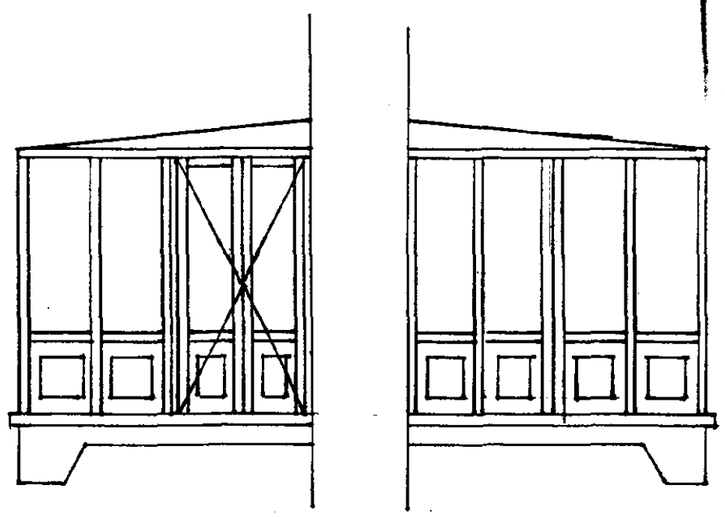


SOUTH HOLLAND D.C.
HOUSING & PLANNING
21 AUG 2000
0888/00


DETERMINED
PLAN

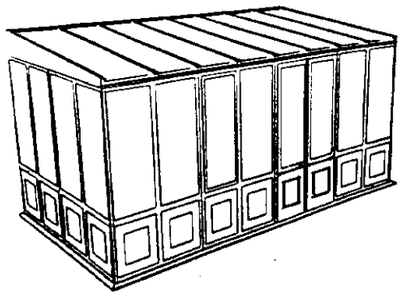


DIMENSIONS SHOWN ON THE ROOF PLAN. FOR FULL HEIGHT CONSERVATORIES, ARE THE OVERALL EXTERNAL DIMENSIONS OF THE BASE. THIS ALLOWS FOR NECESSARY OVERHANG OF THE FRAME CILLS WITHOUT THE NEED FOR FURTHER ADJUSTMENT OF THE BASE DIMENSIONS. NO ADDITIONAL BASE PLAN WILL BE SUPPLIED.

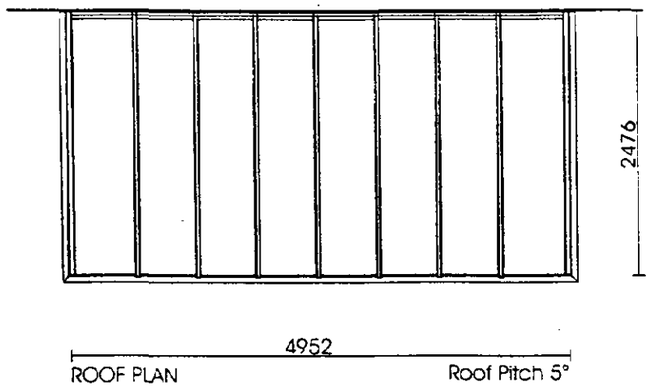


ROOF PLAN Roof Pitch 5°

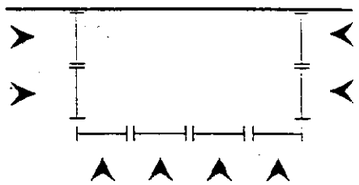


DOORS MAY BE POSITIONED IN ANY PANEL MARKED THUS ▲ DURING CONSTRUCTION ON SITE.

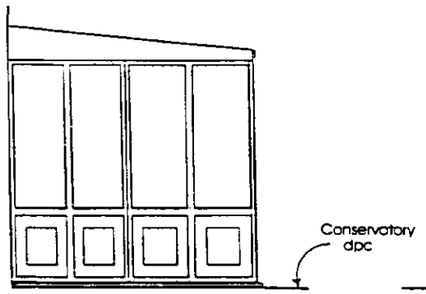


SIDE ELEVATION

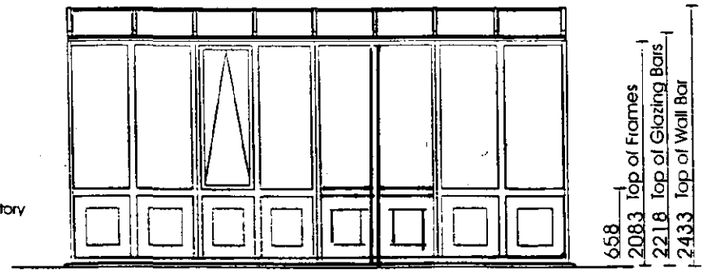

FRONT ELEVATION

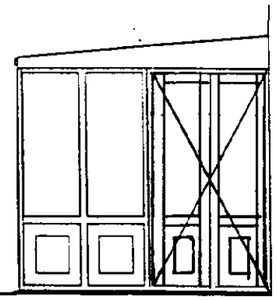

SIDE ELEVATION

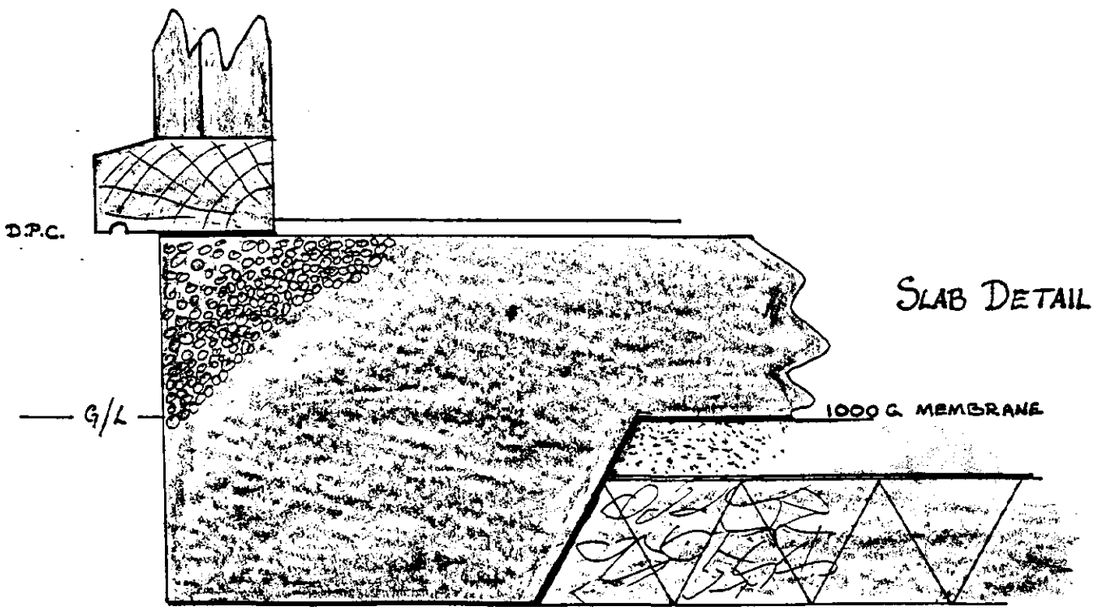

SLAB DETAIL 1-5

PROPOSED CONSERVATORY

ALL TIMBER SWEDISH REDWOOD.

FRAME HEIGHT 2083 M.M.

ROOF PITCH 5 DEG.

GLAZING S/G TOUGHENED CLEAR GLASS.

LOWER PANELS 12MM MOULDED PANELS.

ROOF 10MM TWINWALL POLYCARBONATE.

SLAB DETAIL — 150 MM REINFORCED CONCRETE WITH 300 MM X 300 MM TOE ON 50MM SAND WITH 1000G POLYTHENE D.P.C. ON 100MM HARDCORE. D.P.C. UNDER CILL LAPPED TO EXISTING HOUSE D.P.C. ROOF FLASHED UNDER EXISTING FACIA. RAIN WATER TO EXISTING SOAKAWAY 15MT FROM HOUSE.

SOUTH HOLLAND DC
HOUSING & PLANNING
21 AUG 2000
Ref: 0888/00

DETERMINED PLAN

PROPOSED CONSERVATORY

15 SILTSIDE, GOSBERTON RISEGATE.
SPALDING. PE11 4EE

DRAWN C.G.D. 6-7-00

Revised Drawing