

LEAD WEIGHTS

16X120 OUTSIDE LINING

22X90 PULLY STILE

UNSEED OIL PUTTY

GLAZING

41X22 SASH STILE

22X108 INSIDE LINING

SASH CORD

22X15 STOP BEAD

BOTTOM SASH

8X20 PARTING BEAD


MEETING RAILS

54mm


25mm

TOP MEETING RAIL

BOTTOM MEETING RAIL

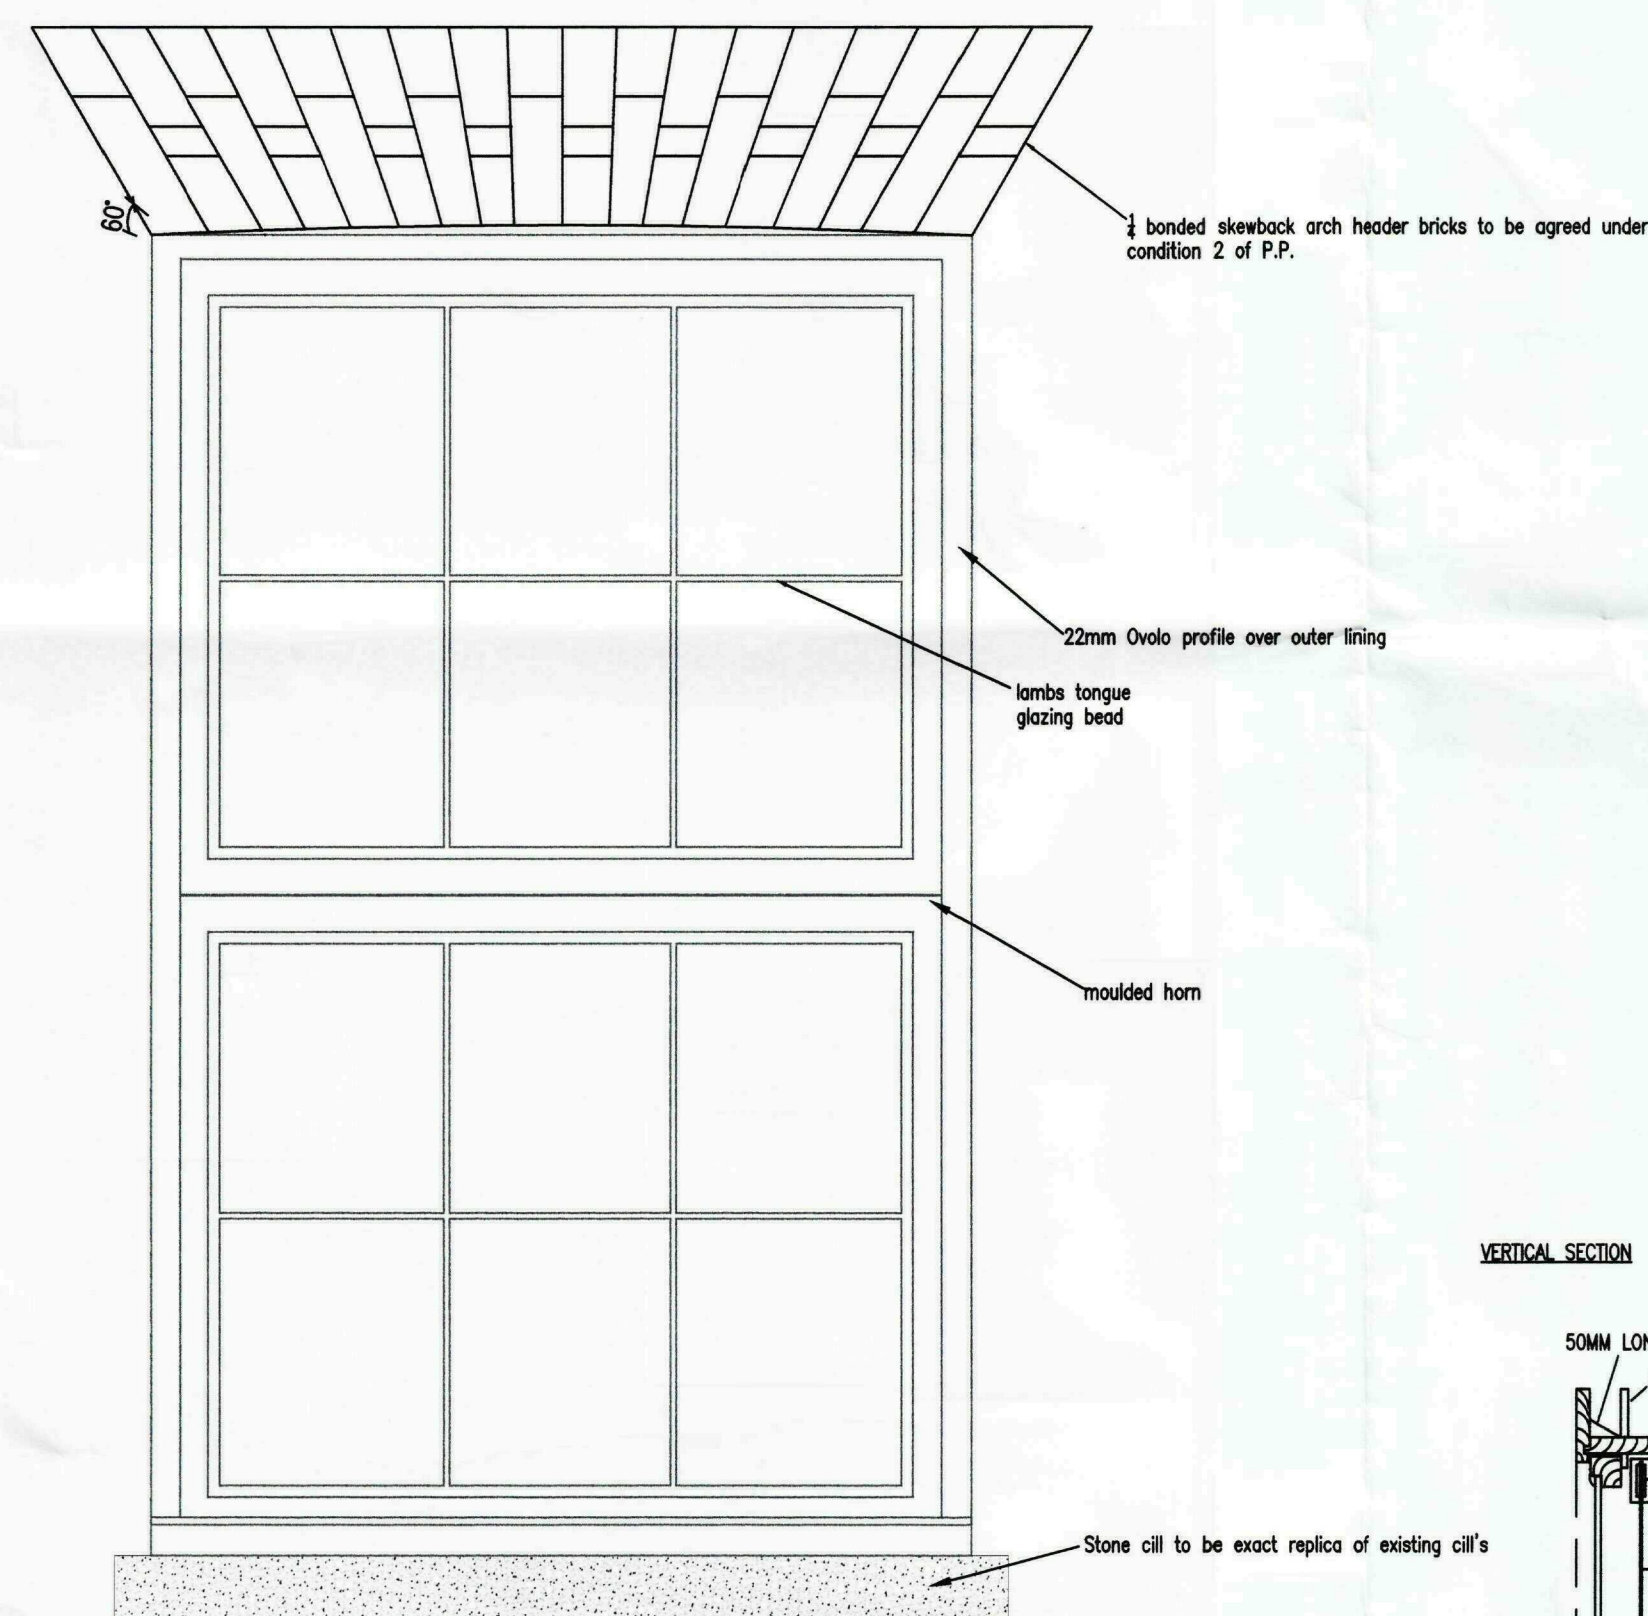

Note: prior to manufacture of window, exact component measurements to be taken from existing windows in order for proposed to be accurately constructed

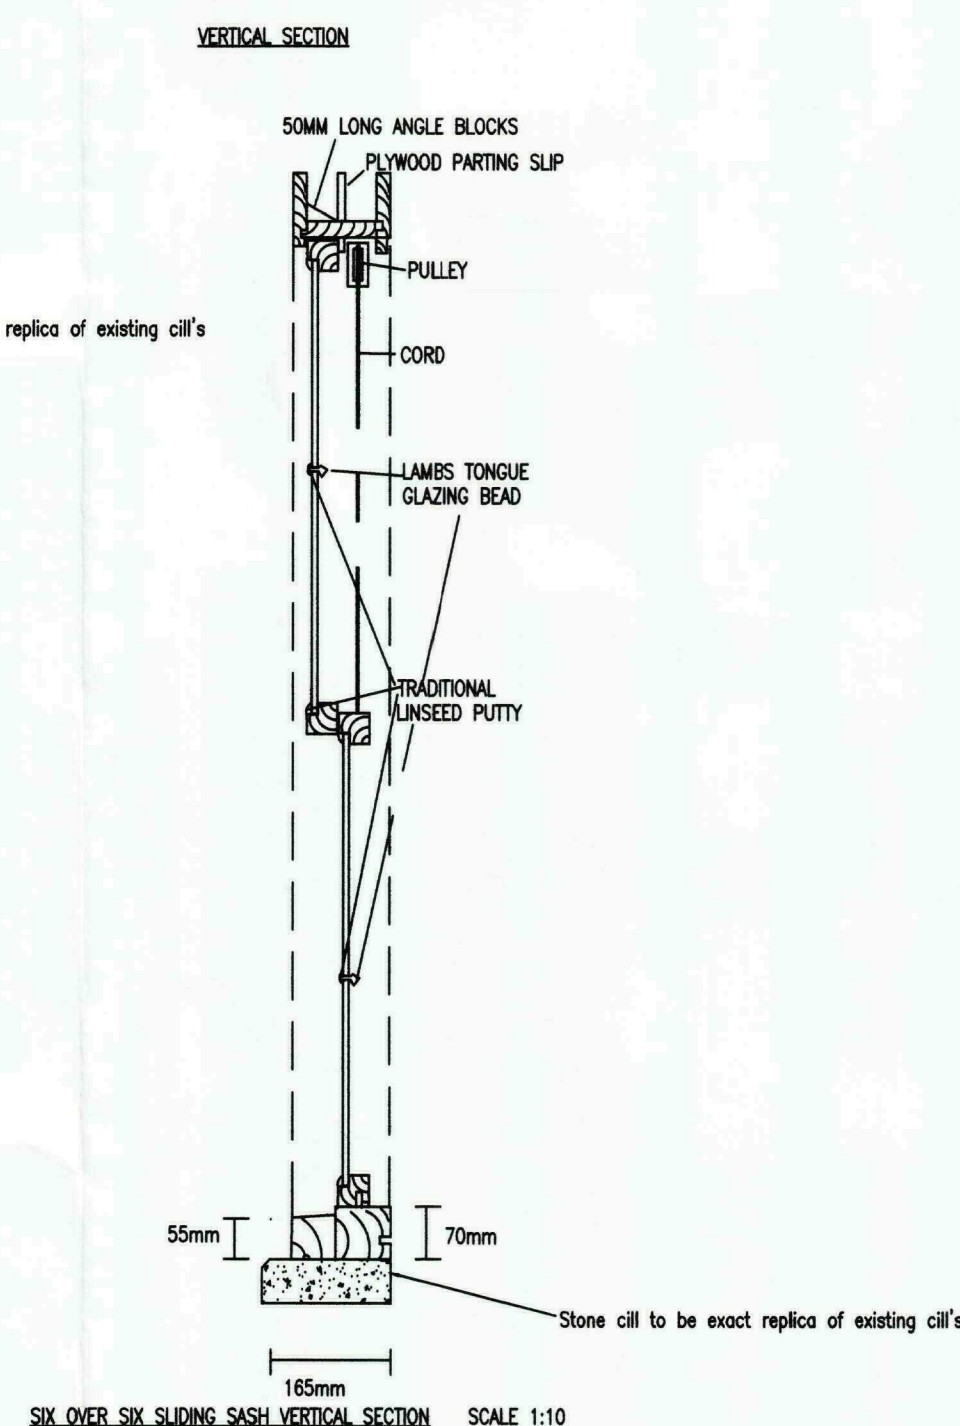

EXISTING SIDE ELEVATION

boundary wall

PROPOSED REAR ELEVATION

movement joint

hatched area indicates new section of retaining wall. Bricks from the demolished section of wall shall be recovered & turned to show clean face of brick. The new section of wall shall be banded into existing, mortar shall match as closely as possible. Wrought iron hand rail recovered from demolished section shall be installed to match existing

section of retaining wall to be demolished to make way for extension

ramped approach

Stub stack

bathroom

patio

bed/day room

boiler room

utilities

shower room

kitchen

hall

reception

lobby

lounge

SHDC
Planning & Dev
12 NOV
Ref: CS

SHDC
Planning & Development
12 NOV 2009
Ref: 0888-09

[illegible]