
Fresh Approach,
Hedgefield Hurn,Gosberton Risegate,PE11 4JE

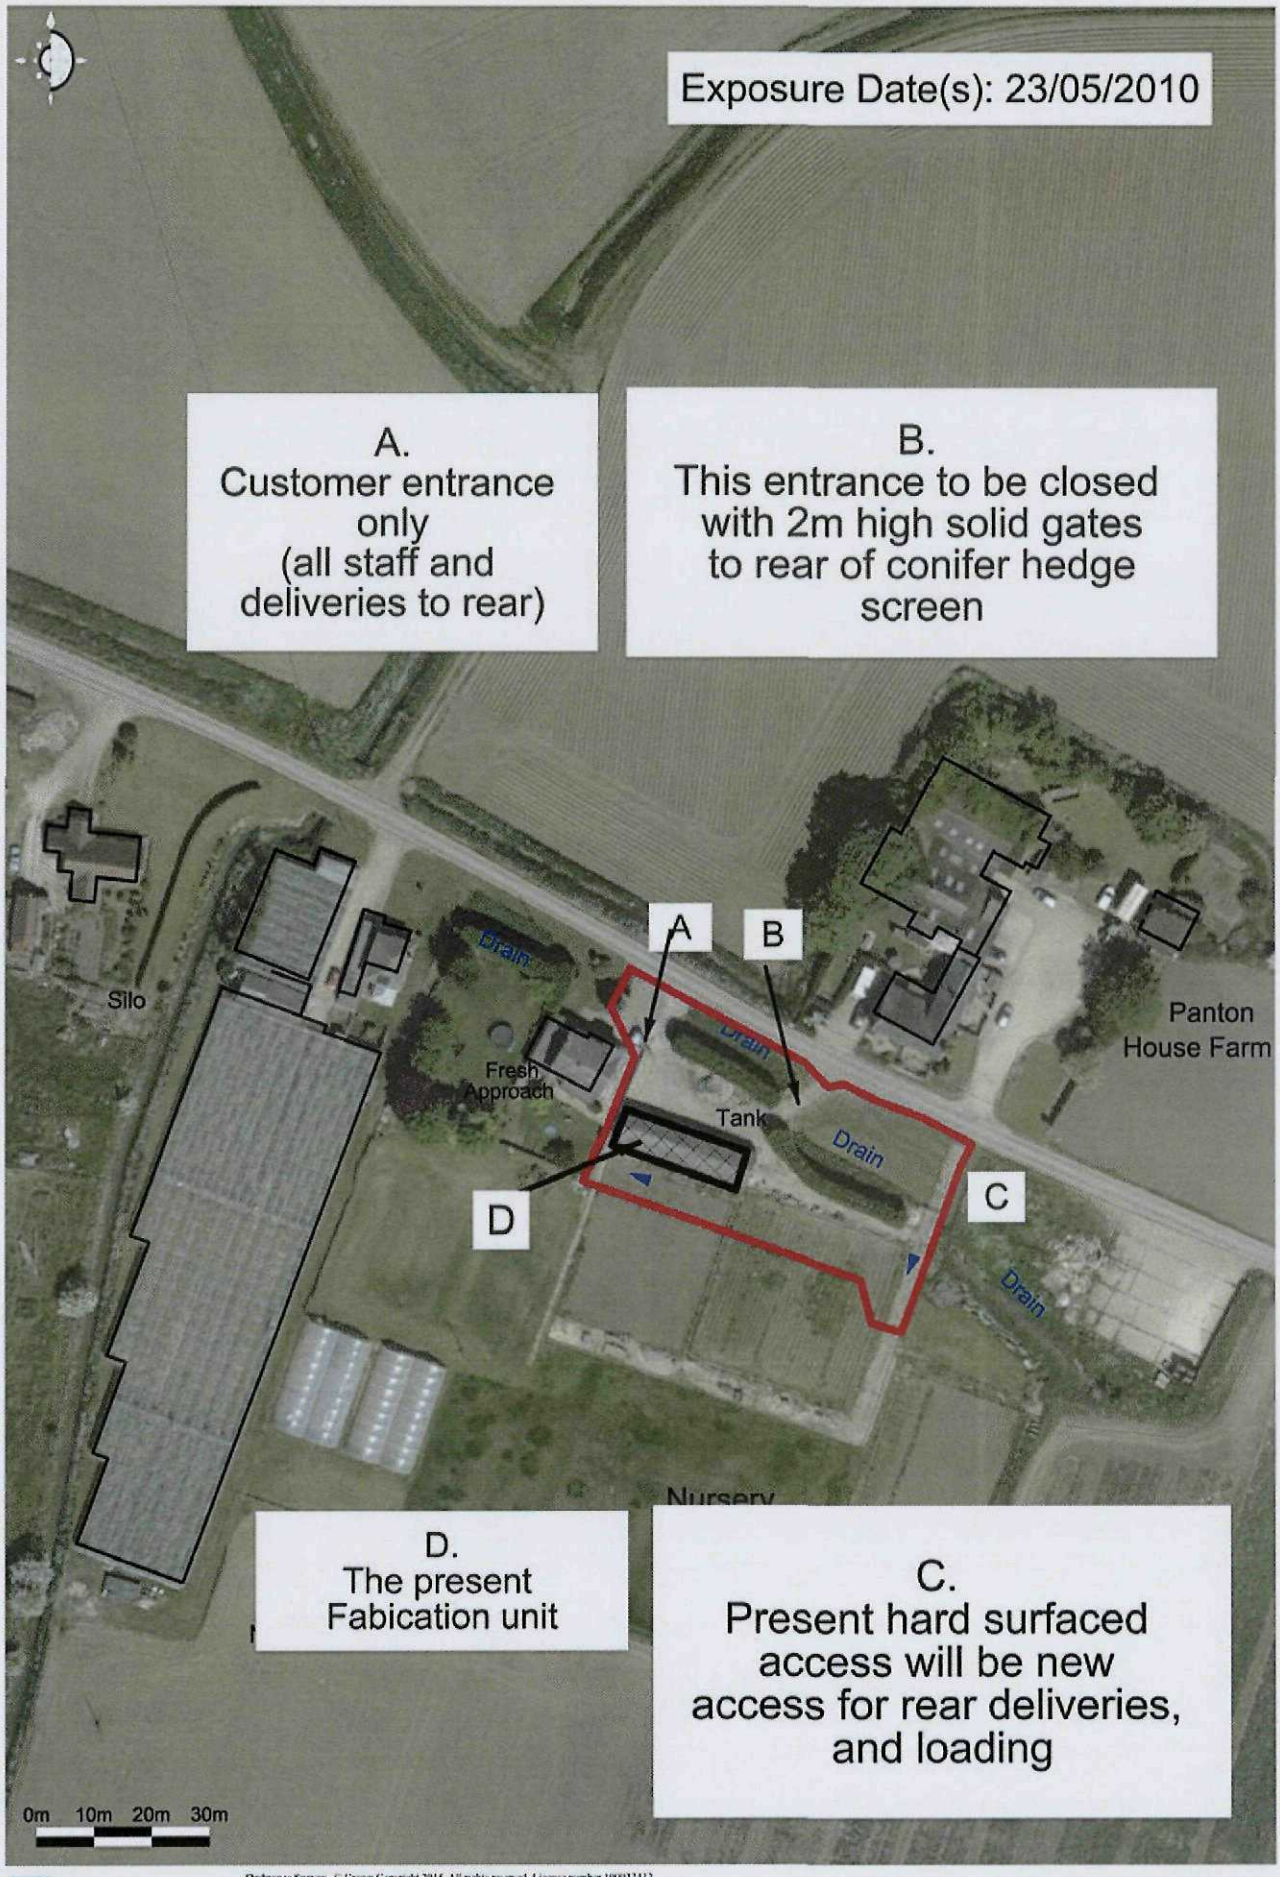

Promap®
Ordnance Survey © Crown Copyright 2015. All rights reserved. Licence number 100022432.
Getmapping plc 2015. Plotted Scale - 1:1250

Plan 3- access arrangements & site features

matrix planning