
Land adjacent toFresh Approach,
Hedgefield Hurn,Gosberton Risegate,PE11 4JE

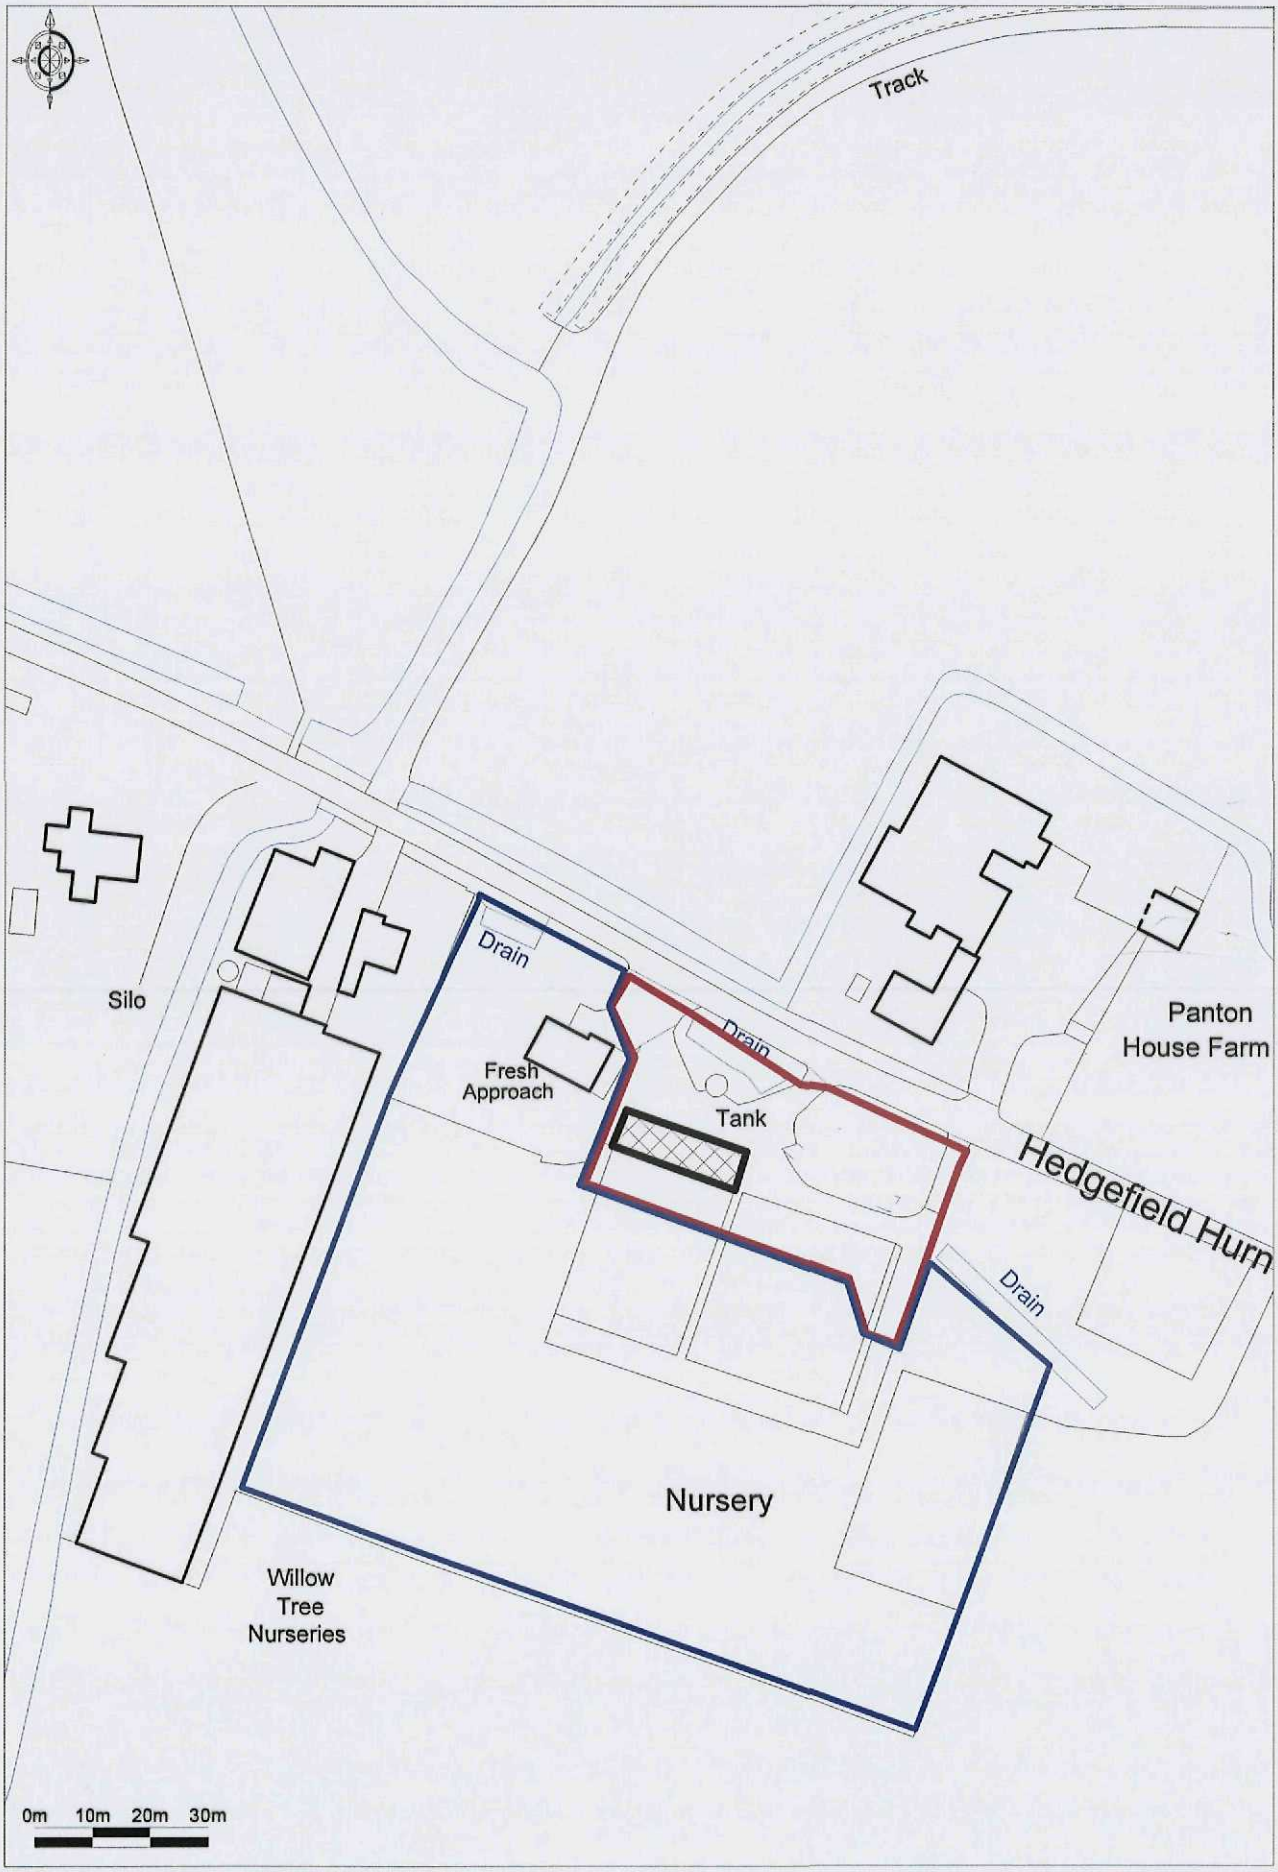

Promap®
Ordnance Survey © Crown Copyright 2015. All rights reserved.
Licence number 100022432 Plotted Scale - 1:1250

1. Site Plan - Use of premises and land as glazing system workshop

matrix planning