

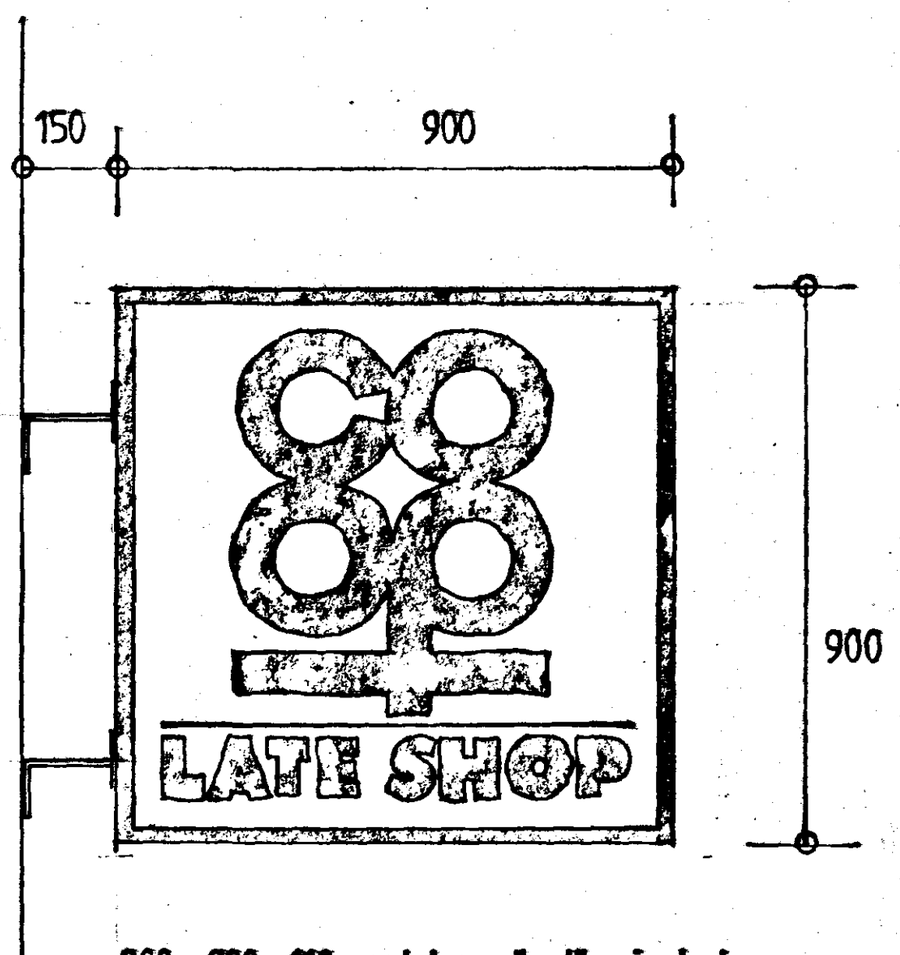


900 x 900 x 110mm Internally Illuminated static box sign

12mm raised Logo out of pan face with blue 3mm applied pvc face — white background

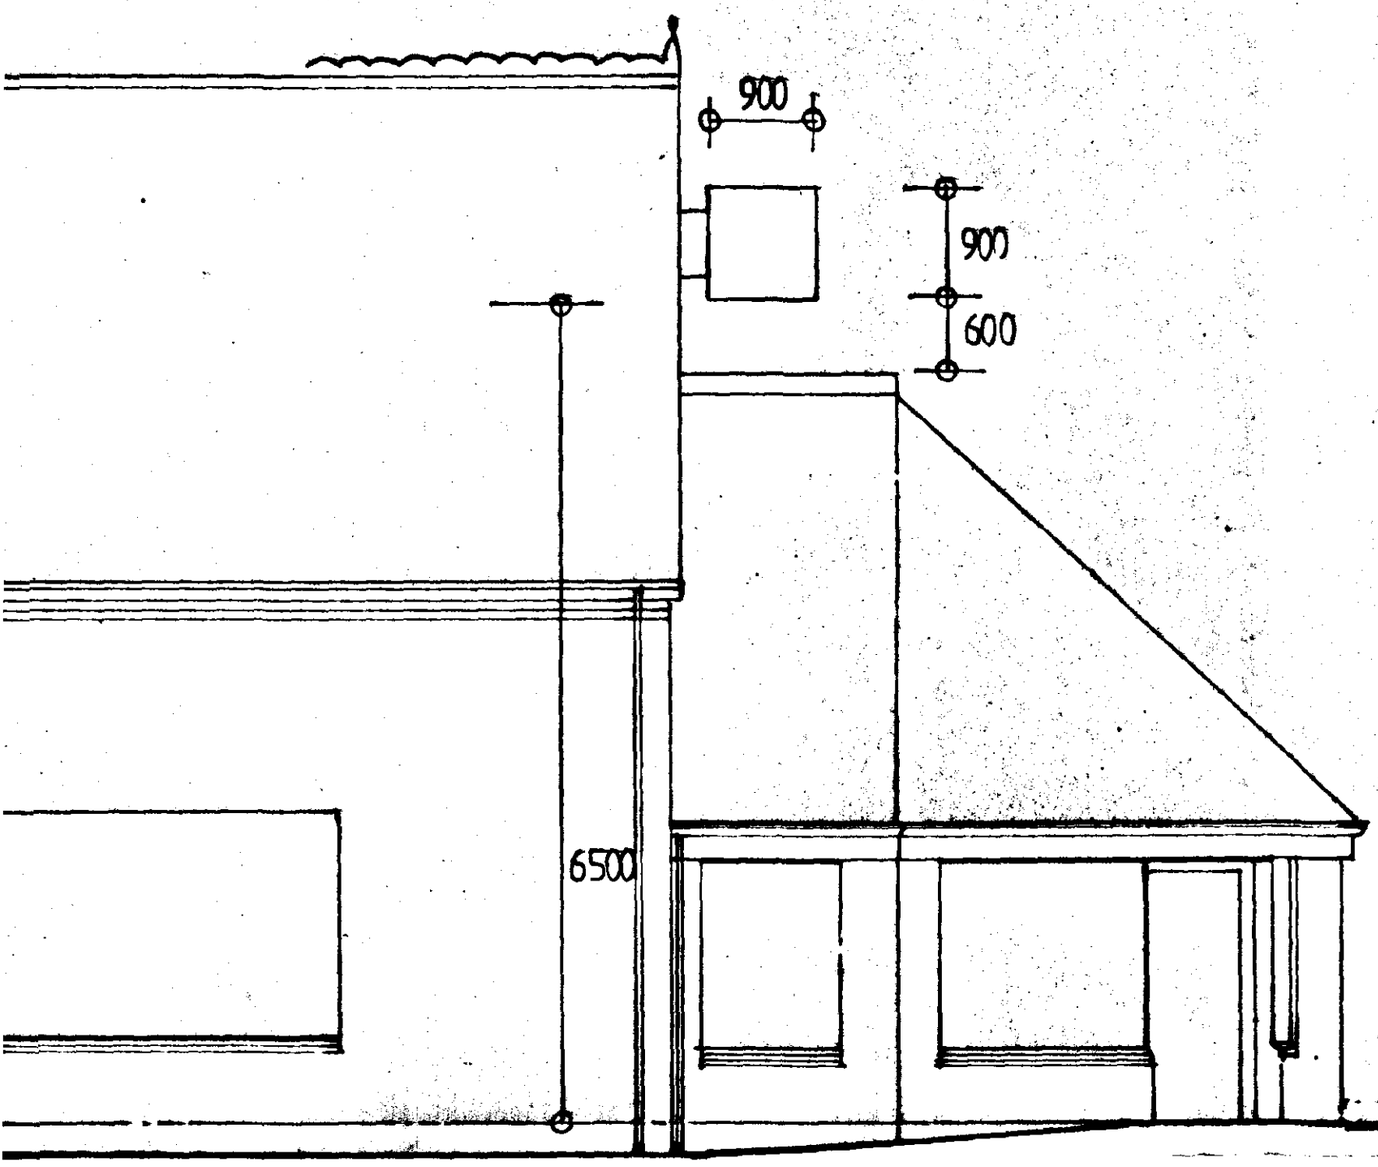

SIDE ELEVATION (EAST)

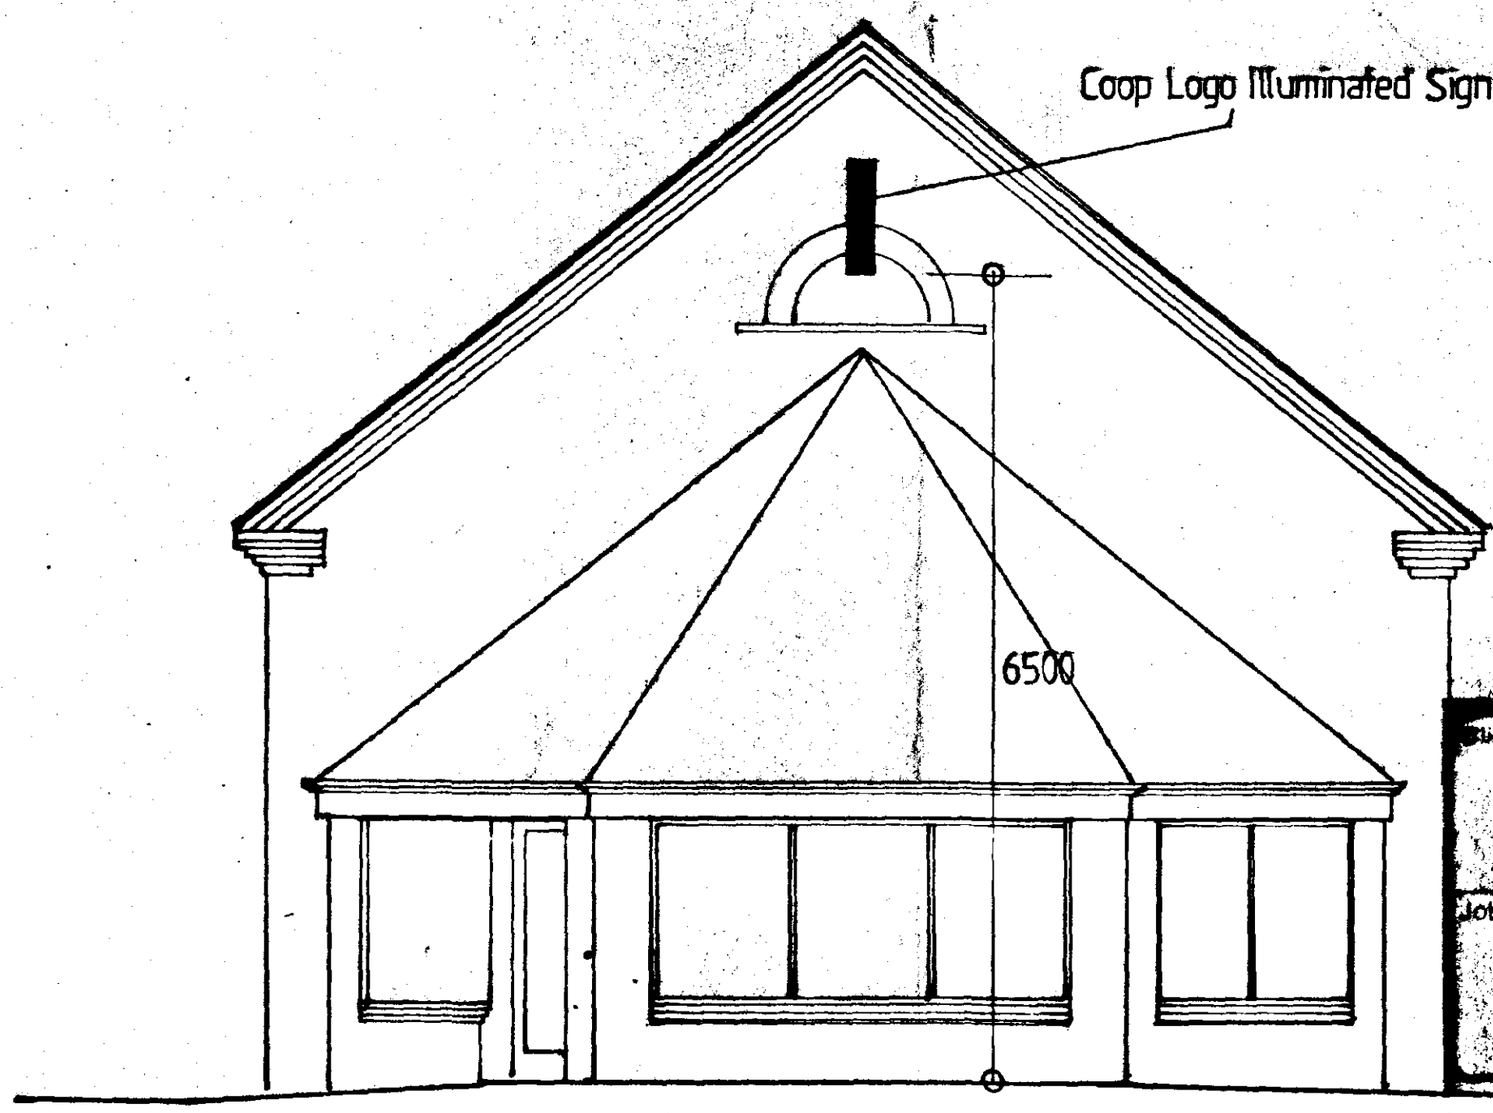

ELEVATION TO HIGH STREET — NORTH

DETERMINED PLAN

SOUTH HOLLAND DC
HOUSING & PLANNING
13 AUG 1997
Ref: S/91/97

Client
LINCOLN COOPERATIVE SOCIETY LTD

Job Title
NEW ILLUMINATED SIGN
COOP STORE HIGH STREET
GOSBERTON

Morley Newborn
architectural technicians
16a Portland Street Lincoln LN5 7JX Tel. Lincoln (0522) 542589
Fax. No. (0522) 530652

Date AUGUST 1997
Scale 1:50
Drawing No. 1380:97:1