

ELEVATION TO SPALDING ROAD




ACCOMMODATION SCHEDULE

10 NO 2 BEDROOM 4 PERSON DWELLINGS

7 NO 3 BEDROOM 5 PERSON DWELLINGS

GROUND FLOOR SITE LAYOUT

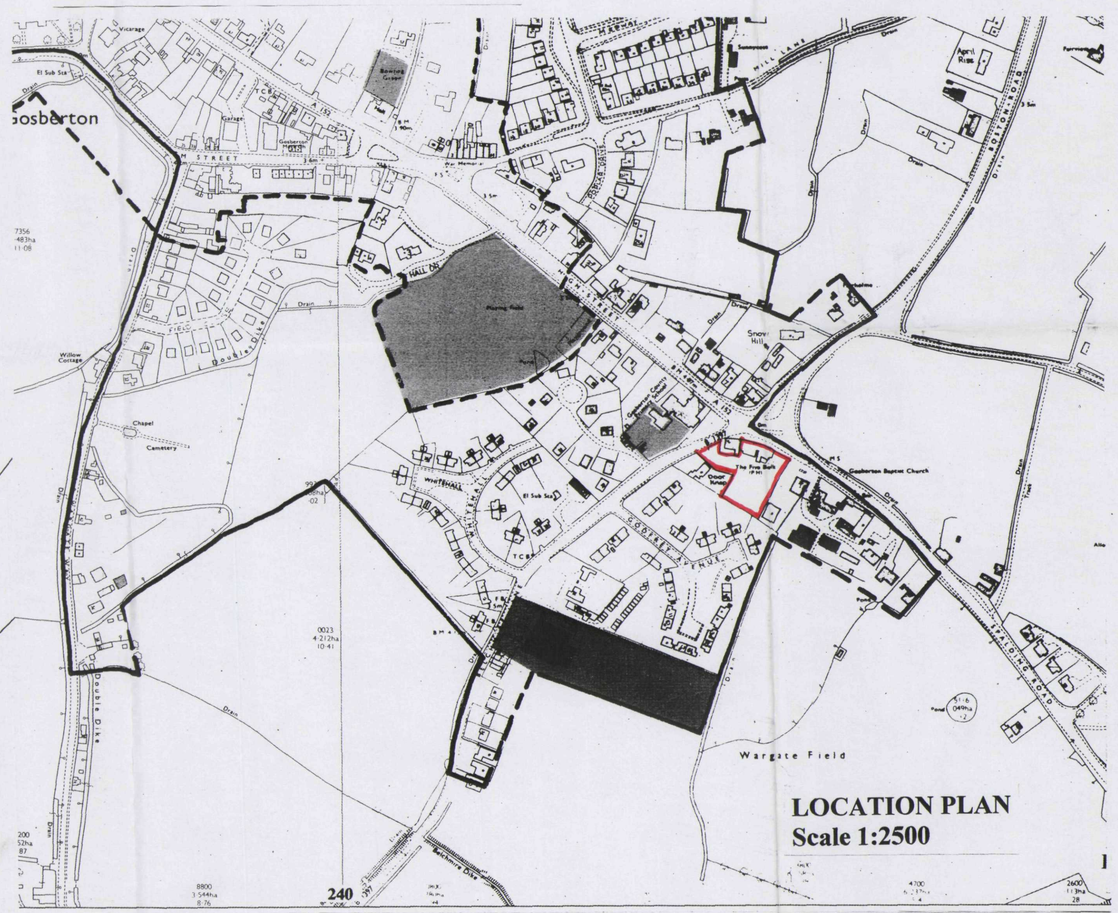

LOCATION PLAN
Scale 1:2500

SHDC Planning & Development
17 AUG 2004
Ref: 897/04

JOHN D LYNCH
partnership
CHARTERED ARCHITECTS

Client:-Hansens
Tarrington Estates Ltd

Project:-
Re-development of The Five Bells Site, Gosberton

Drawing:-
Proposed Elevation to Spalding Road, Site & Location Plans

Date :	*Drawn*
Jun 2004	**JDL**
Job No. **1613**	*Drawing No.* **AD/5**
Scale. **1:100, 1:200 1:2500**	*Revision No.* ***A***