




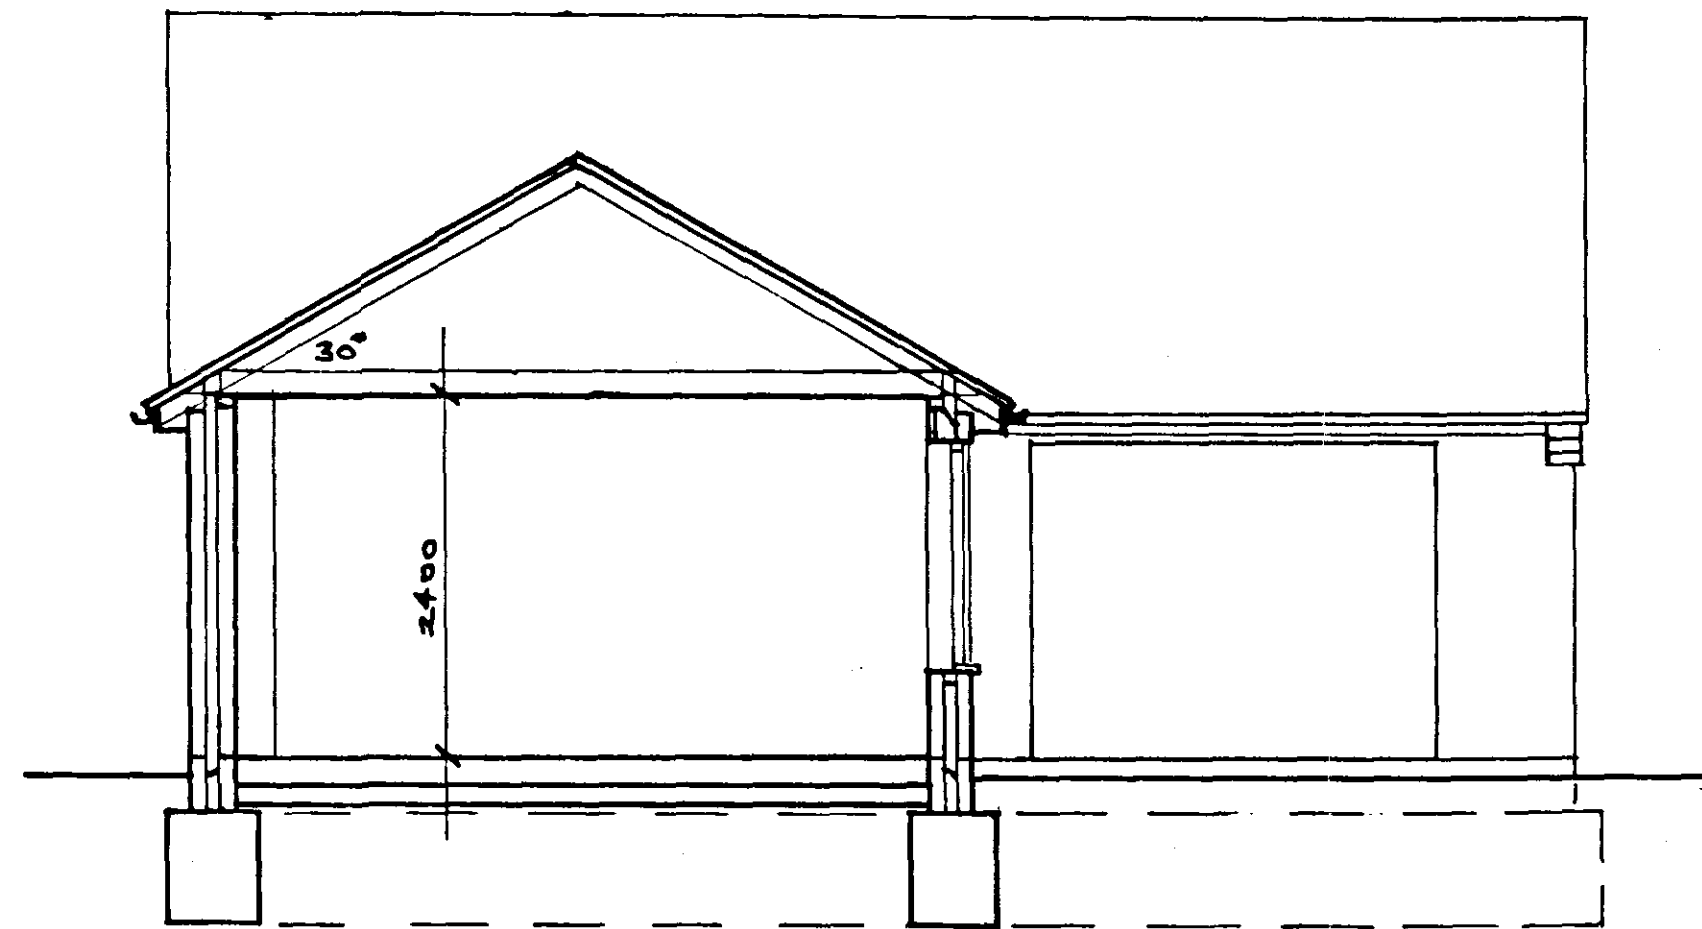


Section B - B

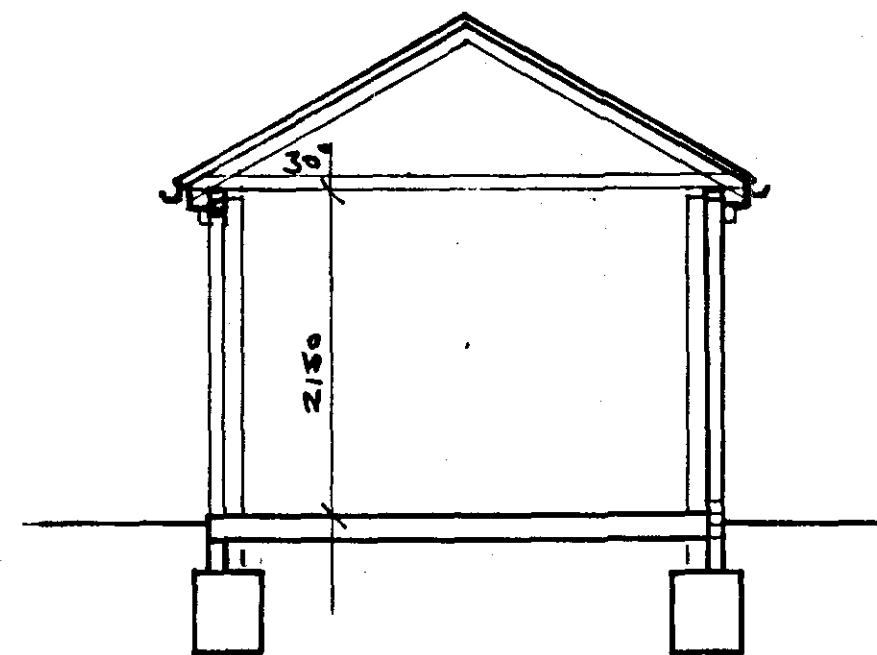

Garage Section

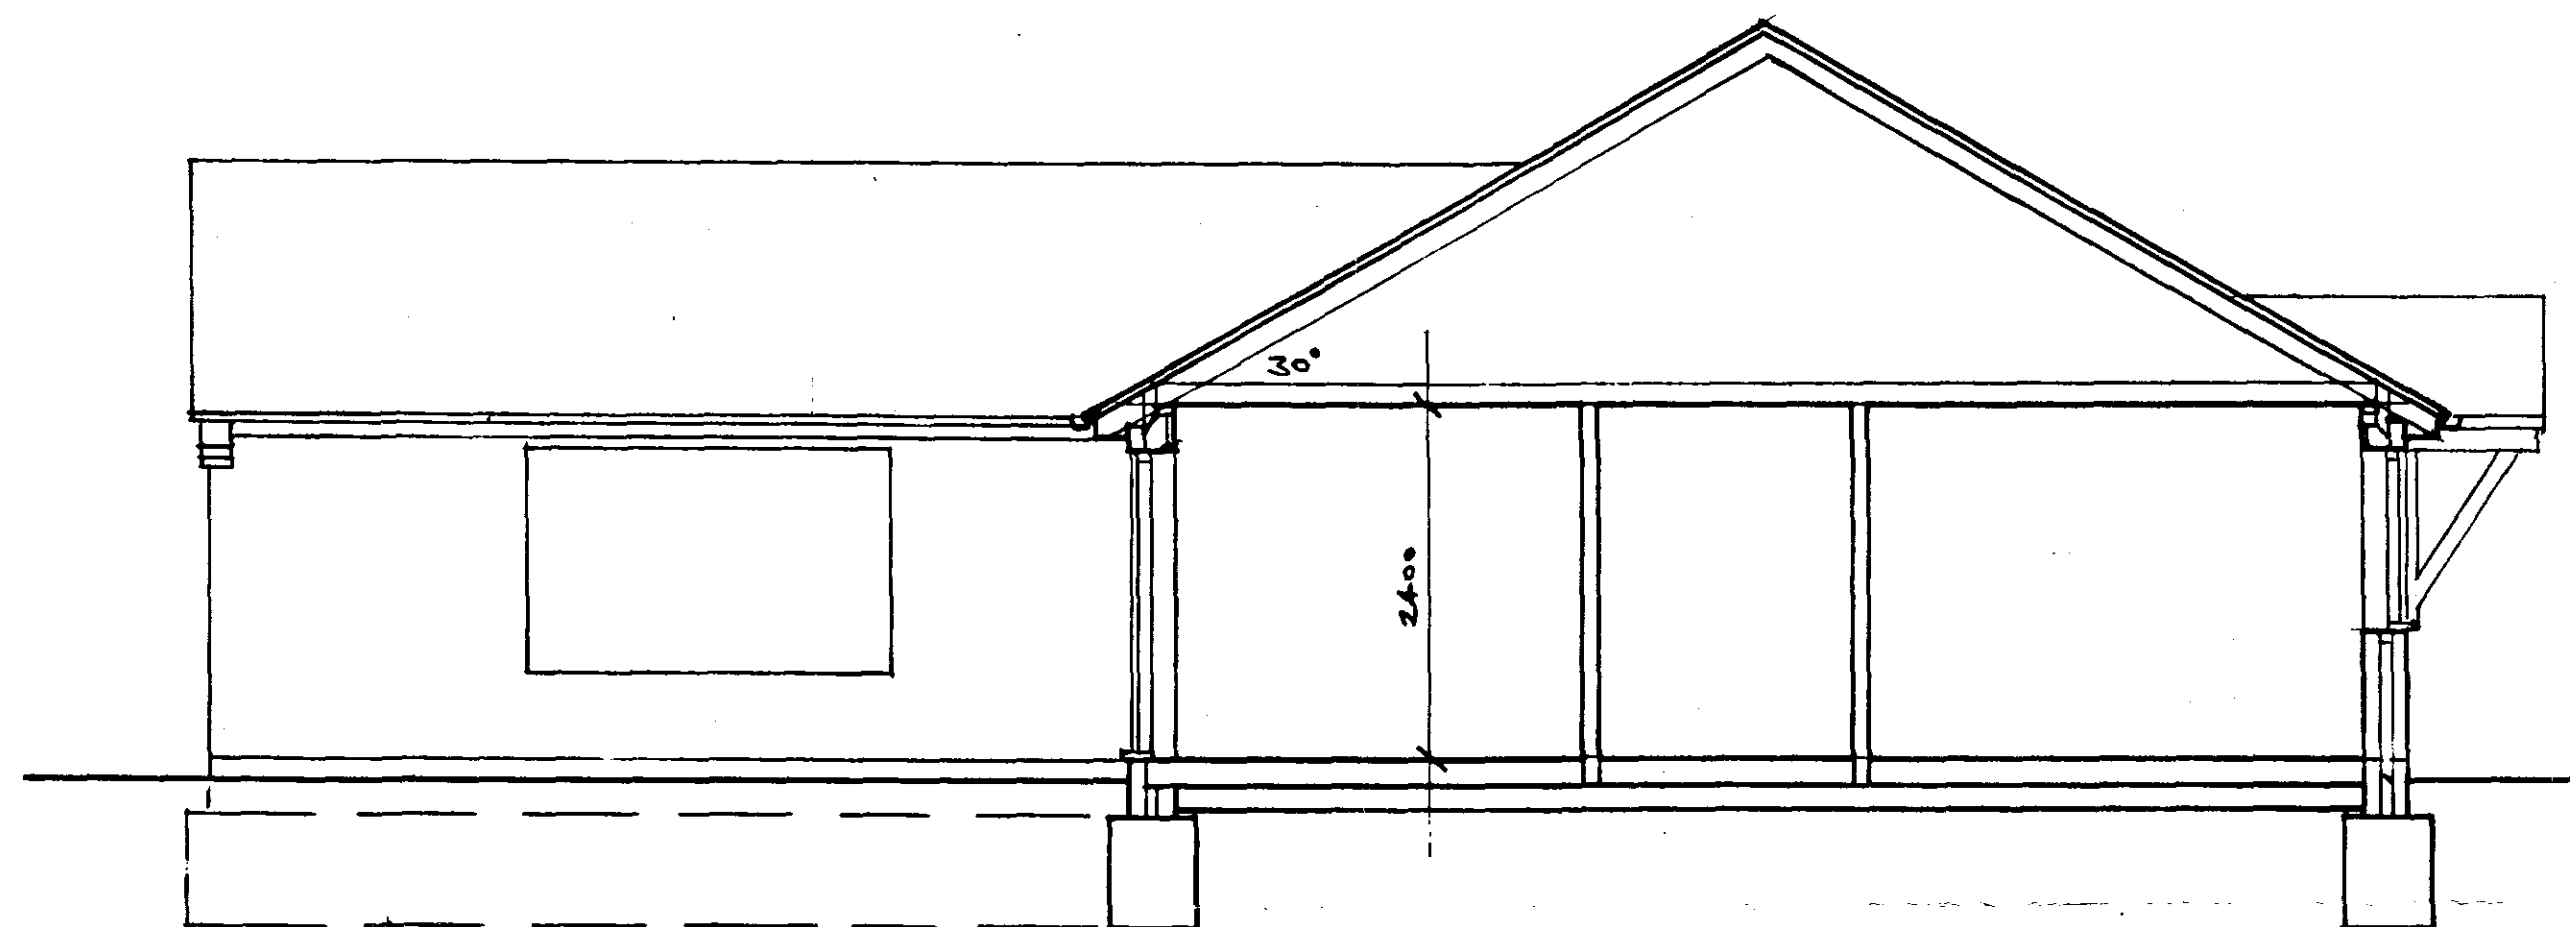

Section A - A

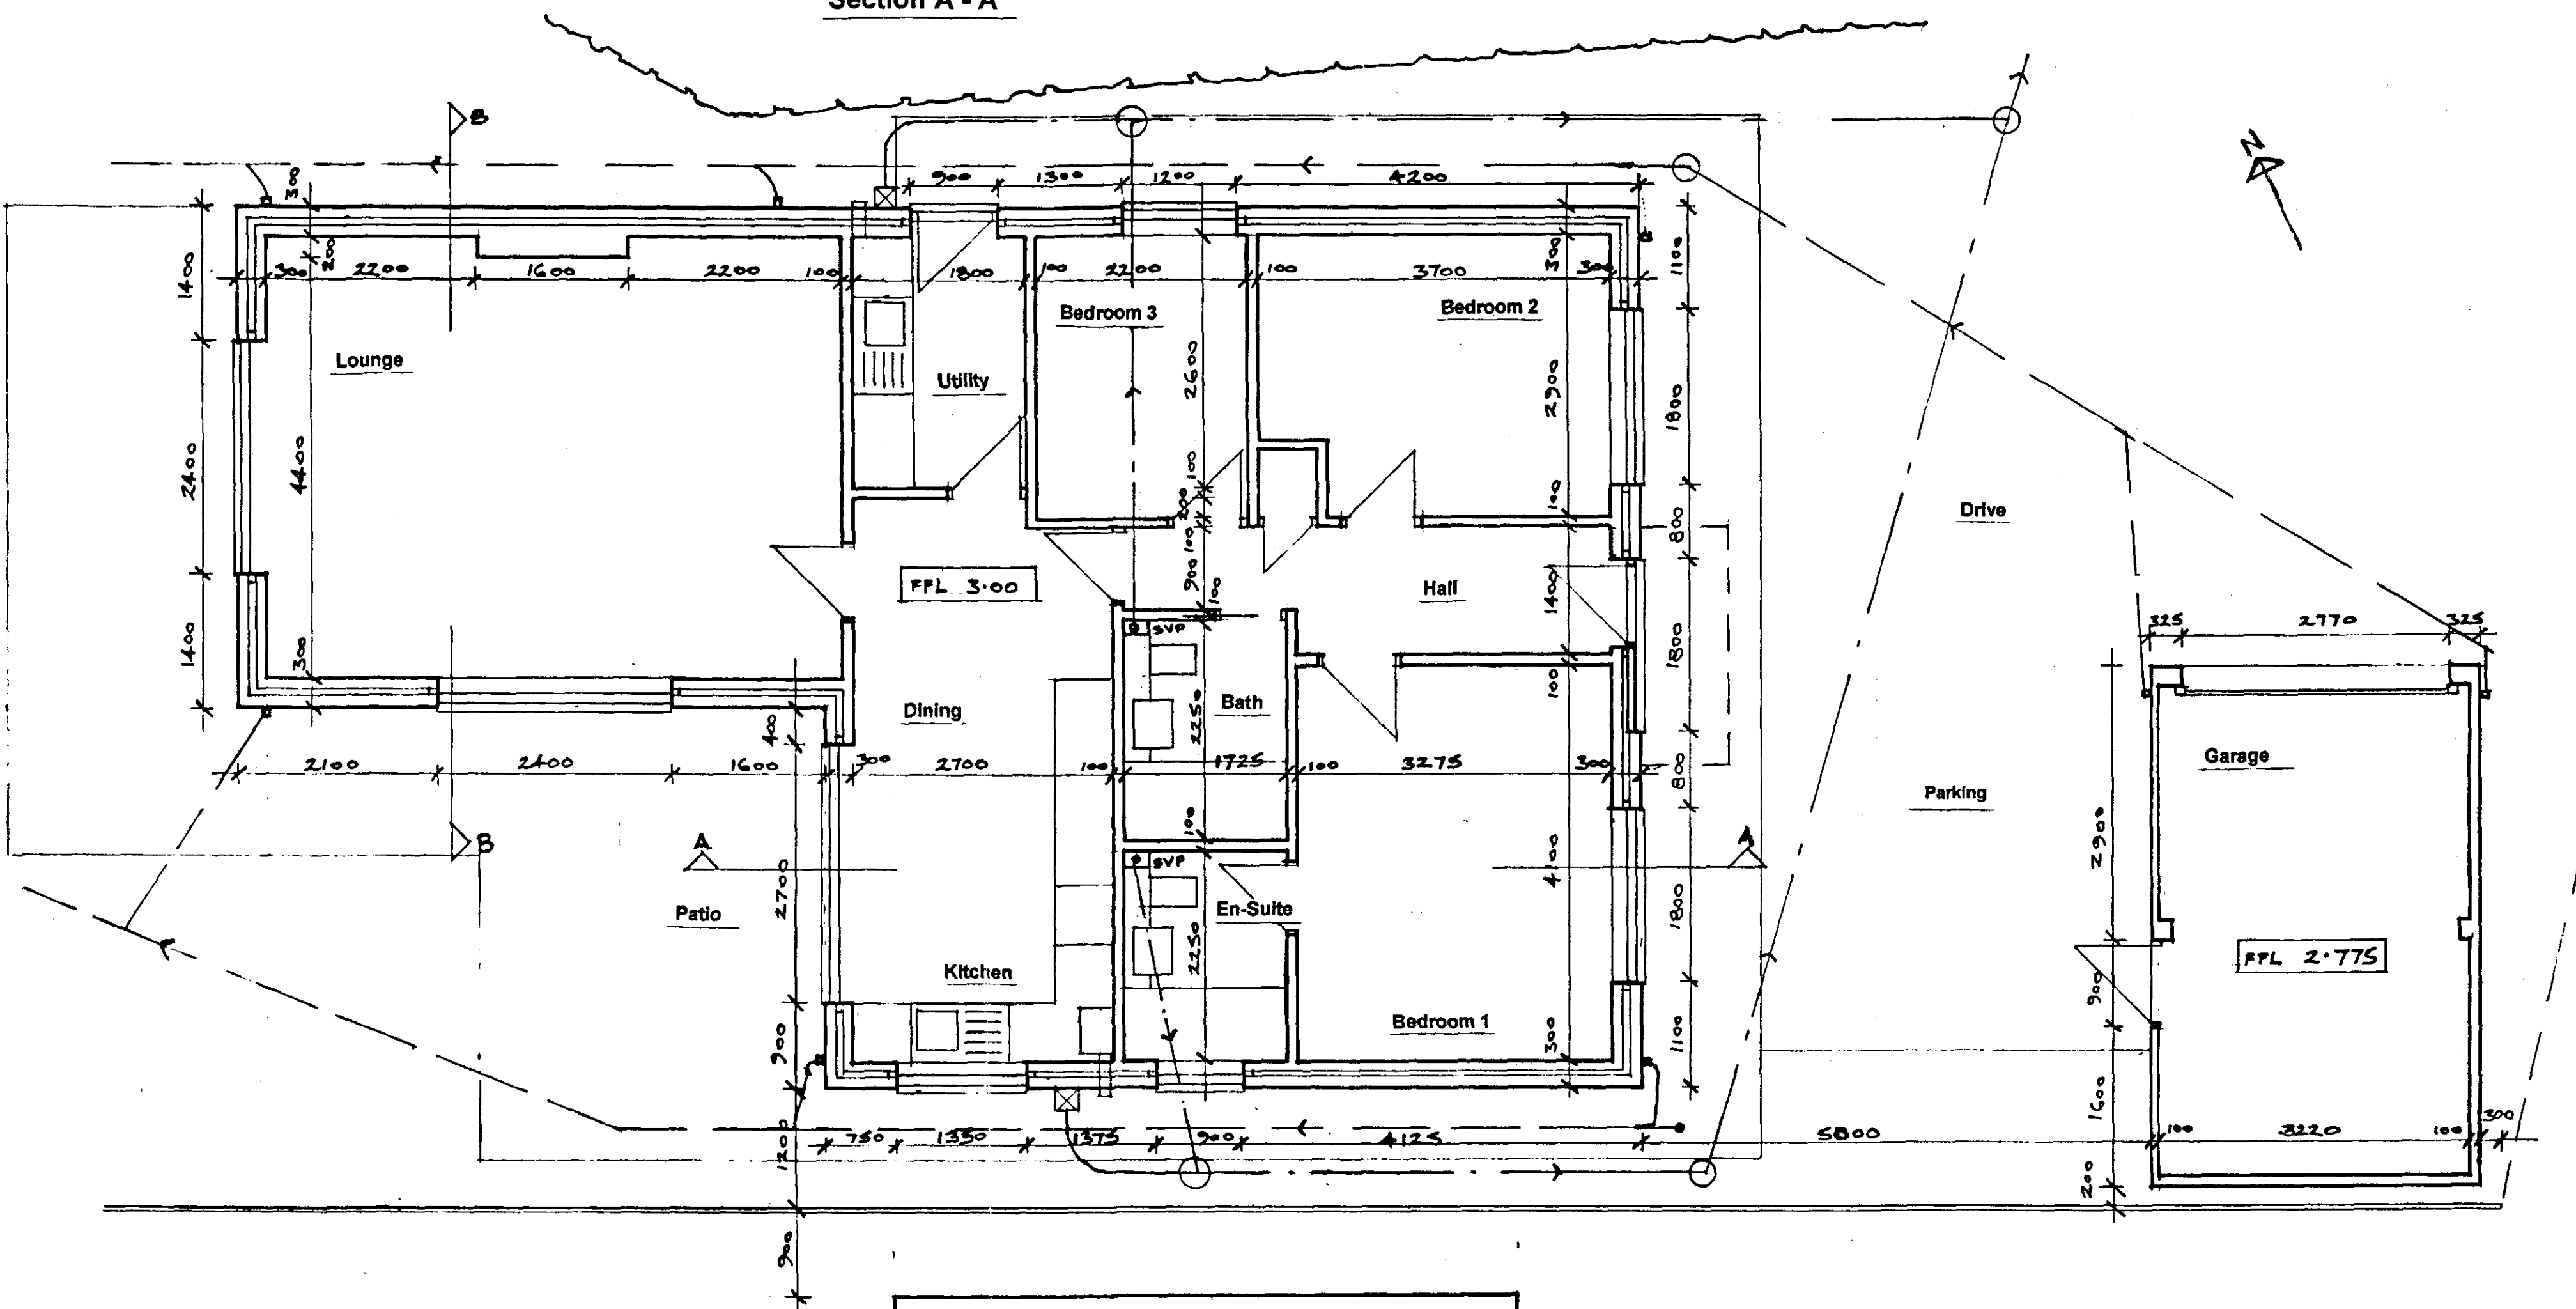

**DETERMINED
PLAN**

SHDC
Planning & Development
11 AUG 2008
Ref: 0897/08

All external doors designed to take future ramp access

Proposed Bungalow Plot off Poplar Drive, Gosberton, Nr Spalding to the Rear of Acacia House, 45 High Street For Mrs C Vickers	
Plan & Sections Scale : 1 : 50	Drg. 335/9
A.A.Parr, M.A., Dip Arch., RIBA, Chartered Architect 9, Tiltor Drive, Oadby, Leics LE2 5WW - 0116 2712625 - tony_a_parr@hotmail.com	