
PROPOSED BRICK BUILT
STABLE BLOCK

BAFFENS WAY
CHEAL ROAD
GOSBERTON CHEAL
PE11 4JF

SCALE 1:250

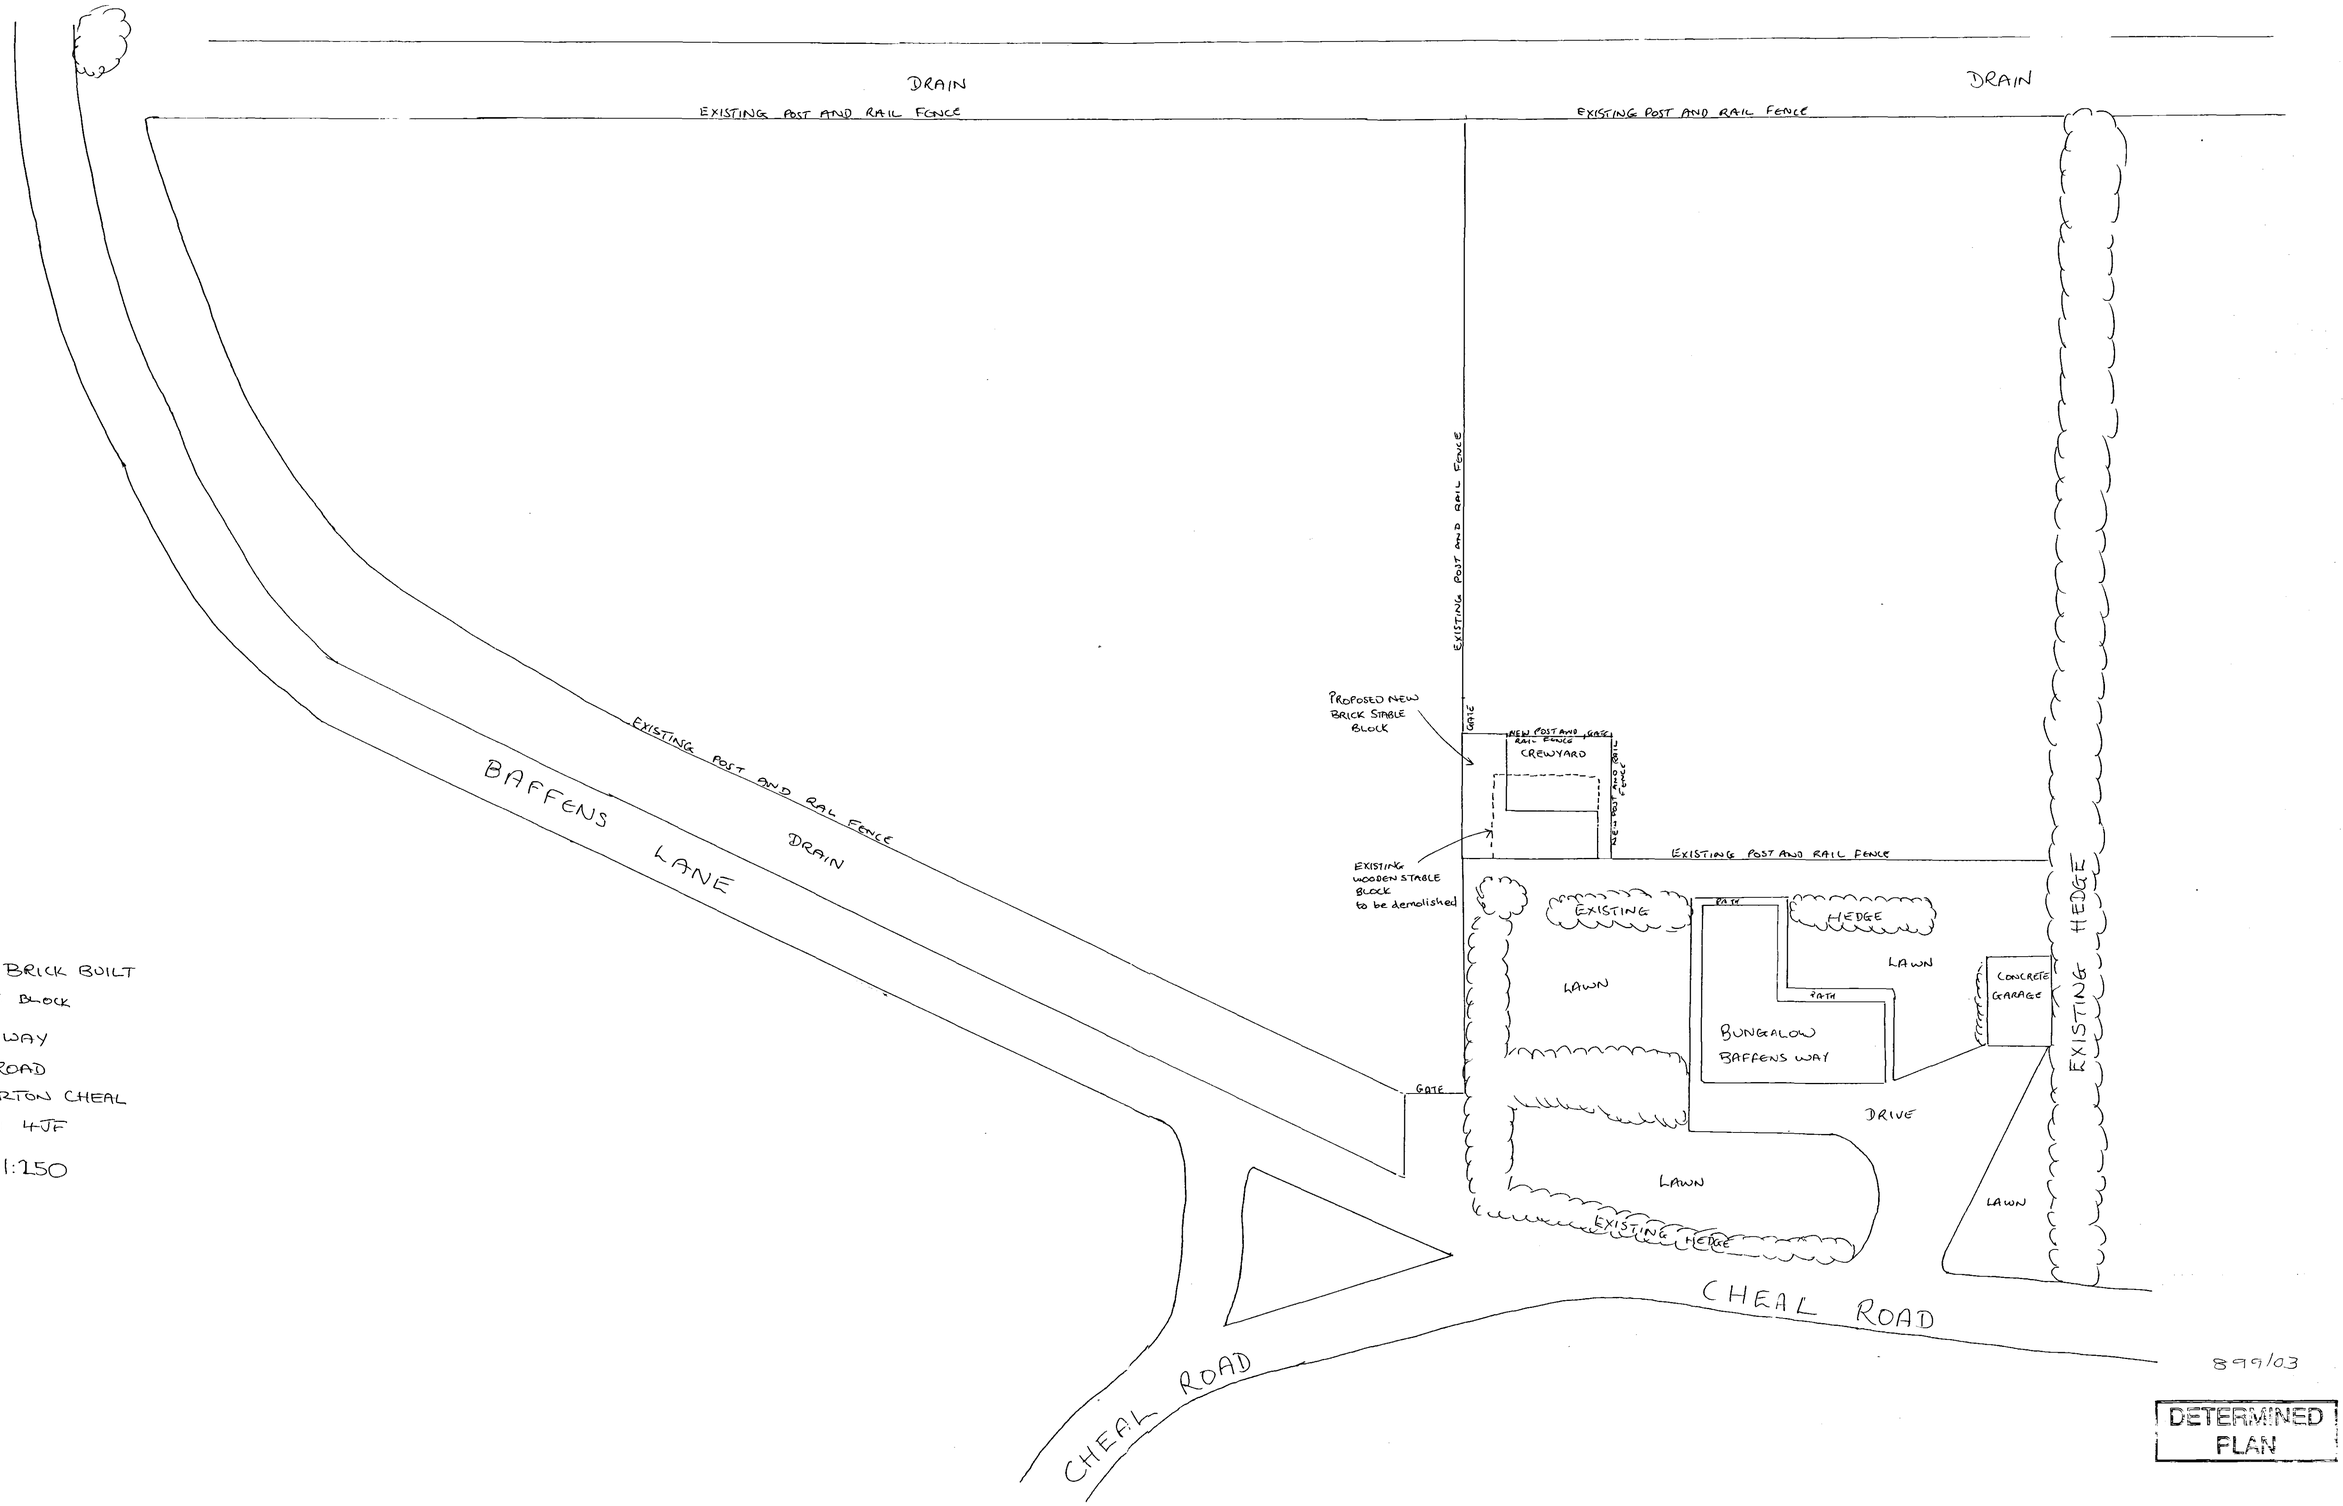

899/03

DETERMINED
PLAN