
PROPOSED
STABLE BLOCK

BAFFENS WAY
CHEAL ROAD,
GOSBERTON CHEAL
PE11 4JF

SCALE 1:250

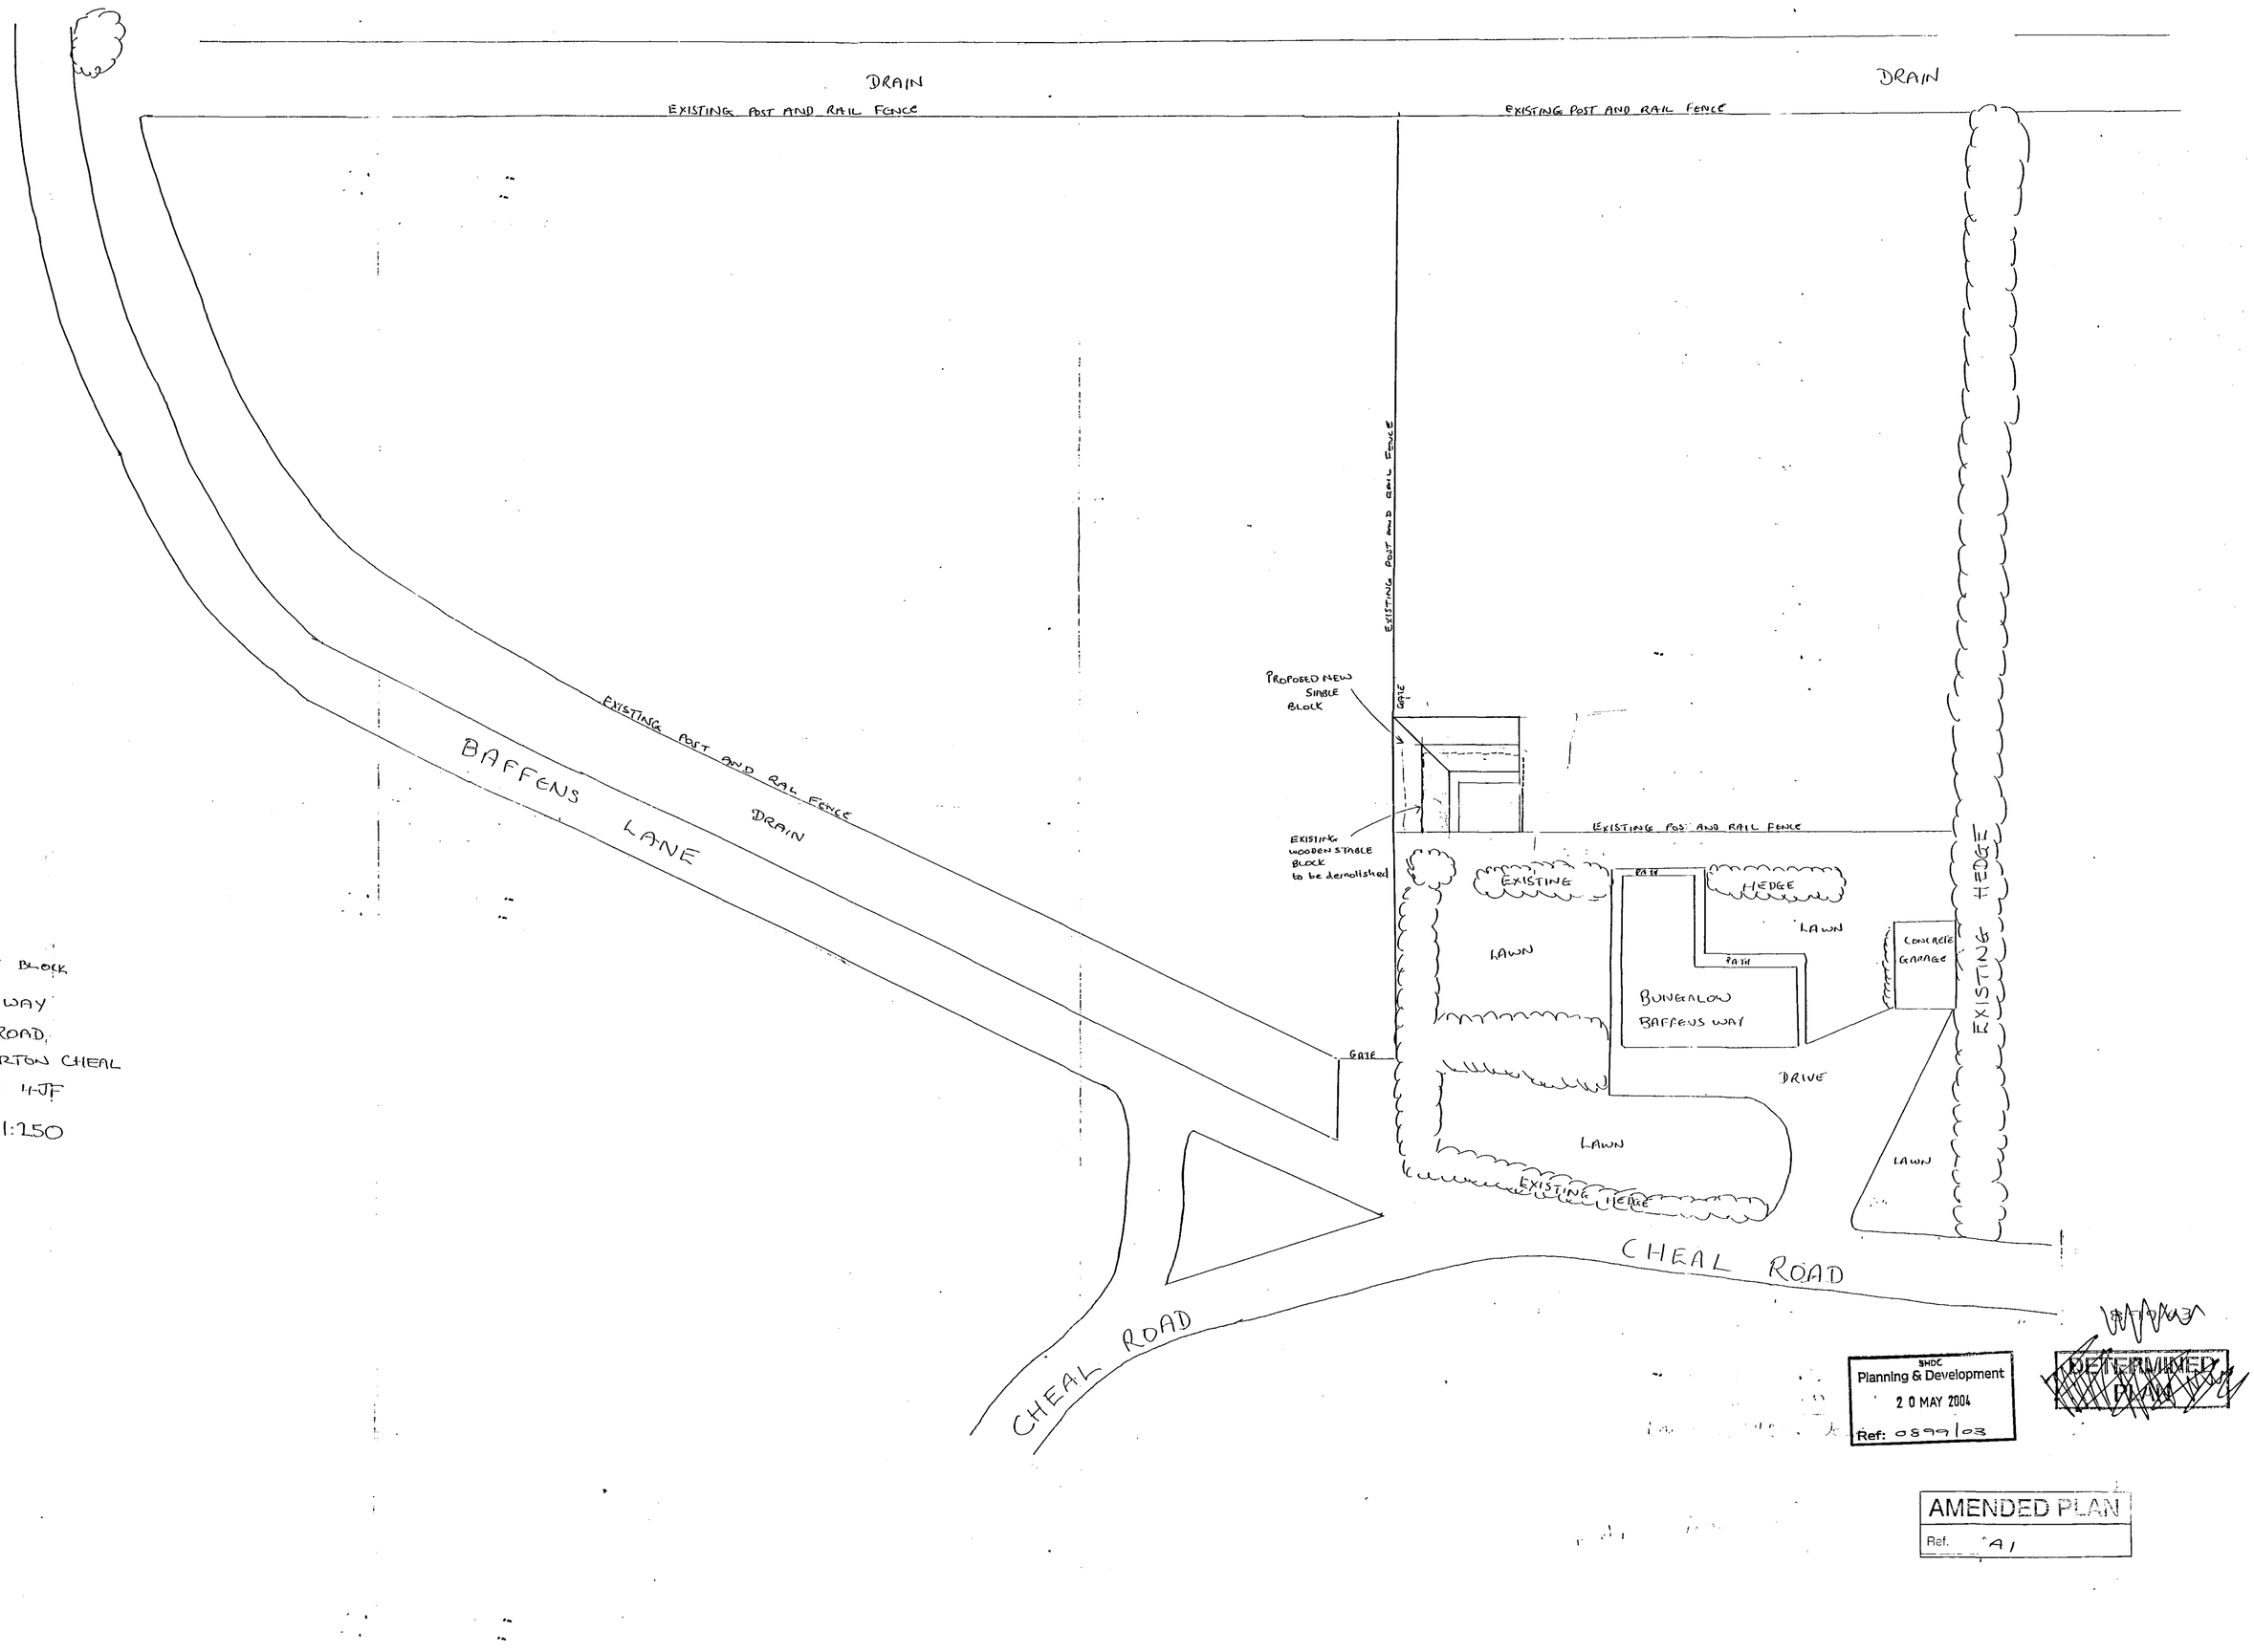

SHDC
Planning & Development
20 MAY 2004
Ref: 0899/03

DETERMINED
PLAN

AMENDED PLAN
Ref. A1