



Notes: PROPOSED STABLE BLOCK

Drawing n° 11

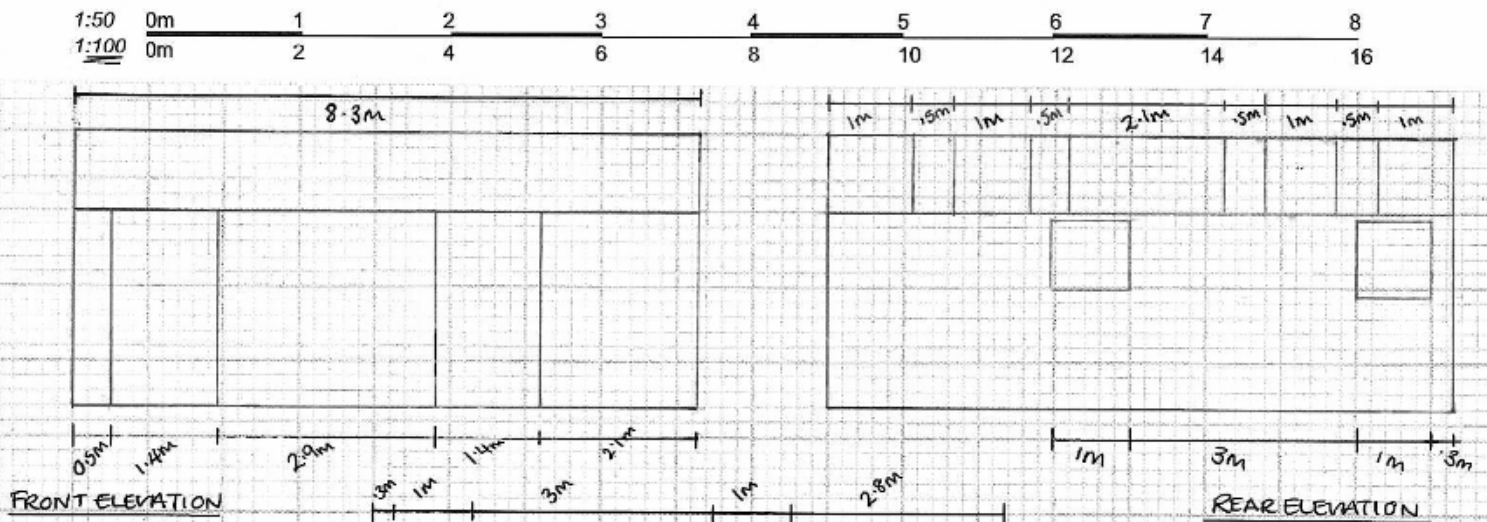

SCALE 1:100

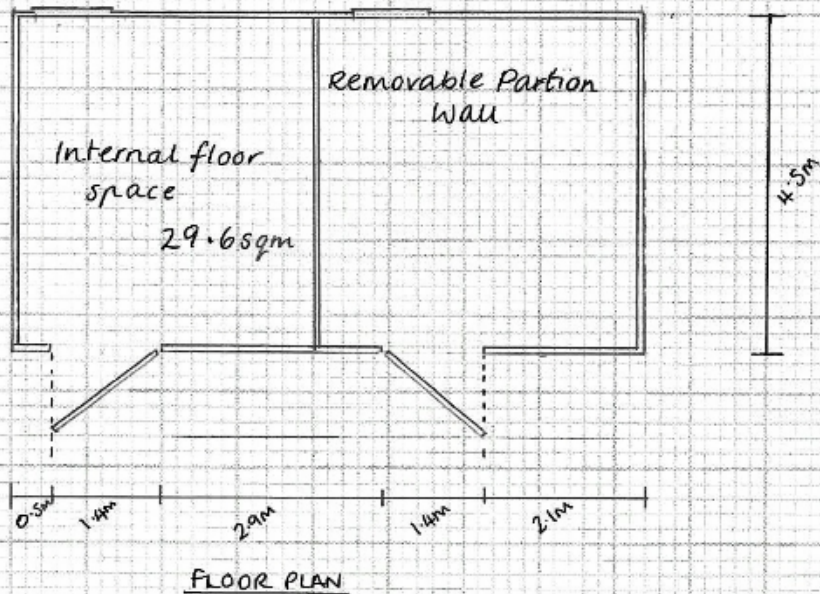

Side Elevation
(same both ends)

Materials

150mm Concrete base
Re-Inforced with 10mm Rebar

100 x 50 C24 treated timber
12mm x 18mm OSB Internal walls
Walls insulated with Rock wool
type insulation

Breathable membrane + battens
Dark coloured Composite Cladding
-external finish

150 x 50 treated timber
12mm OSB + battens
Steel Profile Sheets
Plastic clear profile sheets for
sky lights.