


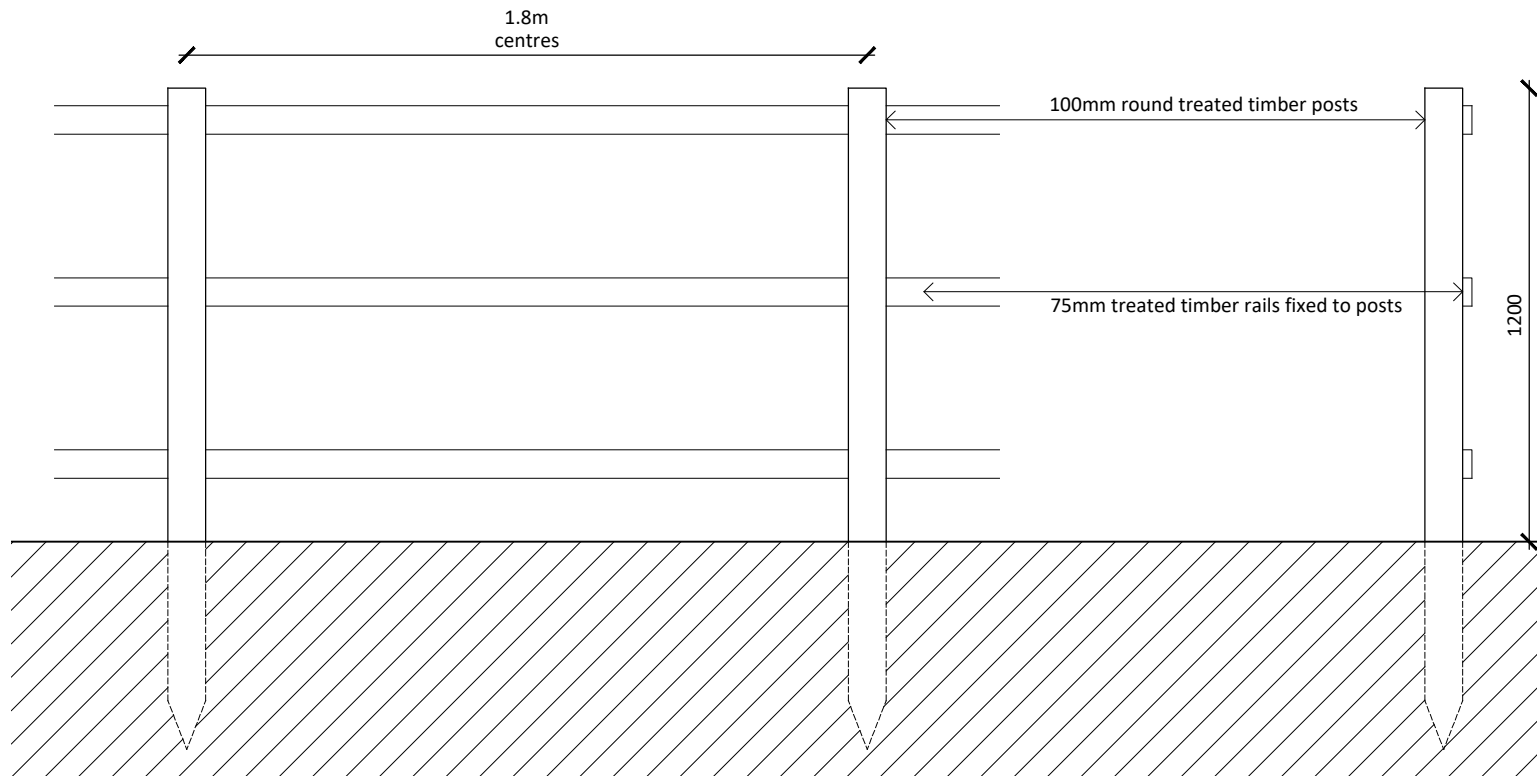

Notes

Dimensions

Use figured dimensions only. All dimensions should be checked against on site conditions and any discrepancies should be brought to the attention of Robert Doughty Consultancy Limited.

Copyright

© Robert Doughty Consultancy Limited.
All rights described in the Copyright, Designs and Patents Act 1988 have been asserted.

CDM 2015

This drawing is for illustrative purposes and/or obtaining the relevant planning permission only. It should not be used for construction and accordingly, risk identification under the Construction (Design & Management) Regulations 2015 has not been undertaken.

Rev	Description	Date
-	-	-
rdc Robert Doughty Consultancy 32 High Street, Helpringham Sleaford, Lincolnshire, NG34 0RA Tel: 01529 421646 Email: admin@rdc-landplan.co.uk Web: www.rdc-landplan.co.uk		
Client Dobney Developments Ltd		
Project Siltside, Gosberton		
Drawing 1.2m high post & rail fence detail		
Scale @ A4 1: 20		Date 12/09/18
Drawn By WW		Checked By LMS
Job Number 1333-1	Status PL	Purpose of Issue Planning
Drawing No. 1333-1_PL_DD01		Rev -