




Plot 1 General Cross Section
Scale 1:50



Plot 2 General Cross Section
Scale 1:50

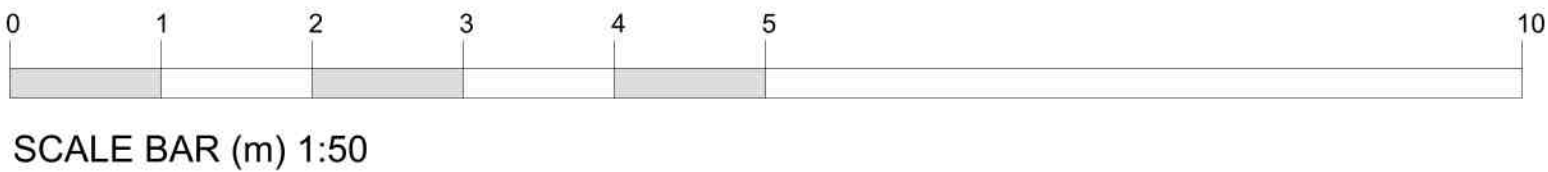

DESCRIPTION		PROJECT:	
SECTION OF 2nd, NEW TWO STOREY DWELLINGS AT LAND OFF RISEGATE ROAD, COBBERTON VILLAGE, SPALDING, LINCOLNSHIRE, PE11 4EZ		2no. NEW DWELLINGS	
DATE: 11/12/2024		CLIENT: Mr & Mrs T. Waltham	
APPROVED: SN		DRAWING BY: JC	
Do Not Scale From This Drawing		SHEET: 0412/24/CC02A	

NOTES: THIS DRAWING IS THE PROPERTY OF JC ARCHITECTURAL CONSULTANT. NO UNAUTHORIZED COPYING OR REPRODUCTION IN ANY FORM IS PERMITTED WITHOUT OBTAINING PRIOR WRITTEN PERMISSION FROM JC ARCHITECTURAL CONSULTANT. JC ARCHITECTURAL CONSULTANT RESERVES THE RIGHT TO MODIFY THIS INFORMATION AT ANY TIME.

ALL DIMENSIONS ARE TO BE COMPARED ON SITE BY CONTRACTOR. ANY DISCREPANCIES ARE TO BE REPORTED TO JC ARCHITECTURAL CONSULTANT IMMEDIATELY.

THE DESIGN HAS BEEN UNDERTAKEN AS FAR AS POSSIBLE TO AVOID RISKS TO HEALTH AND SAFETY OR TO REDUCE AND CONTROL THE EFFECTS OF ANY UNAVOIDABLE RISK. ANY RELEVANT INFORMATION REGARDING RISKS WHICH ARE NOT ABLE TO BE ELIMINATED WILL BE INCLUDED WITHIN THE PROJECT HEALTH AND SAFETY FILE.