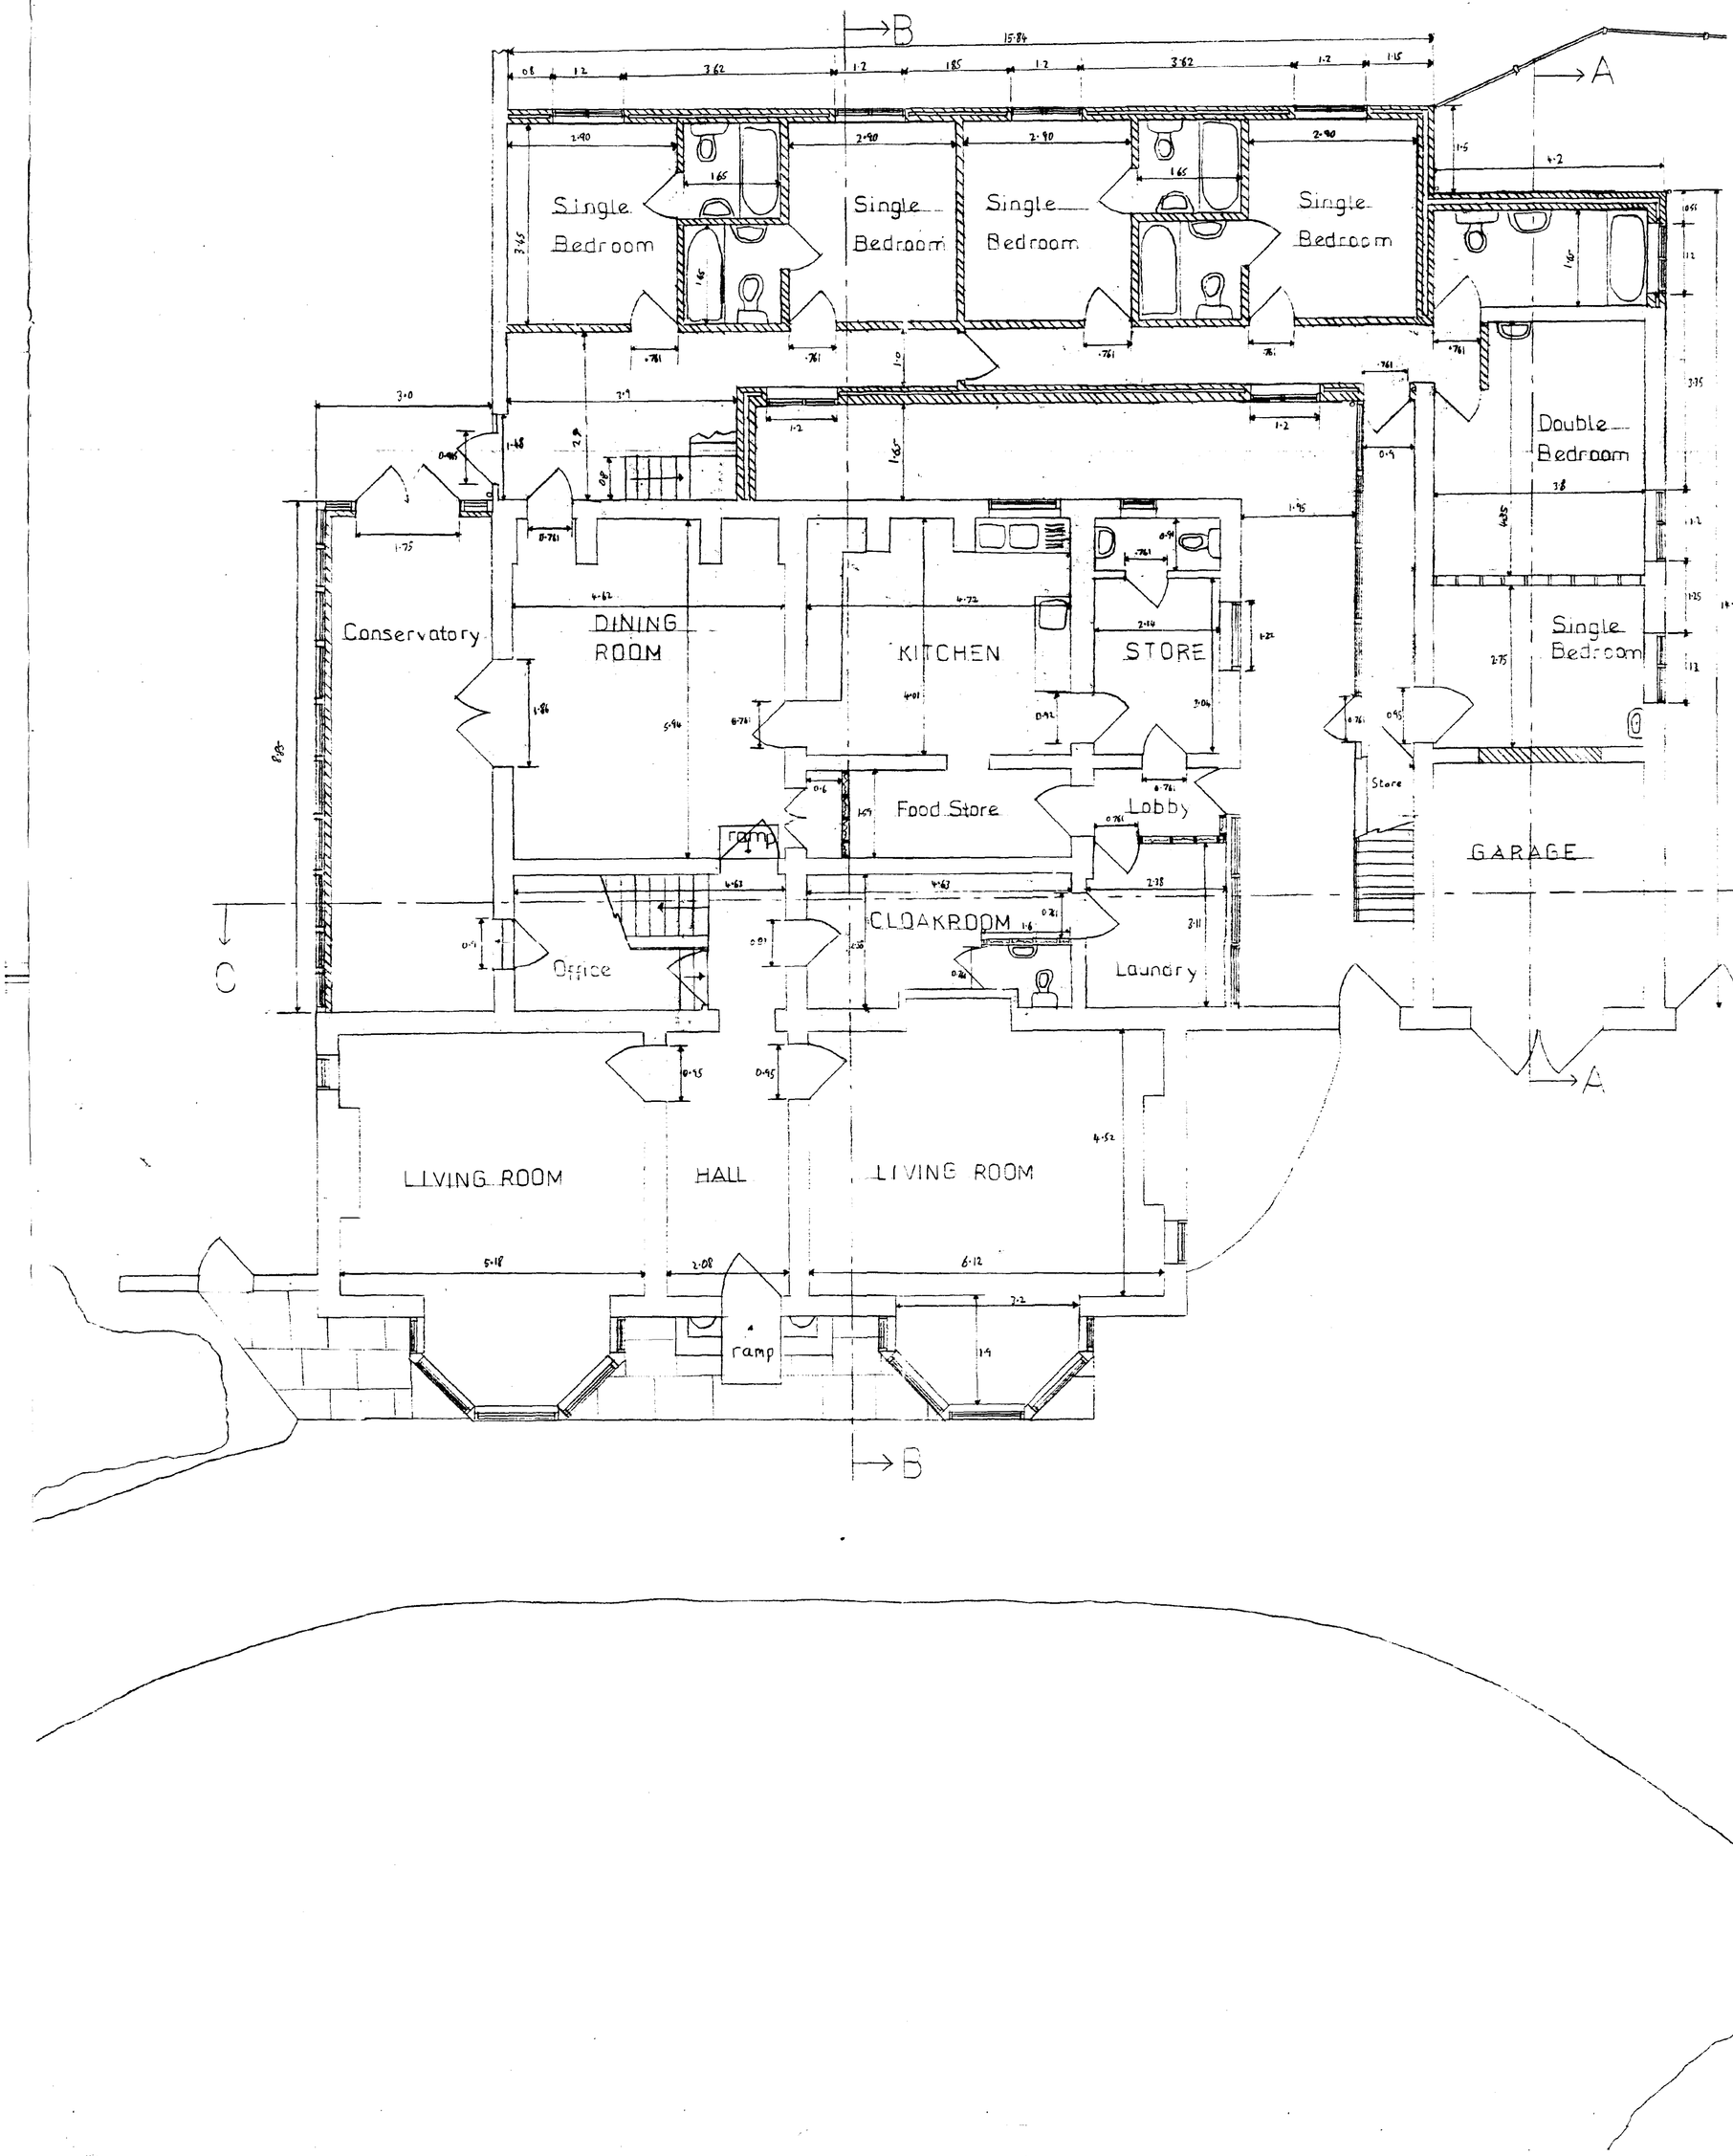
B
A
C
Single Bedroom
Single Bedroom
Single Bedroom
Single Bedroom
Double Bedroom
Single Bedroom
Conservatory
DINING ROOM
KITCHEN
STORE
Food Store
Lobby
ramp
Store
GARAGE
CLOAKROOM
Office
Laundry
LIVING ROOM
HALL
LIVING ROOM
ramp

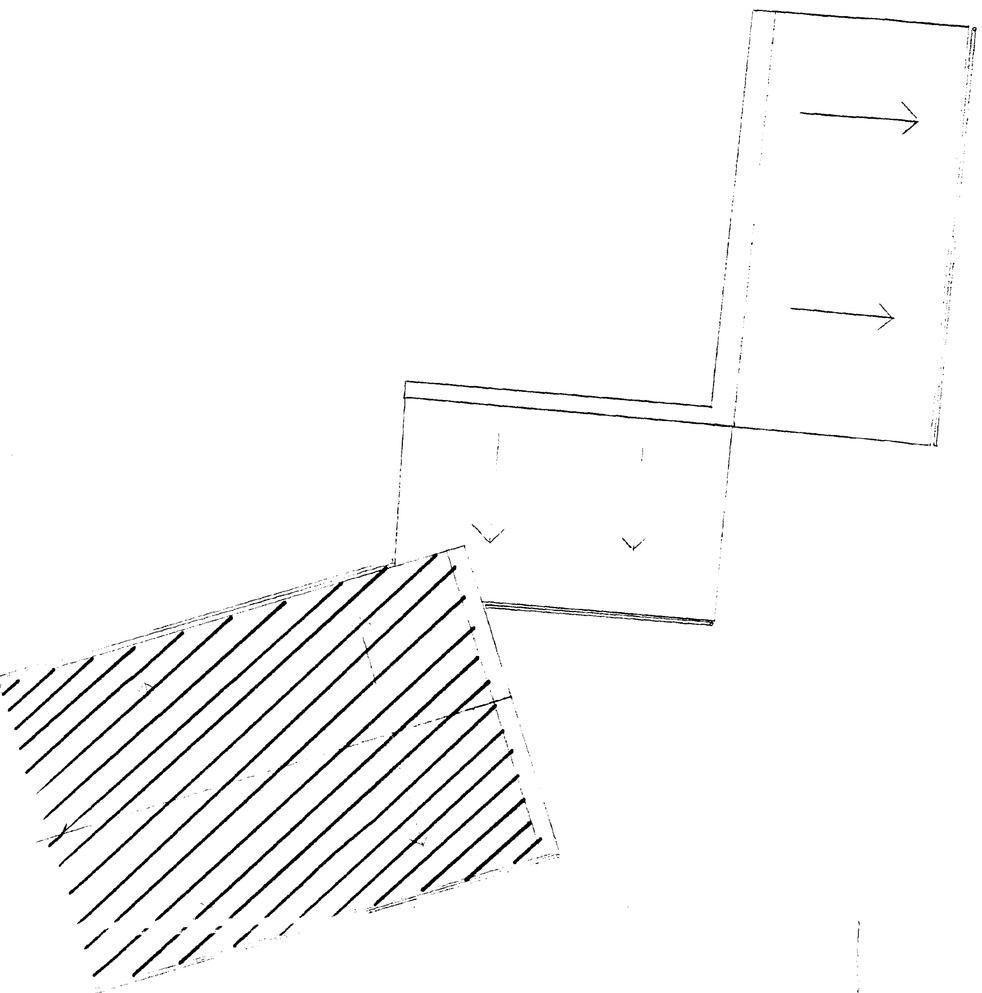

rev	date	notes
A	8/11/93	DEMOLITION AREAS DENOTED

Woodlands
Boston Road
Gosberton
Lincolnshire
PE11 4NU

Existing First Floor

Scale 50:1
drawn by GRLadley
date Nov 1993

Drwg No. 002A

Notes

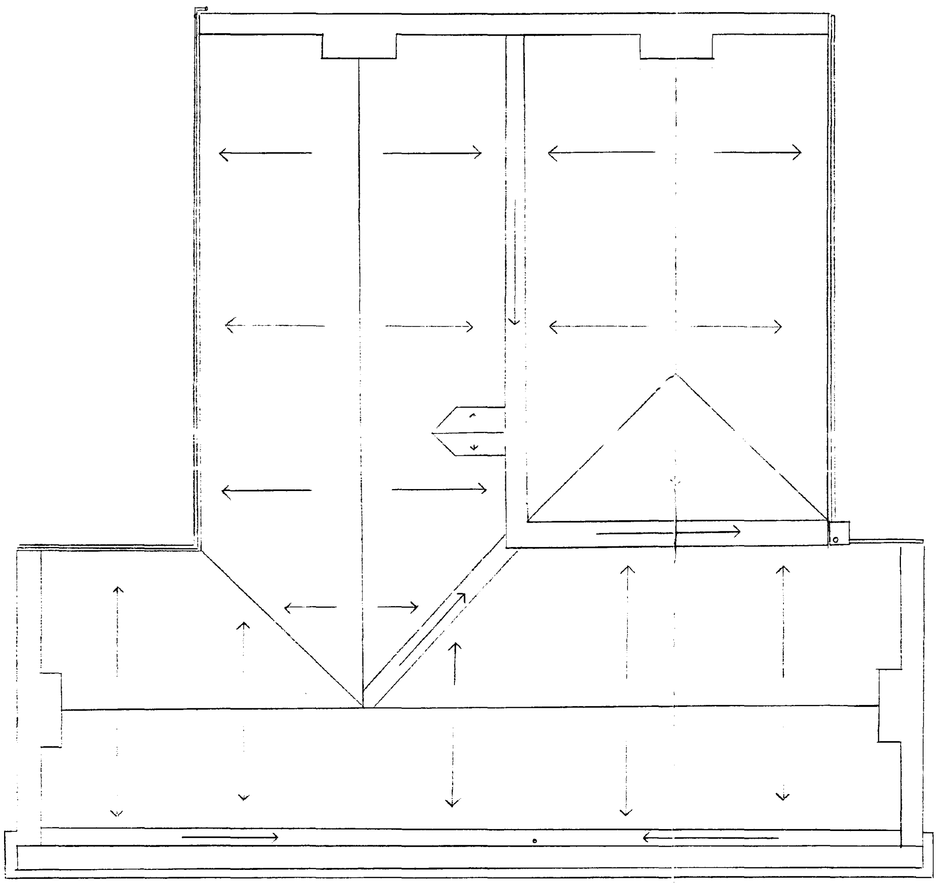

rev	date	notes
A	6/11/95	DEMOLITION AREAS DENOTED

Woodlands
Boston Road
Gosberton
Lincolnshire
PE11 4NU

Existing 2nd Floor and Roofplan

Scale 50:1
drawn by G R Ladley
date Nov 1993

Drwg No. 003 A

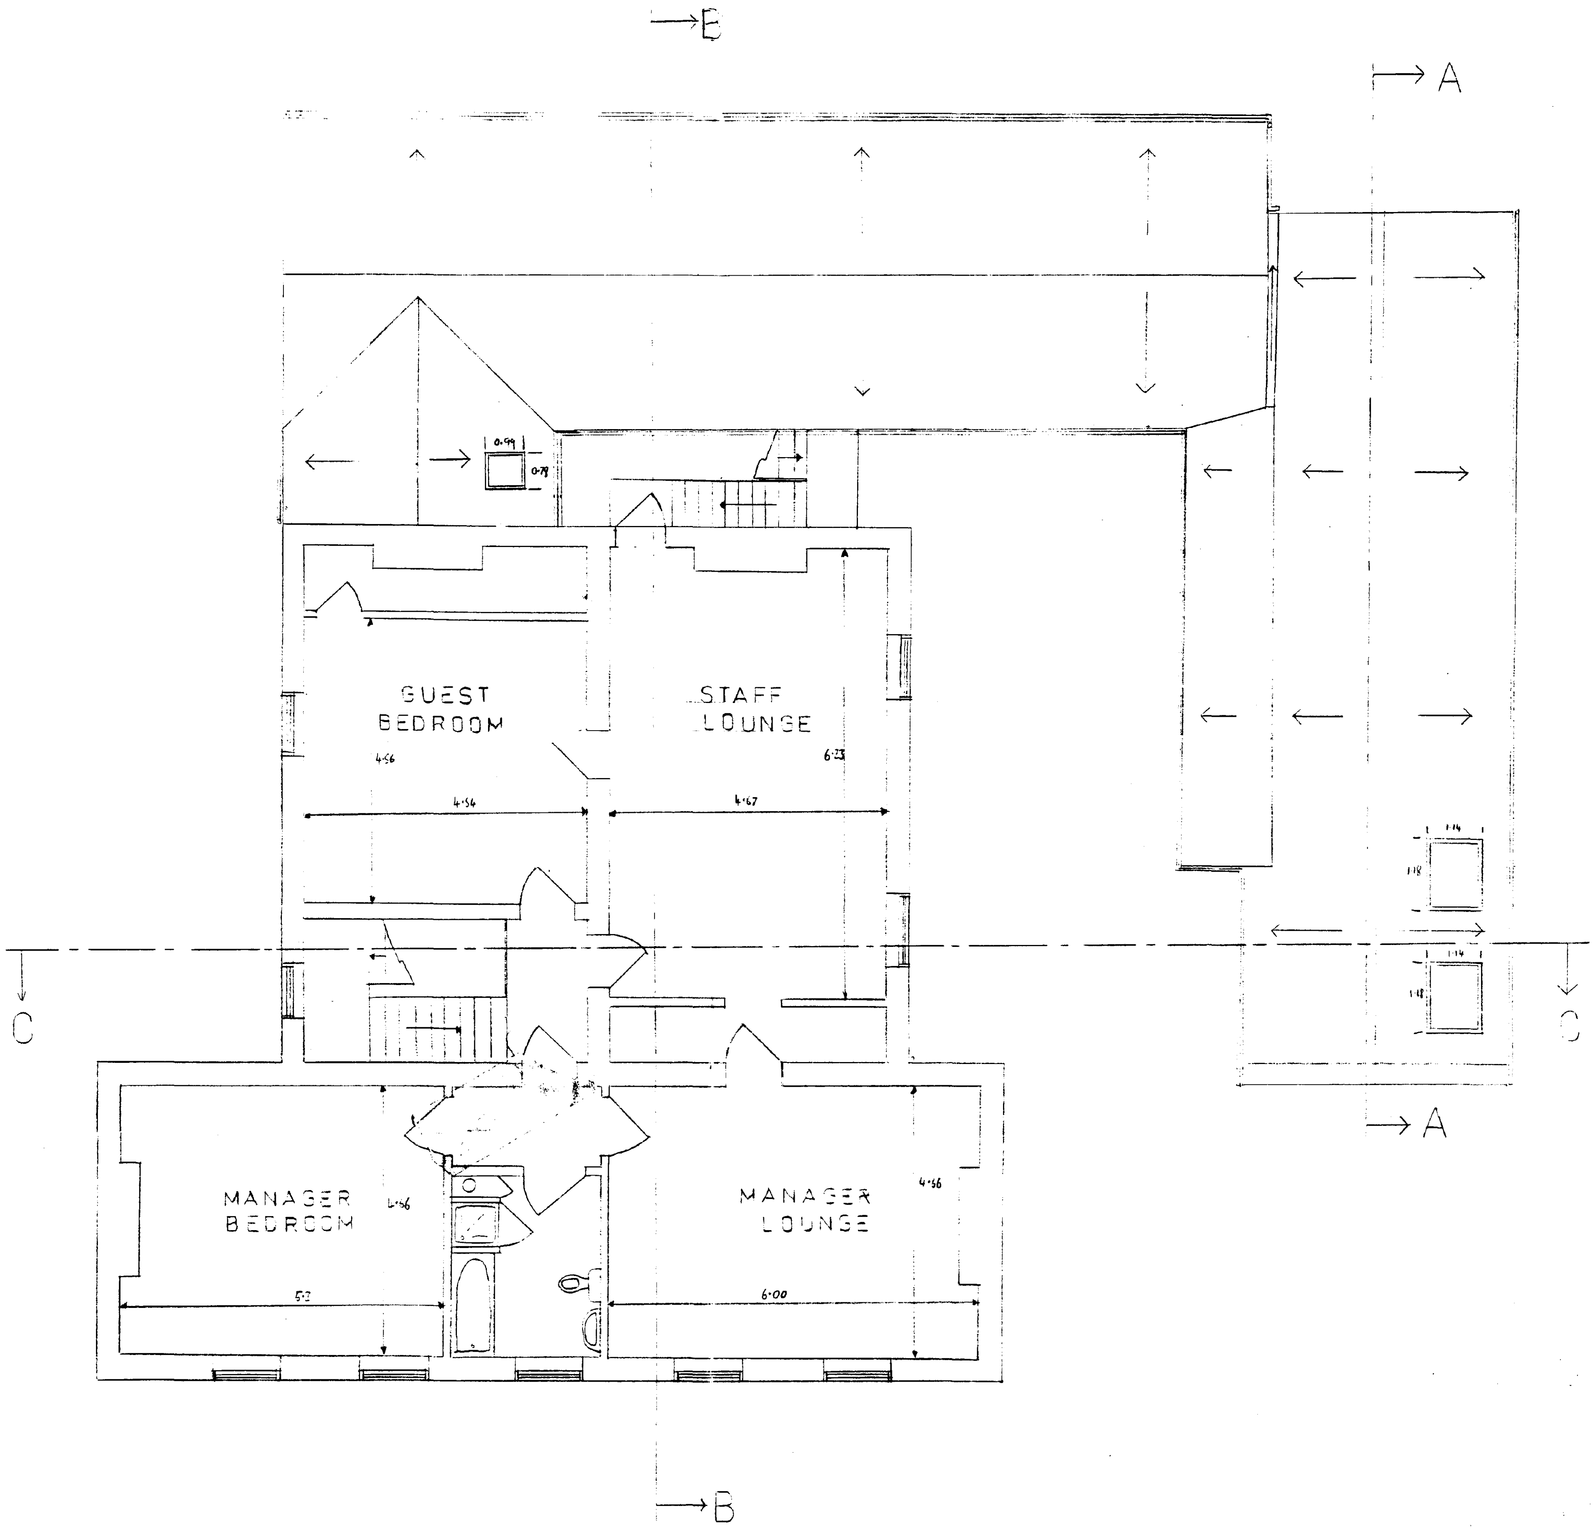

B
A
GUEST BEDROOM
STAFF LOUNGE
MANAGER BEDROOM
MANAGER LOUNGE
C
C
A
B

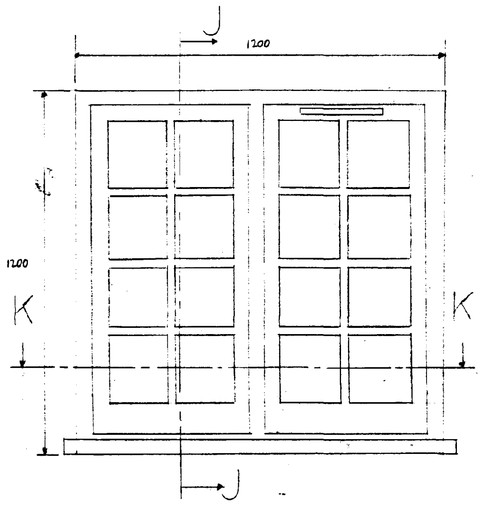

J
1200
1200
K
K
J

SECTION A-A

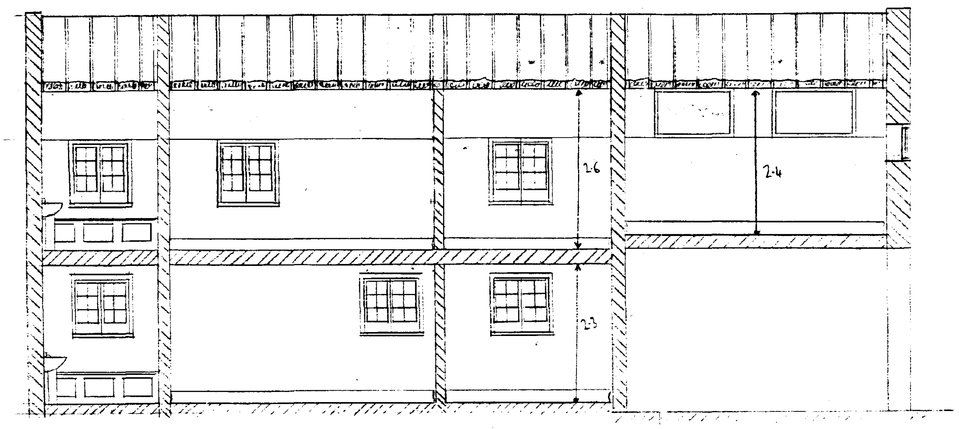

SECTION C-C

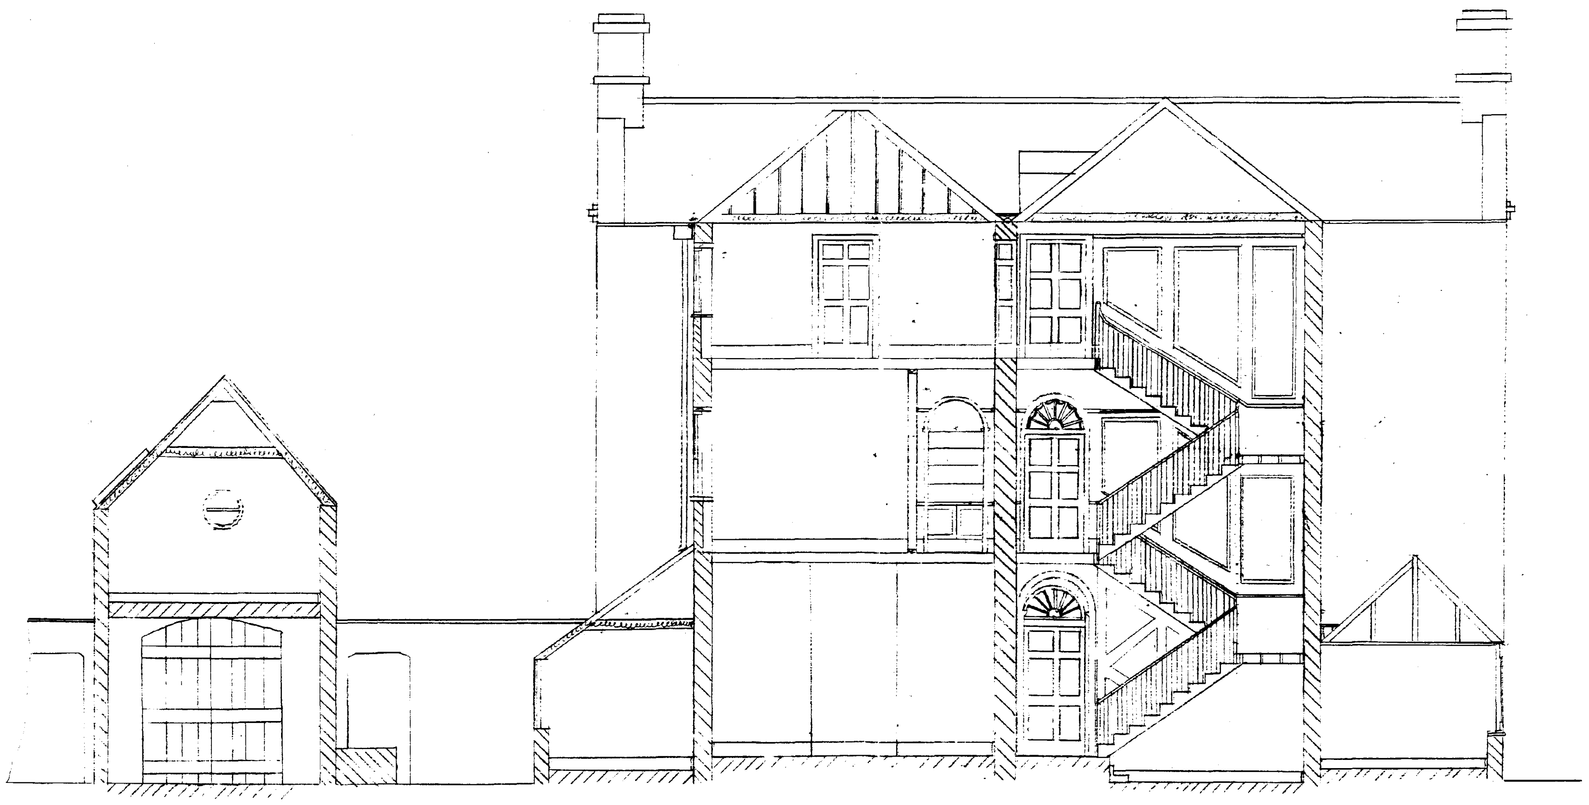

CONSERVATORY

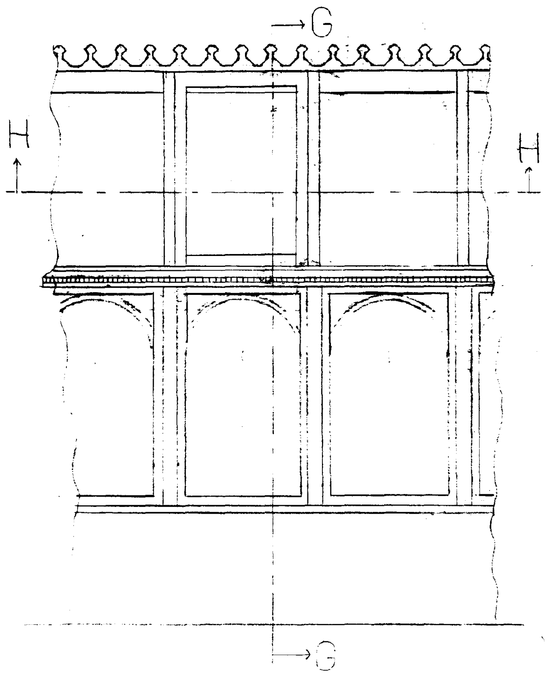

Conservatory constructed in softwood with 3 opening sashes

SECTION H-H

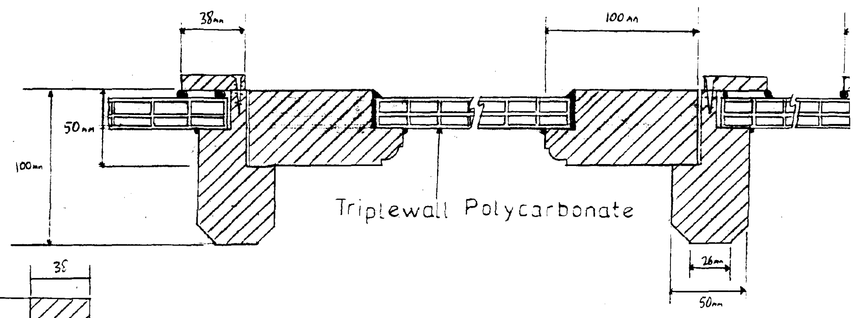

SECTION G-G

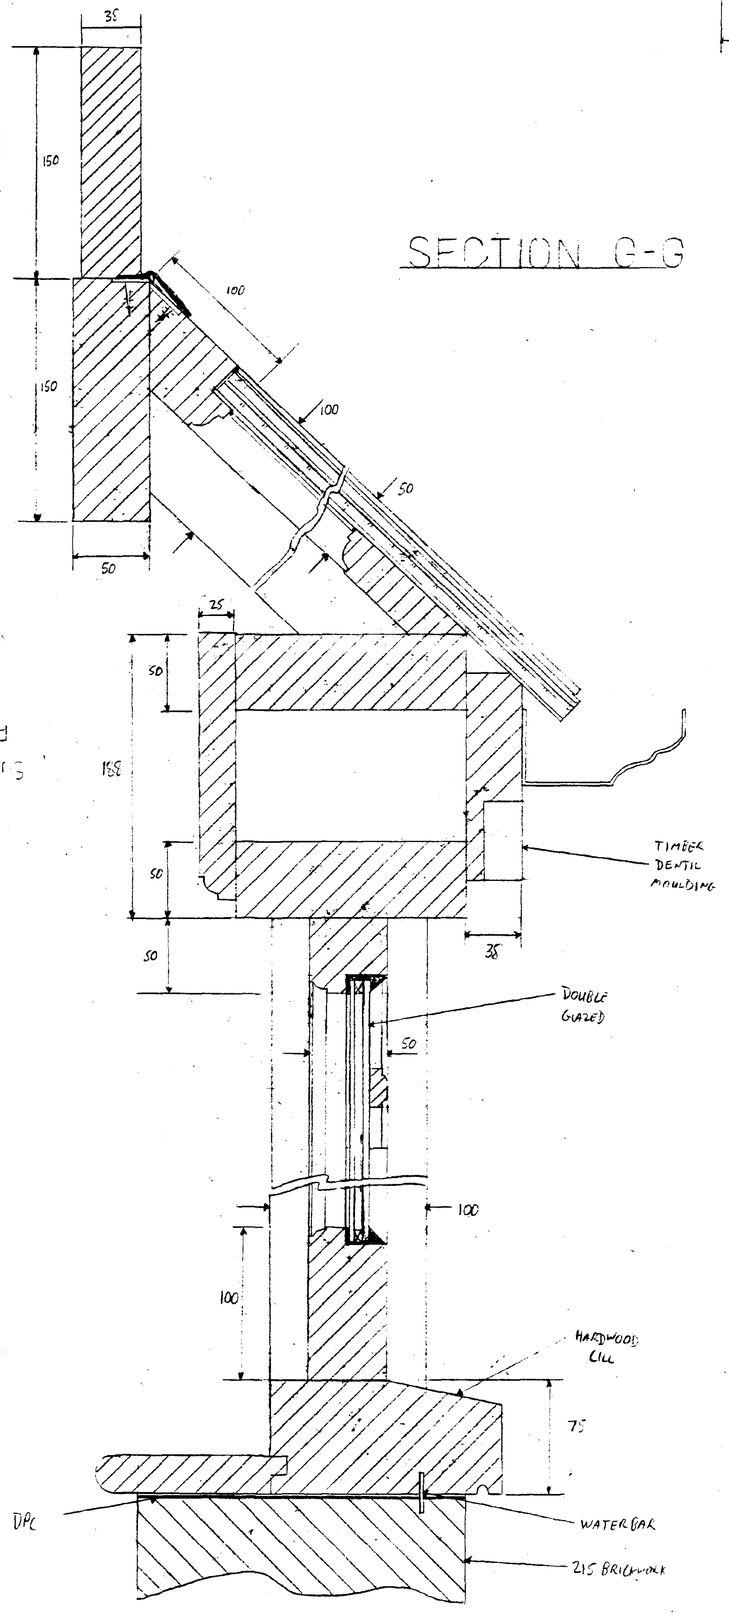

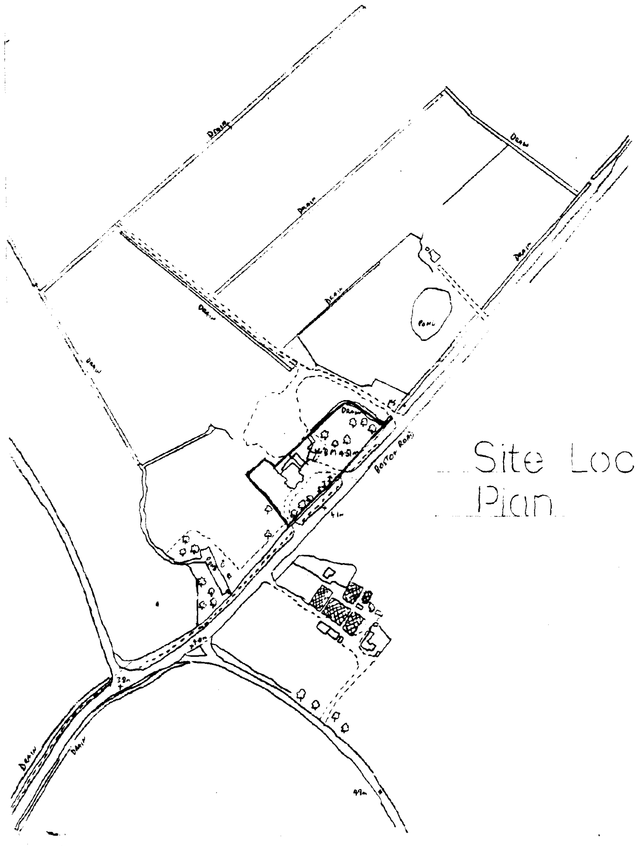
Drain
Drain
Drain

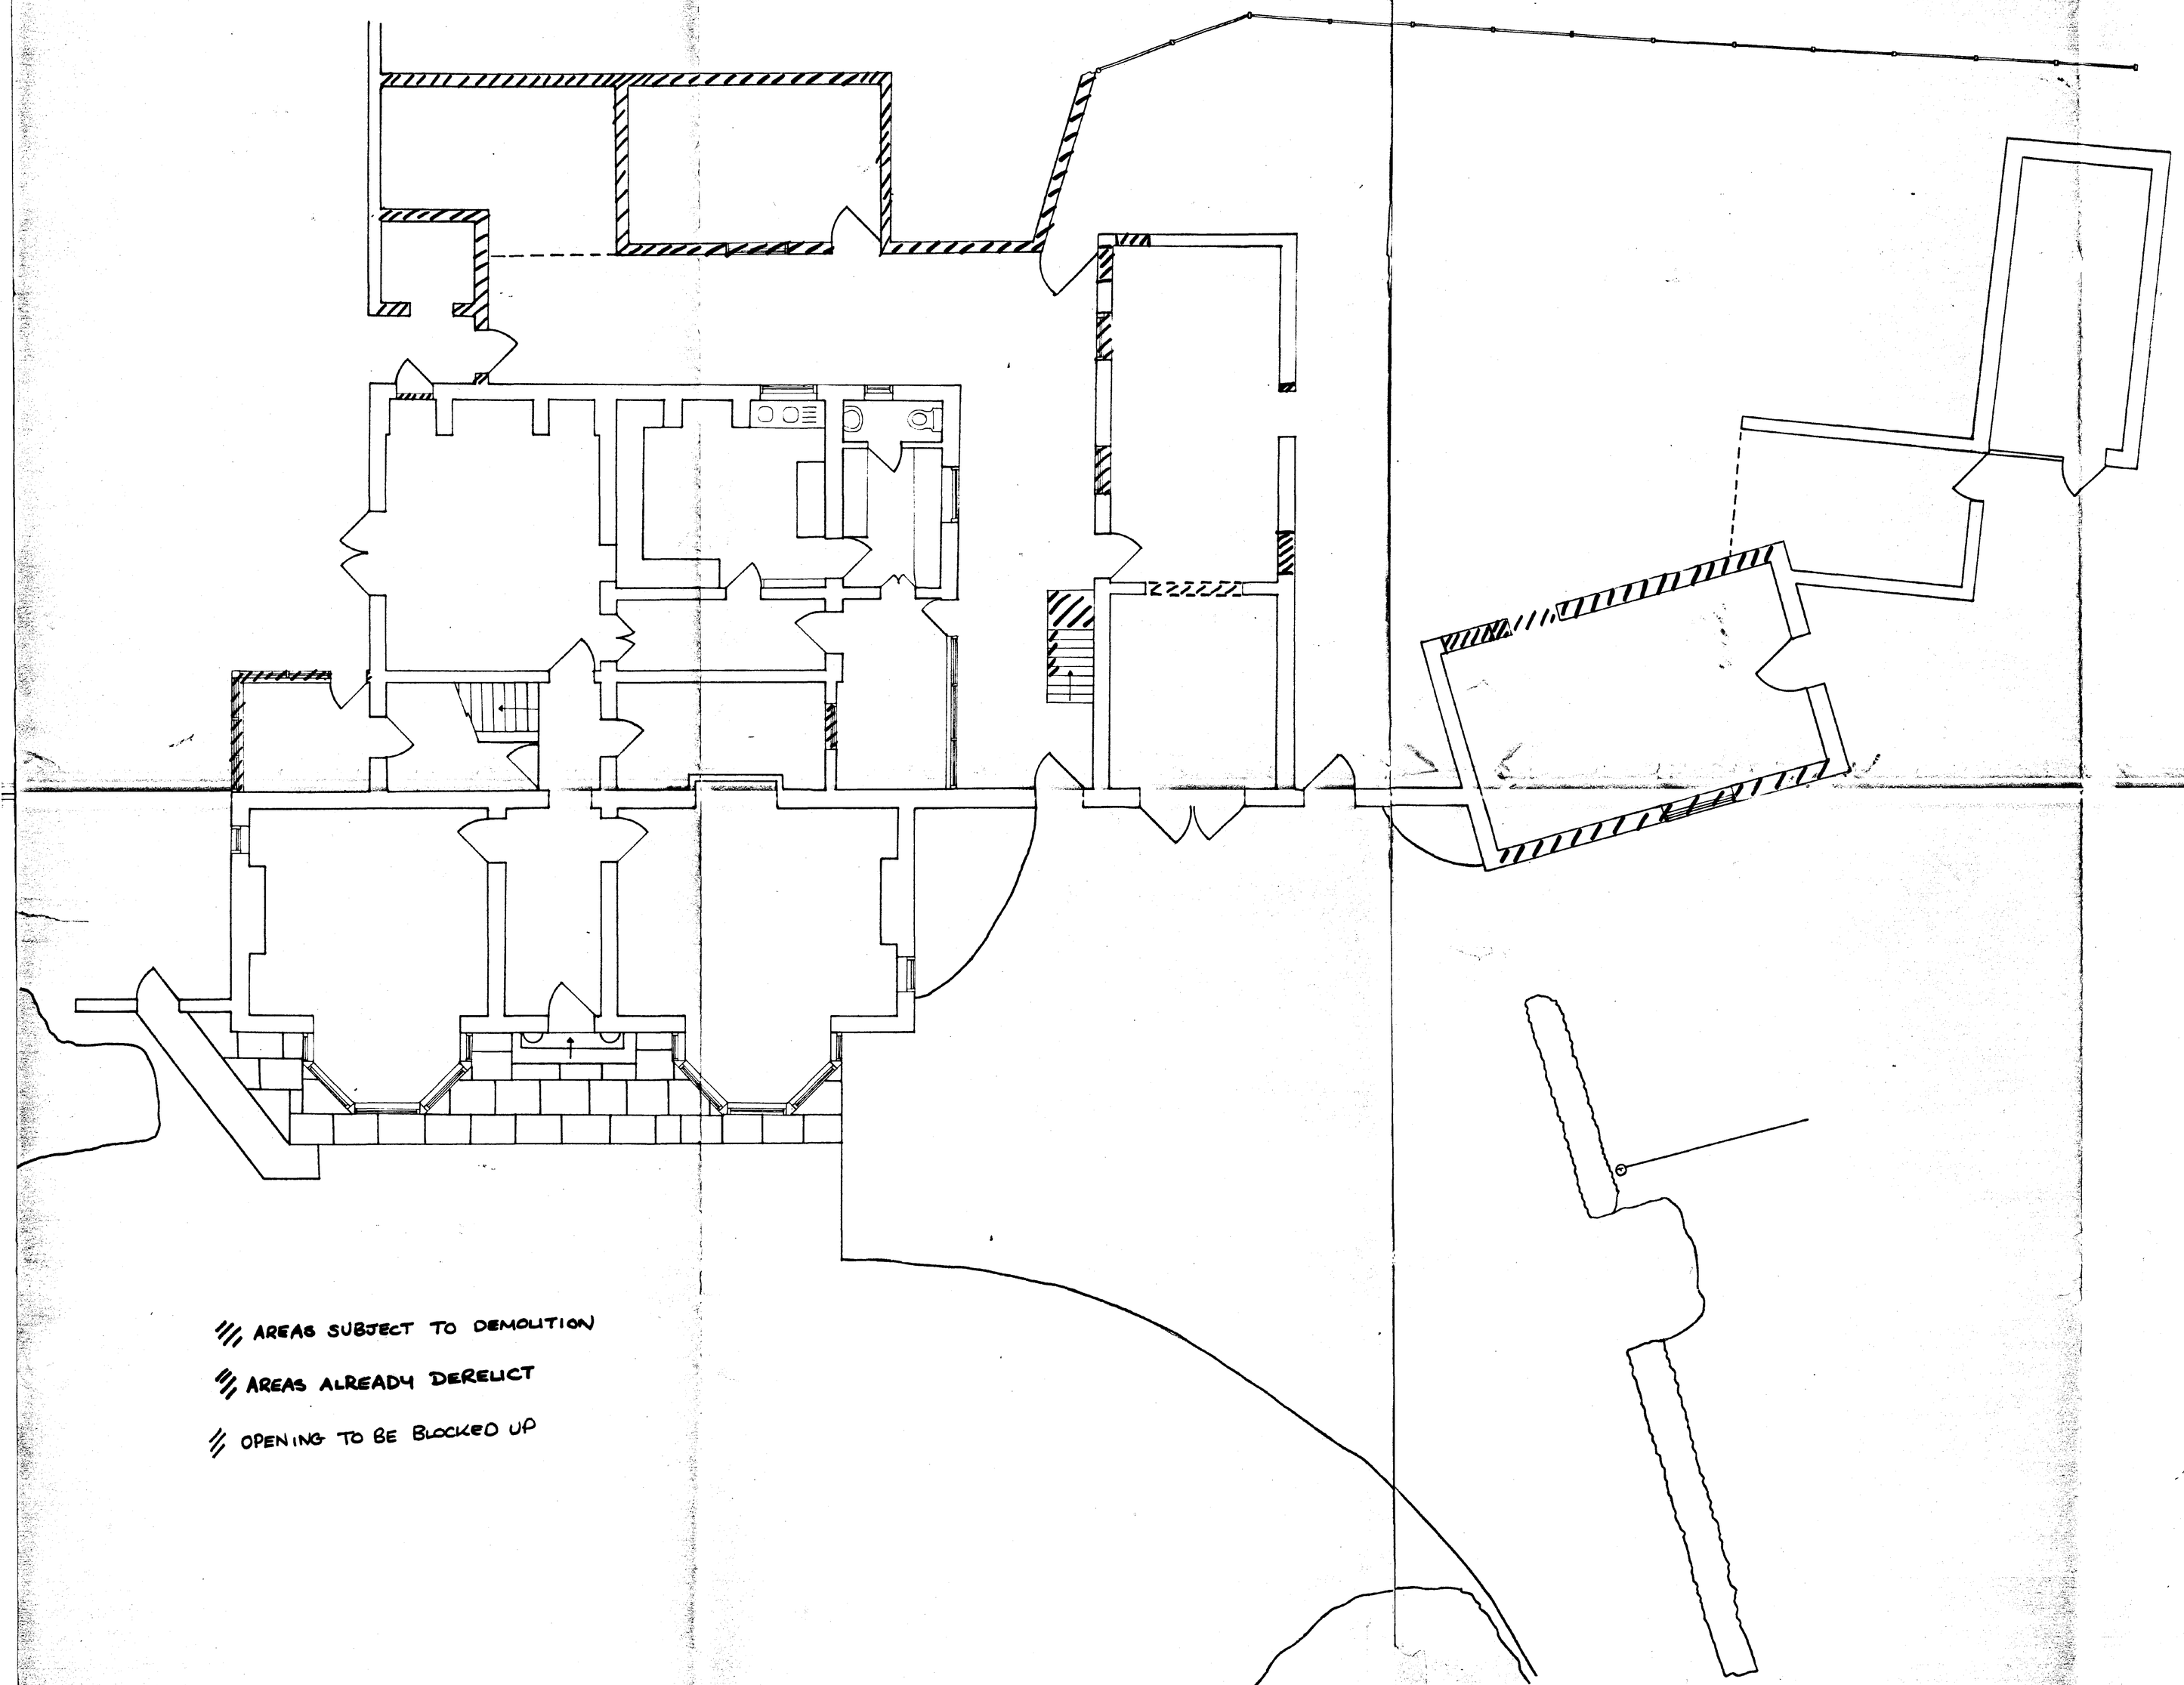

rev	date	notes
A	2-11-95	AREAS SUBJECT TO DEMOLITION DENOTED

Woodlands
Boston Road
Gosberton
Lincolnshire
PE11 4NU

Existing Ground Floor

Scale 50:1
drawn by GRLadley
date Nov 1993

Drwg No. 001 A

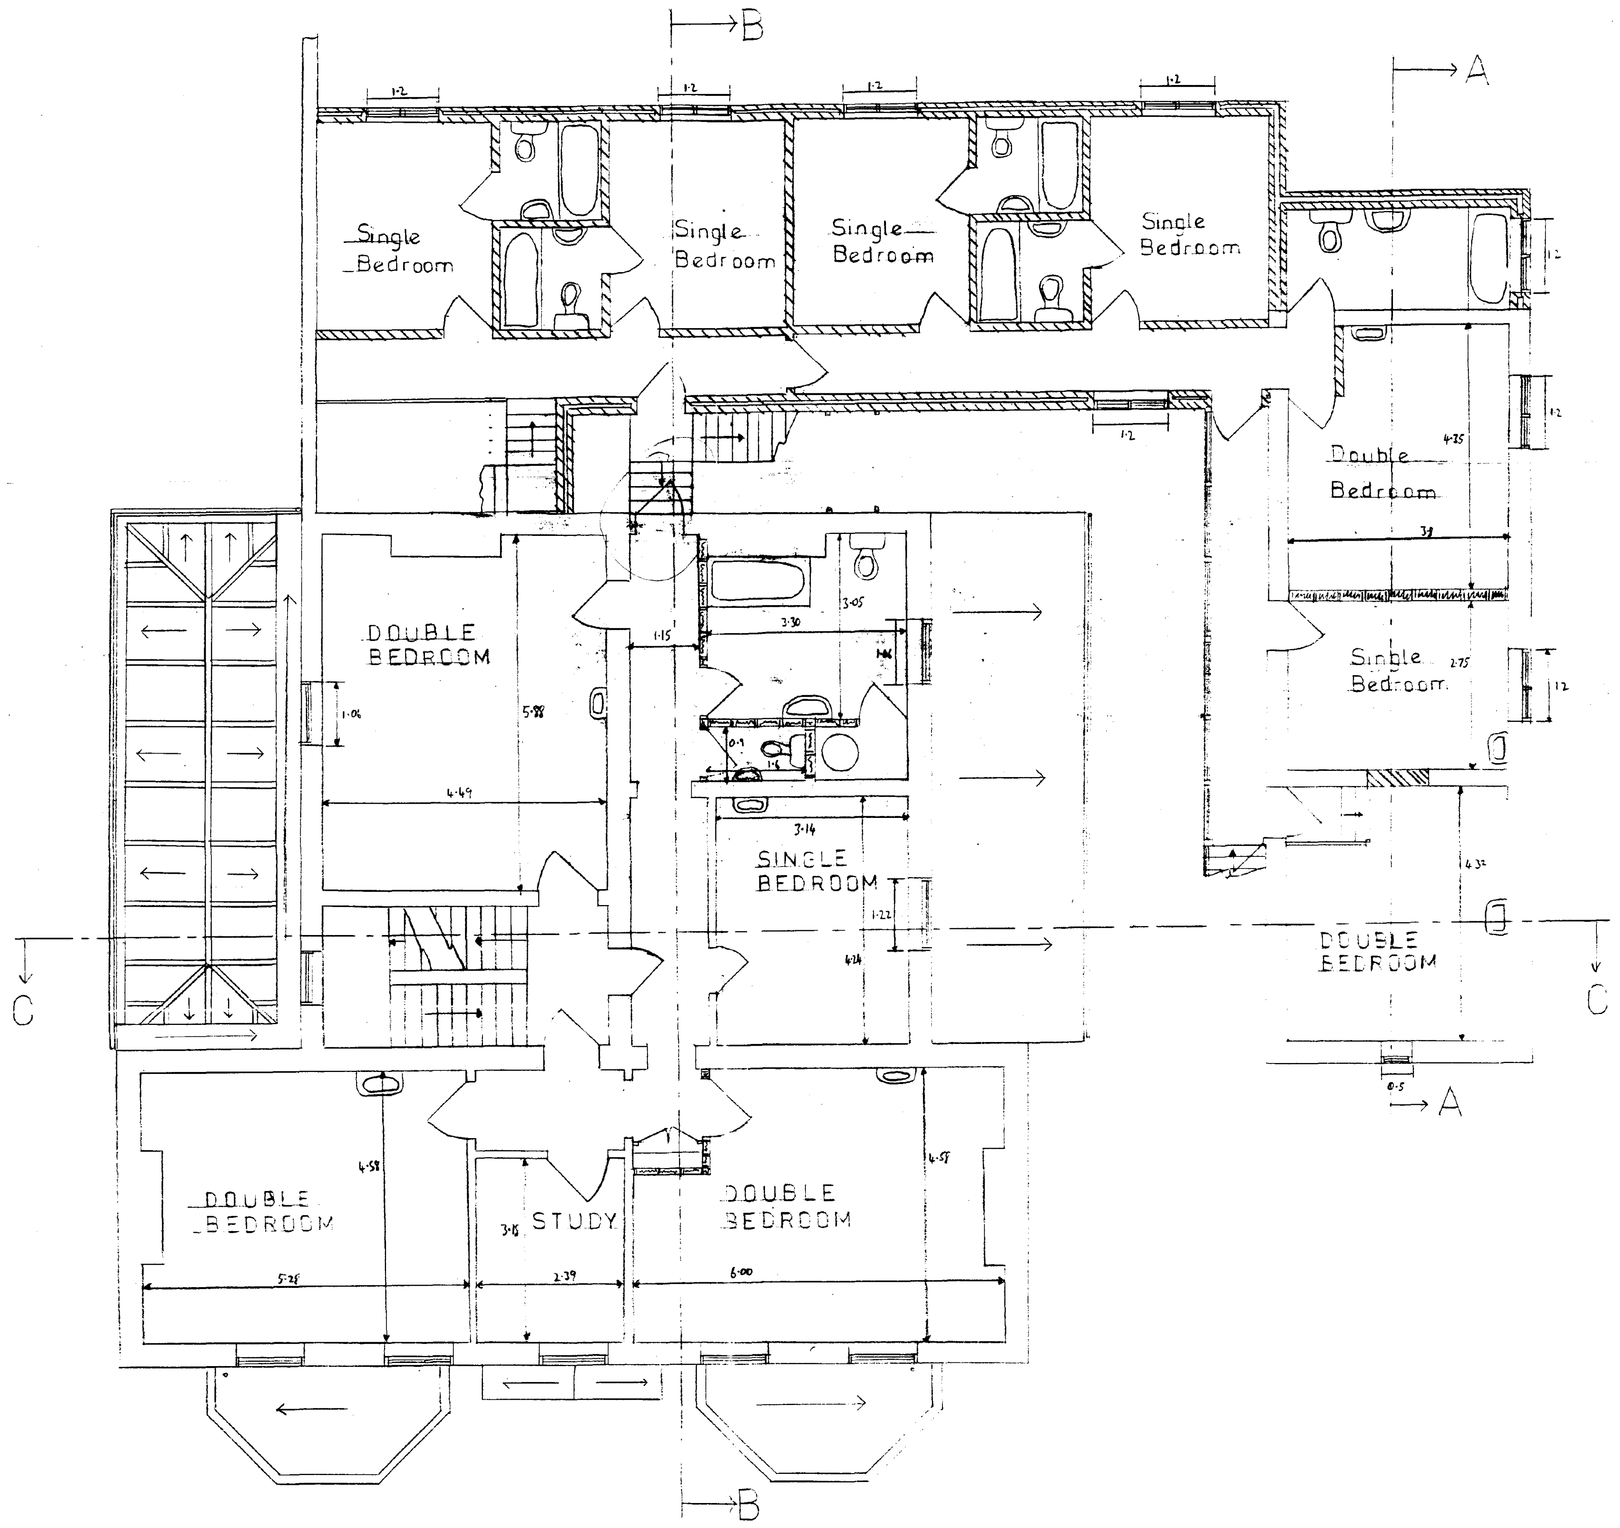

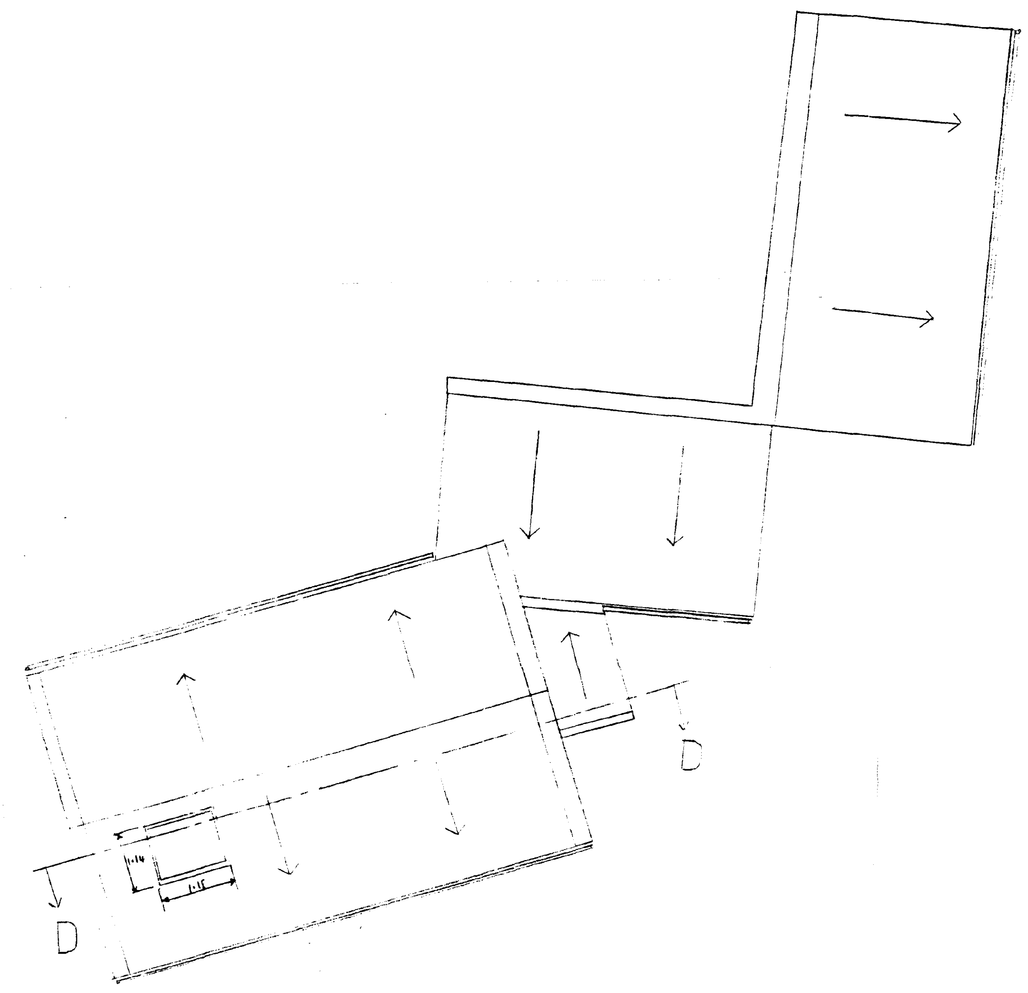

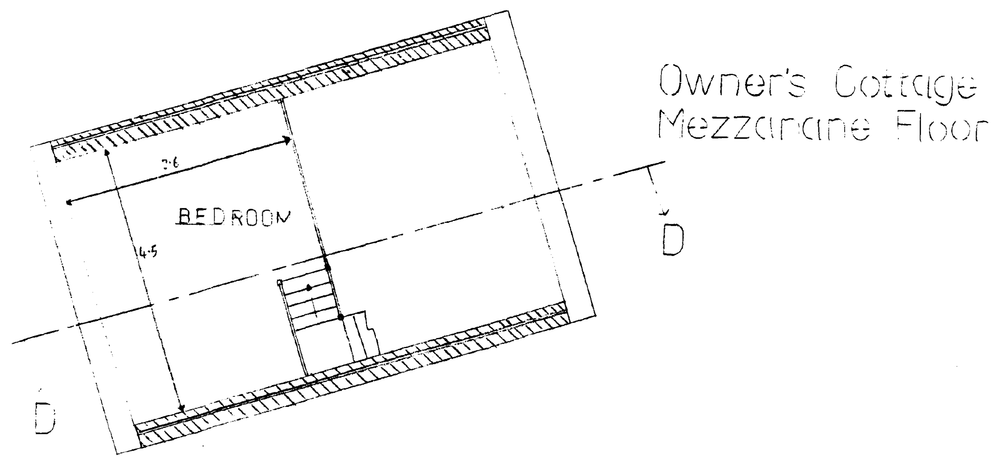

Owner's Cottage
Mezzanine Floor

Notes

Revised Notes

Woodlands
Boston Road
Gosberton
Lincolnshire
PE11 4NU

Proposed First Floor

Scale 50:1
drawn by GR Ladley
date Nov 1993

Drwg No. 005

SC... HOUSING ... PLANNING
12 SEP 1995
Ref: 0913/95

FRONT ELEVATION



SIDE ELEVATION

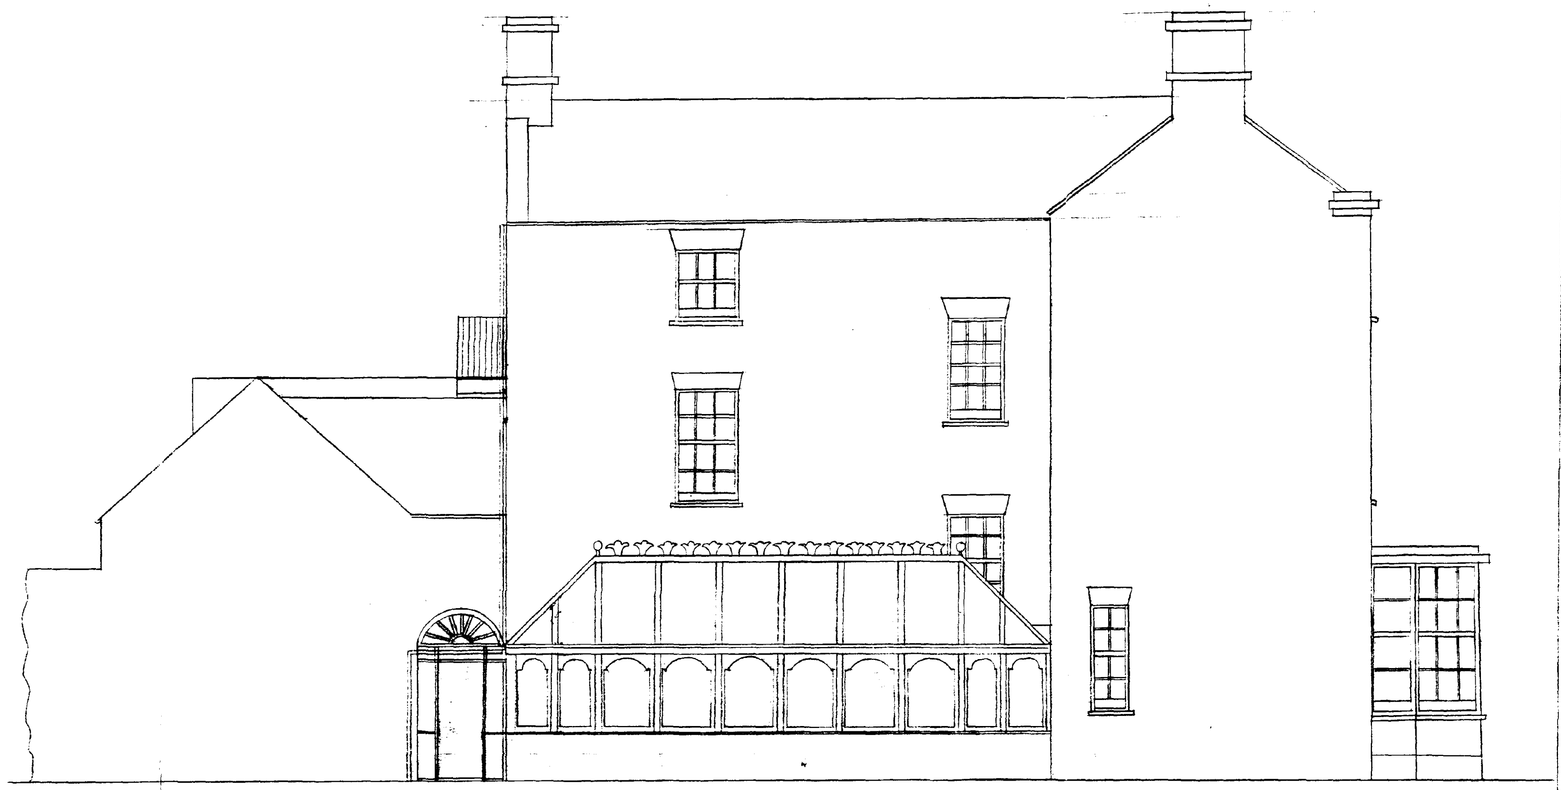

REAR ELEVATION

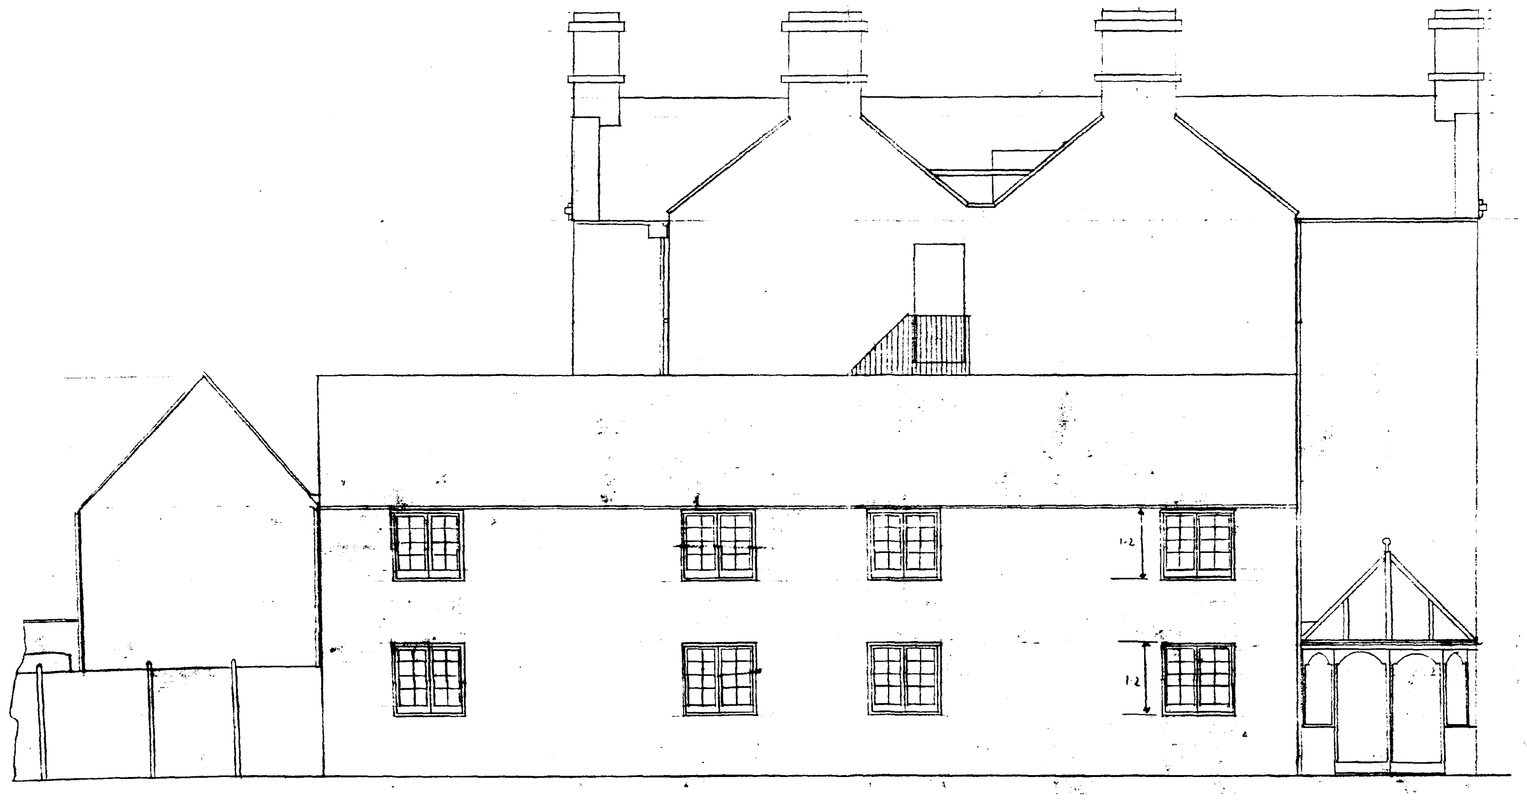

SIDE ELEVATION

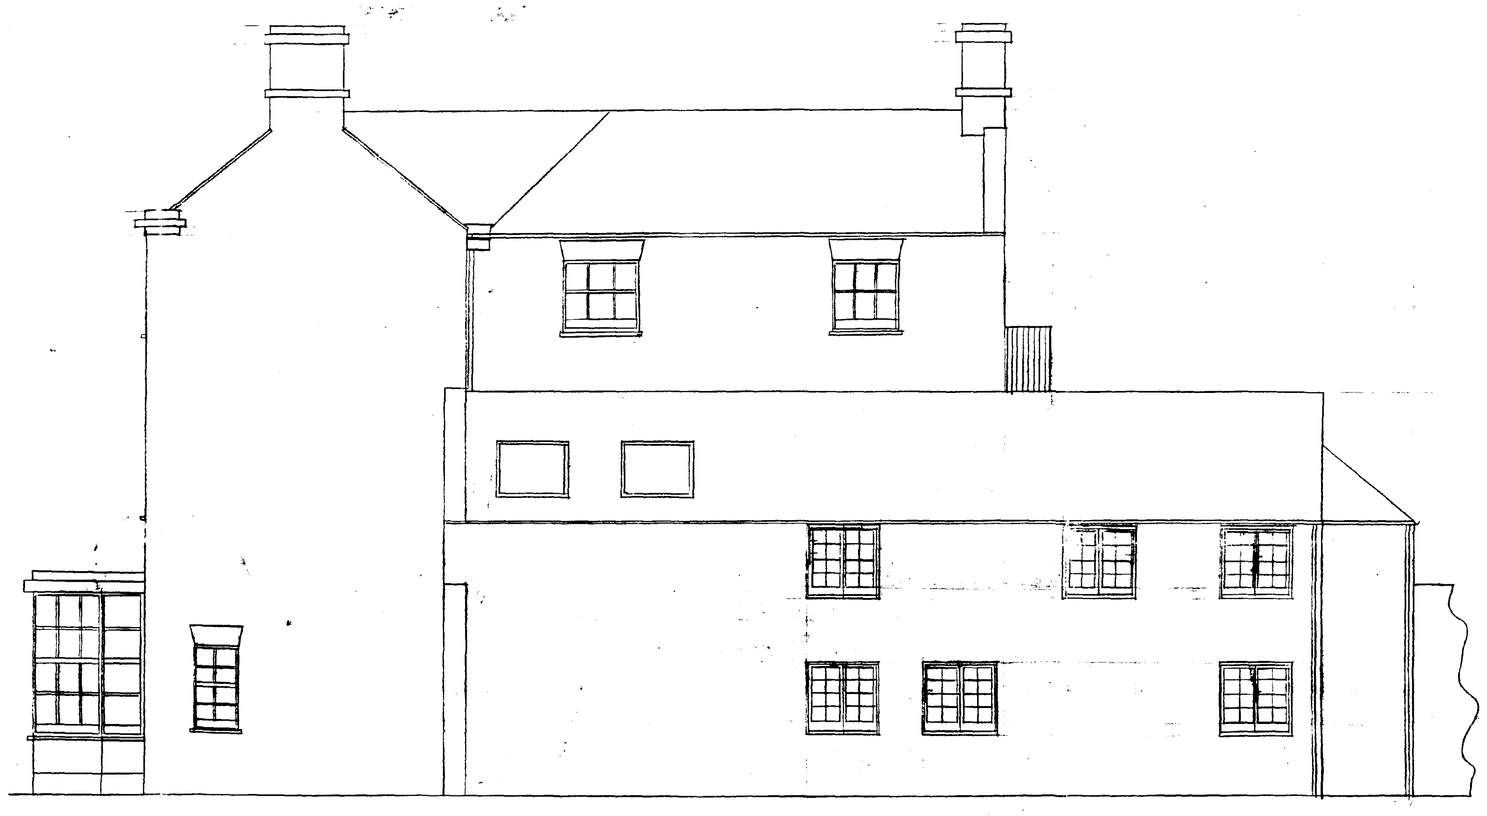

revisions notes

Woodlands
Boston Road
Gosberton
Lincolnshire
PE11 4NU

Proposed Elevations

Scale 50:1
drawn by GRLardley
date Nov 1993

Drwg No. 007

HOUSING & PLANNING
12 SEP 1995
Ref: 95/0795