


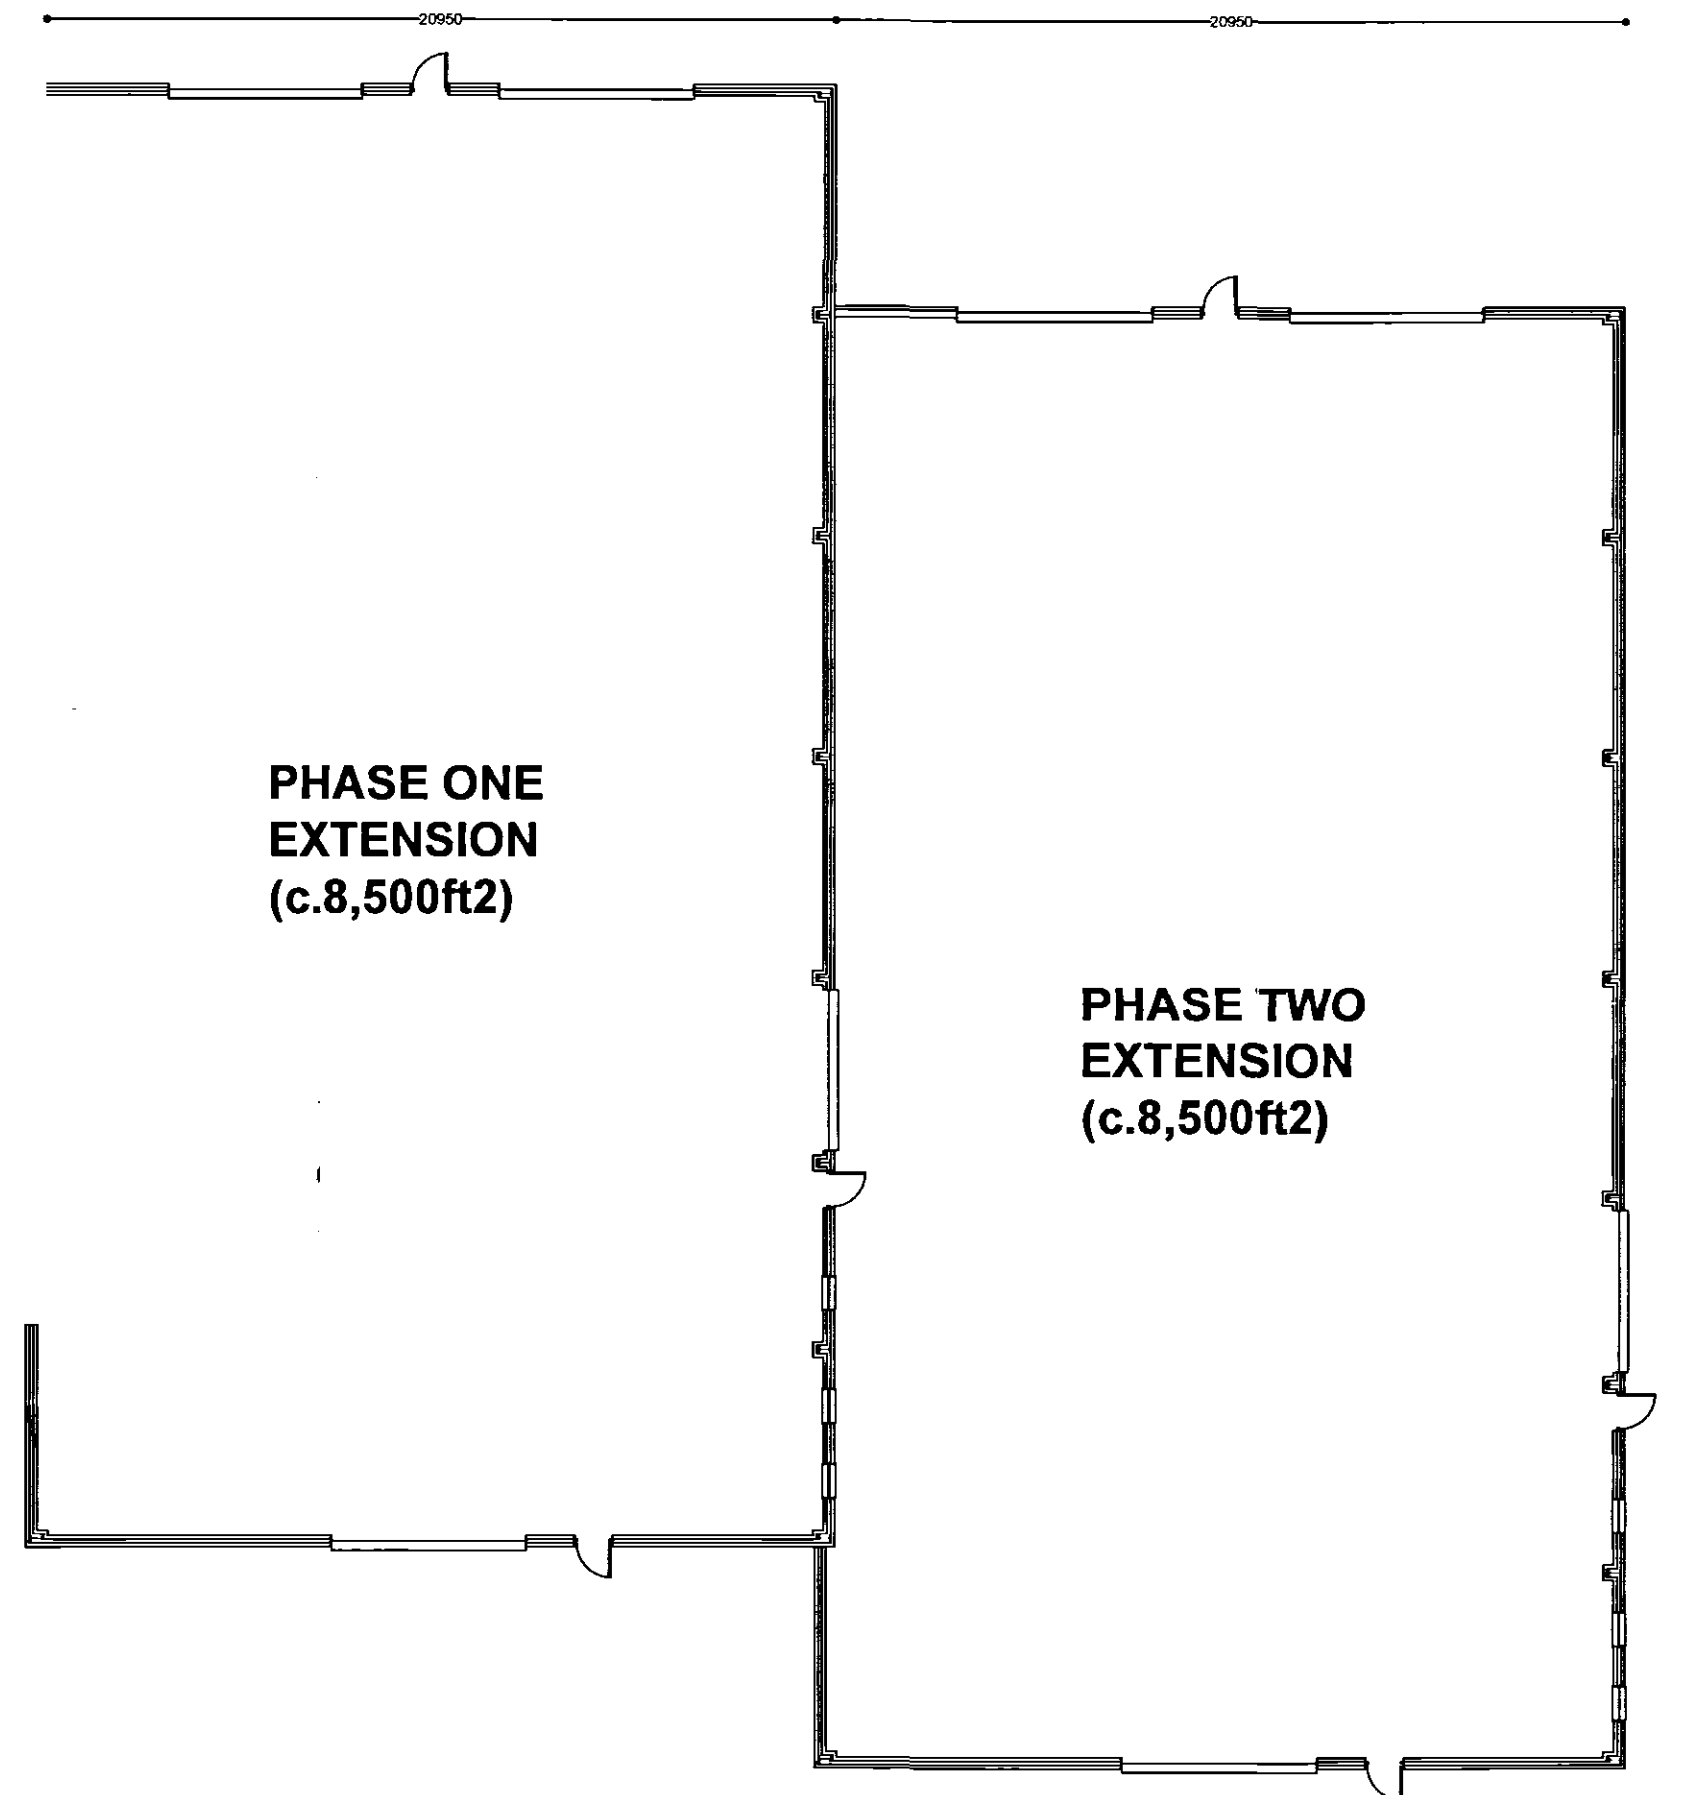

PHASE ONE
EXTENSION
(c.8,500ft²)

PHASE TWO
EXTENSION
(c.8,500ft²)

PLANNING PERMISSION
25 JUN 2003
0914/06

ROCHFORD
PROJECT SERVICES
HEDGE END FAIRVIEW LANE
CROWBOROUGH EAST SUSSEX
TN6 1BT
T : 07775 663888 ~ F : 01892 665902
E : rochford.ps@btinternet.com

Notes:
Extension to comprise Structural steel portal frame on concrete pad foundations (to specialist detail) and reinforced concrete ground slab with power floated finish.
External cladding to be profiled steel sheeting with polyester powder coat finish (light grey).
Windows to be polyester powder coated aluminium thermally broken frames with sealed double glazed units.
All doors, windows, flashings and the like to be finished dark grey.
Roof drainage to be via aluminium/pressed steel guttering and down pipes connected to existing surface water drainage system

Project:	EXTENSION TO BUILDING 2 BELCHMIRE LANE, GOSBERTON		
Client:	SANDHURST GROUP Ltd.		
Dwg Title:	PROPOSED PLAN		
Dwg Nr:	3603 / A2 / 101	Rev:	~
Drawn:	GWB	Date:	March 2006
		Scale:	1:200

DETERMINED
PLAN