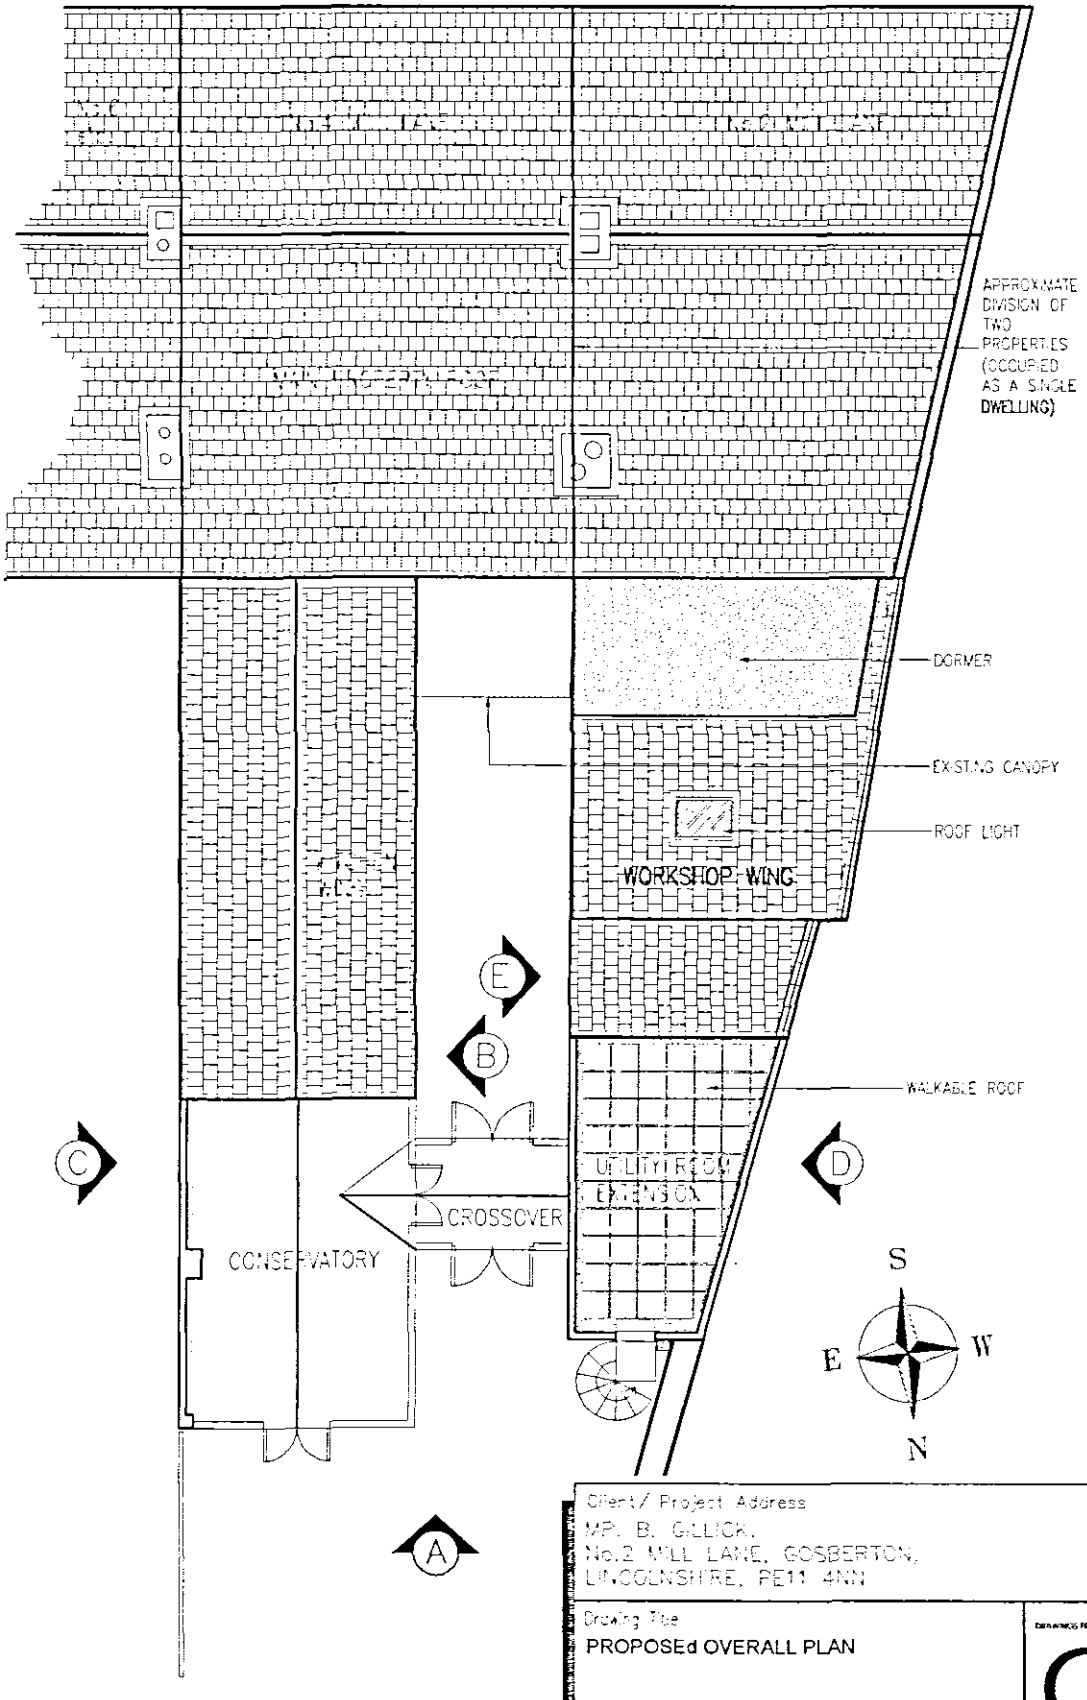

PROPOSED OVERALL PLAN

Client / Project Address
MR. B. GILLICK,
No.2 MILL LANE, GOSBERTON,
LINCOLNSHIRE, PE11 4NN

Drawing Title
PROPOSEd OVERALL PLAN

Drawing No.	Revision	Scale
BGD1-13	-	1/50

DRAWING PREPARED BY:
G
GILLICK design

DETERMINED PLAN