


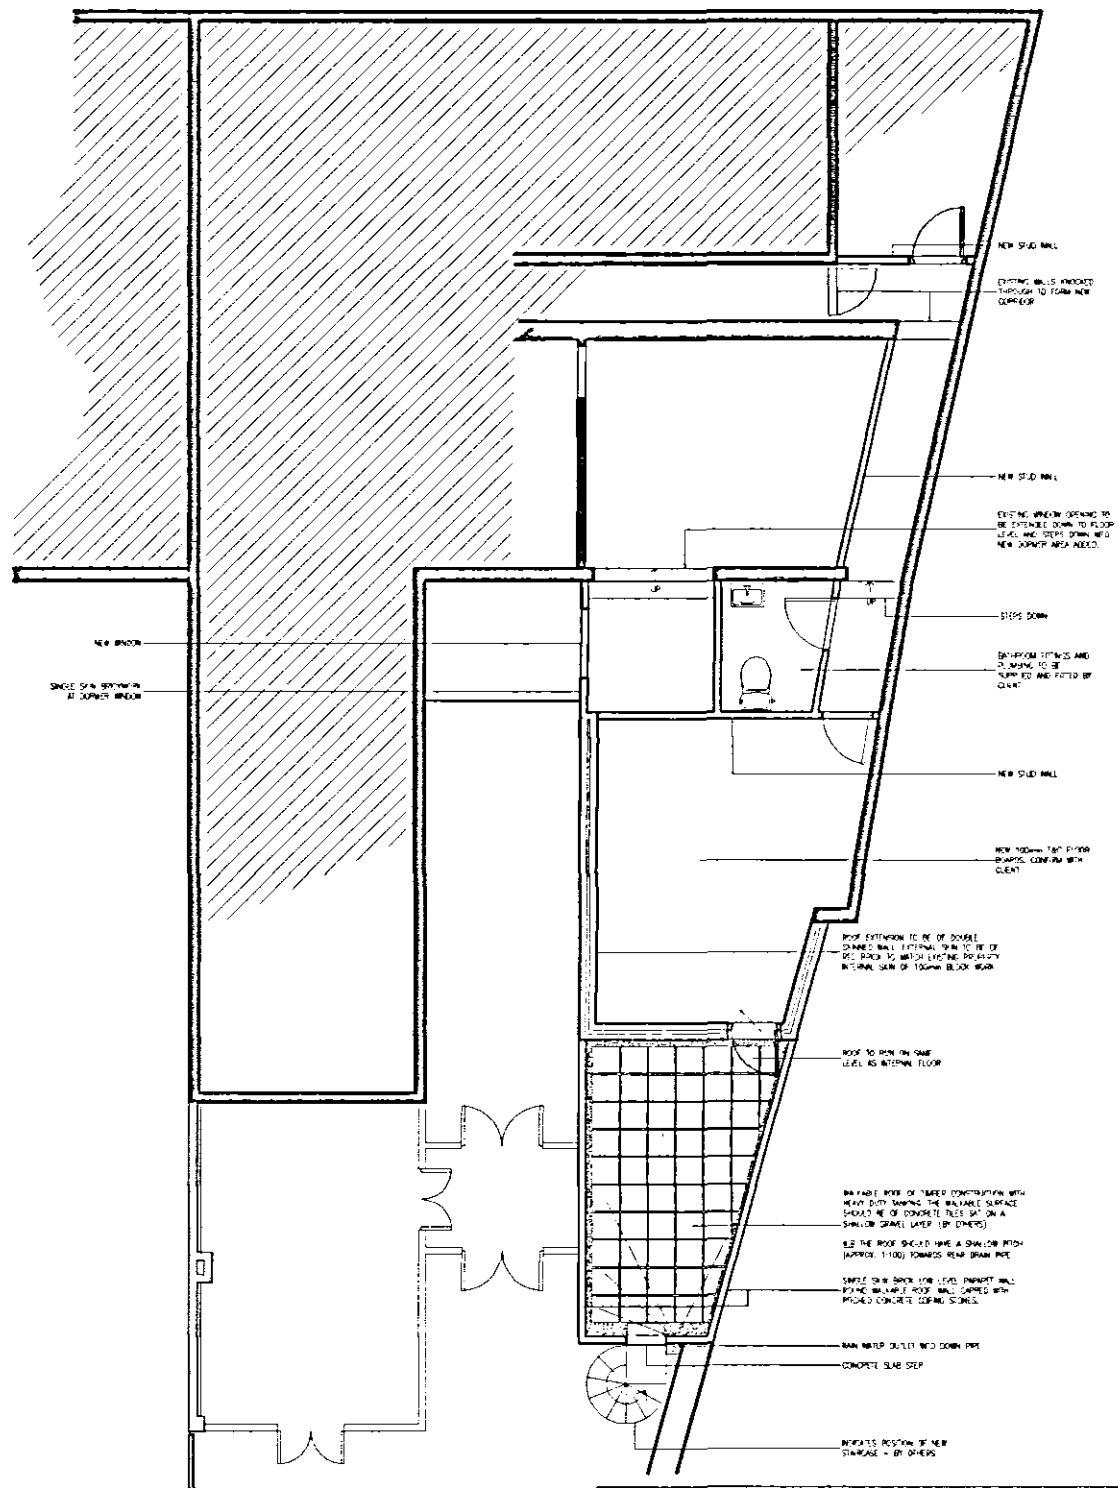

PROPOSED OVERALL PLAN SHOWING INTERIOR LAYOUT

Client/ Project Address

MR. B. GILICK,
No.2 MILL LANE, COSBERTON,
LINSOLNSHIRE, PE11 4NN

Drawing Title

PROPOSED OVERALL PLAN SHOWING
INTERIOR LAYOUT

DRAWINGS PREPARED BY:

G
GILICK
design

Drawing No.

SG01-14

Revision

-

Scale

1/50

**DETERMINED
PLAN**