


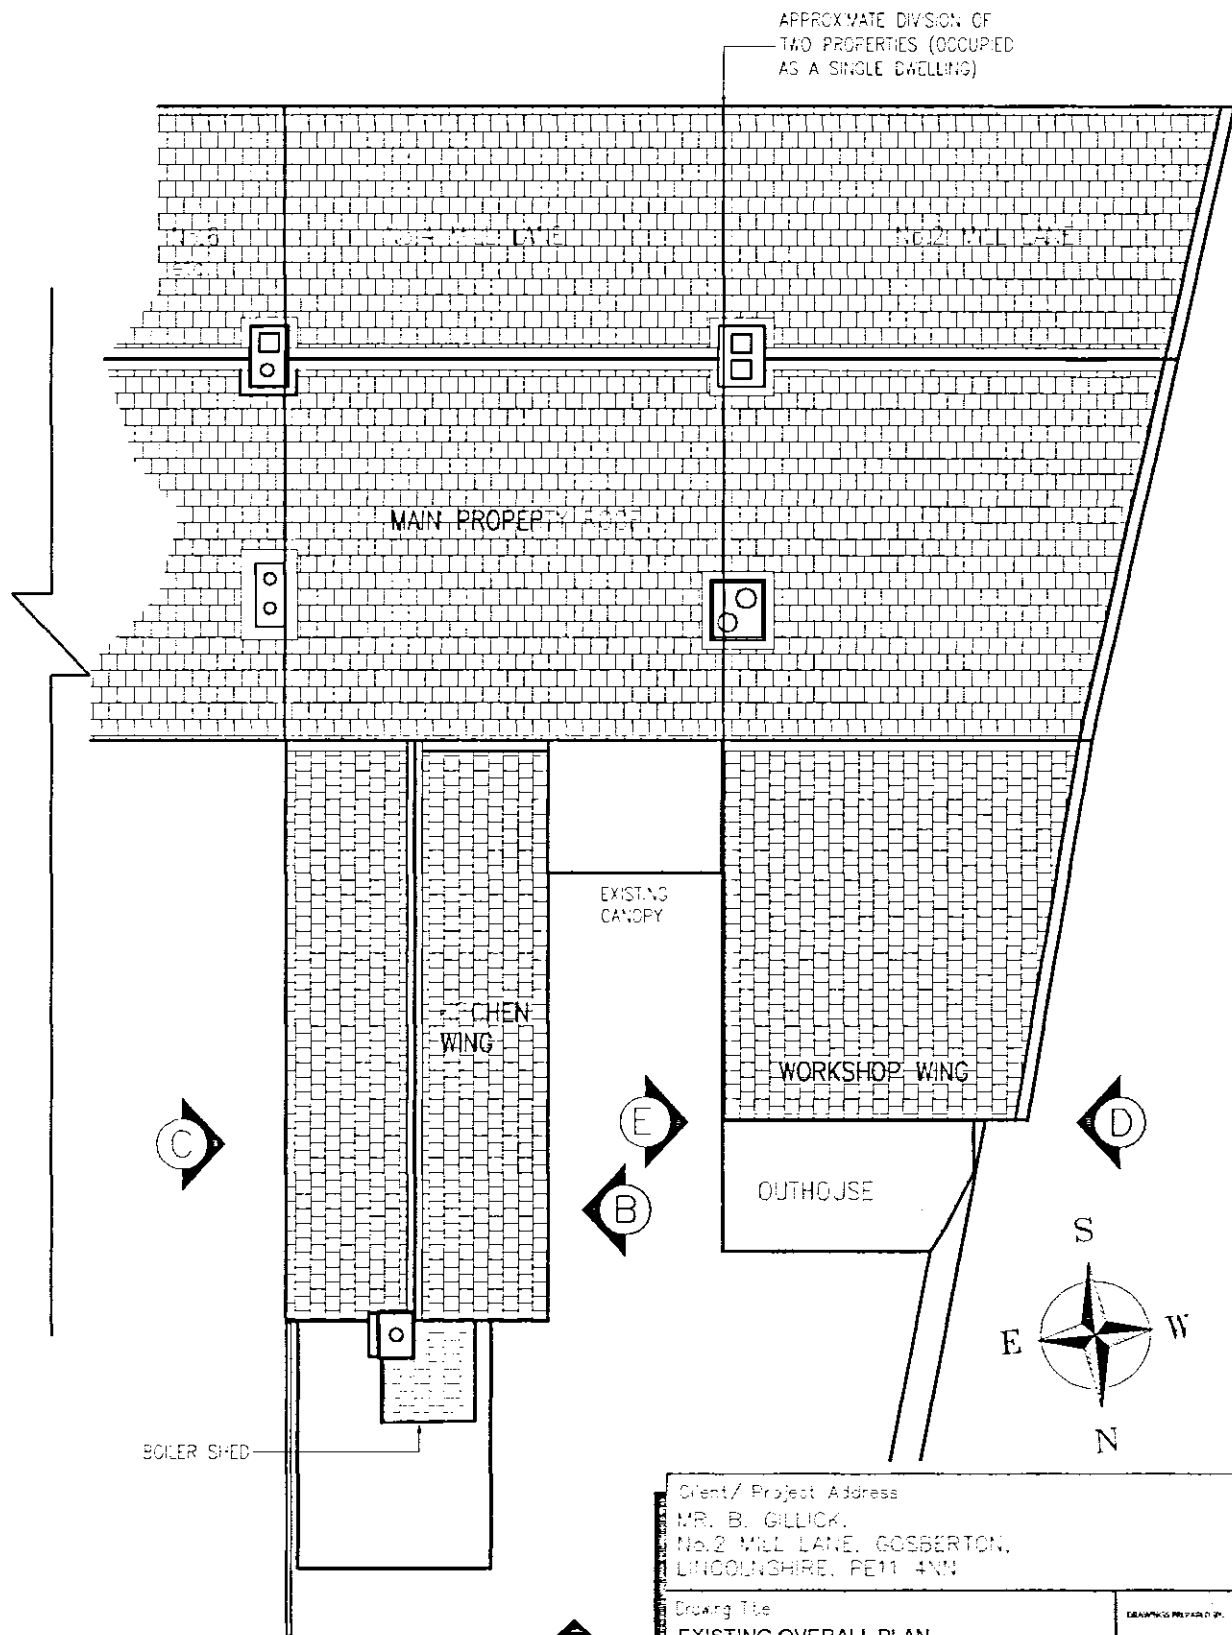

EXISTING OVERALL PLAN

Client/ Project Address
MR. B. GILICK,
No.2 MILL LANE, GOSSERTON,
LINCOLNSHIRE, PE11 4NW

Drawing Title
EXISTING OVERALL PLAN

Drawing No.
BGC1-09

Revision
-

Scale
1/50

GRAPHICS PROVIDED BY:

G
GILICK
design

SHDC
Planning & Development

05 JUL 2004

Ref: 0915/04

DETERMINED
PLAN