


architectural/detailing services

RESIDENTIAL COMMERCIAL INDUSTRIAL & AGRICULTURAL
PLANNING & BUILDING REGULATIONS SUBMISSIONS

Pholcodol

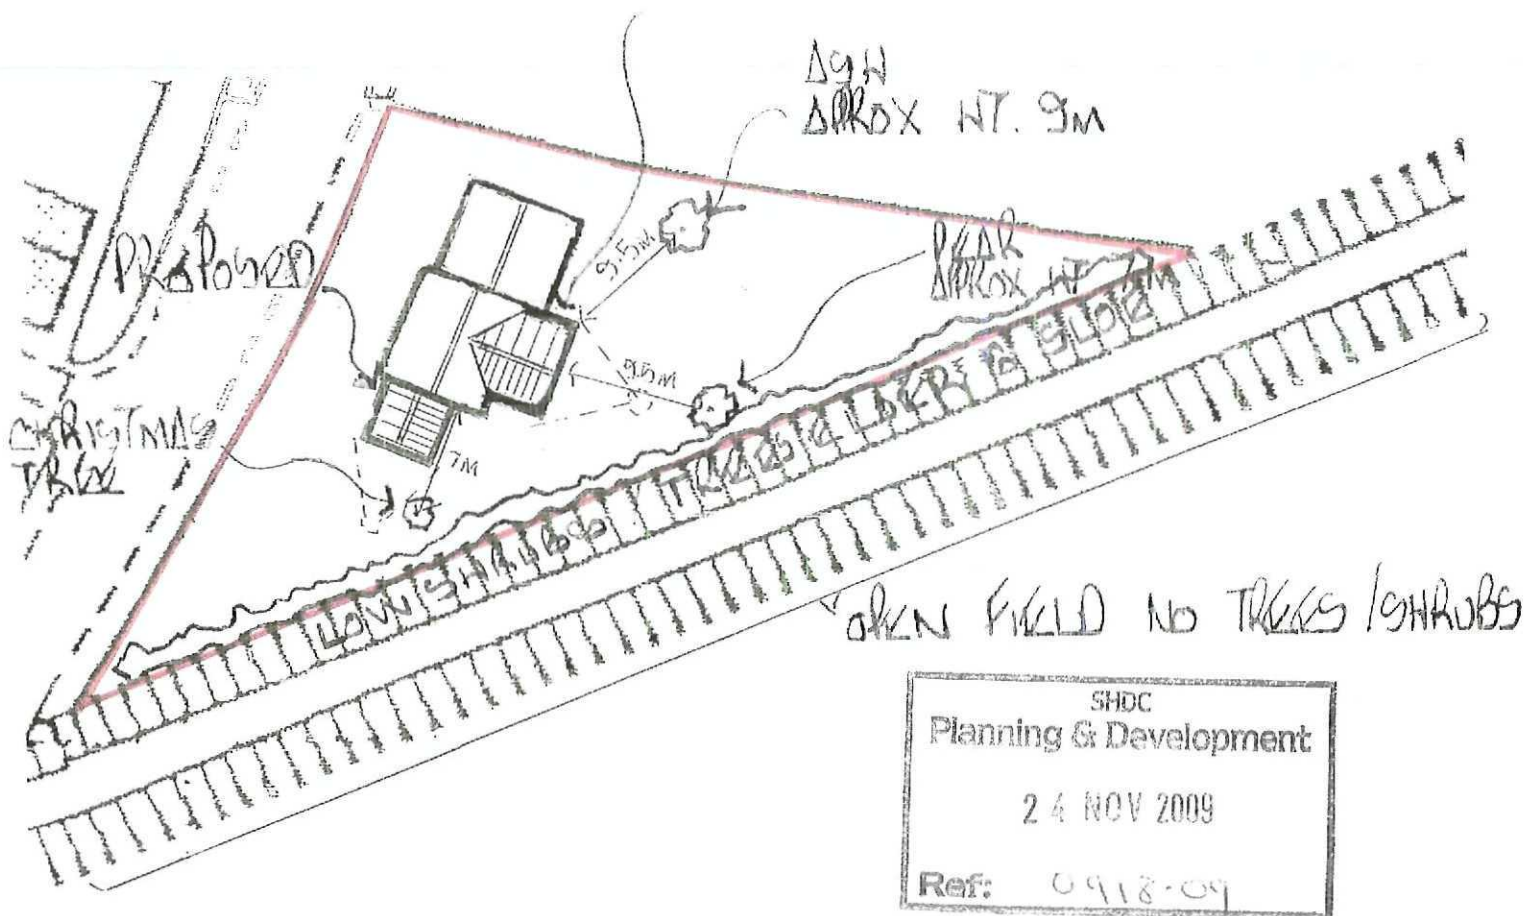

BLACK PLAN (SITE AREA APPROX. 154 ha.)
SCALE 1/500

PROPOSED TWO STOREY REAR & SINGLE
STOREY SIDE EXTENSIONS TO EXISTING DWELLING
MR & MRS C. LEACHMAN
"ALMONDBURY COTTAGE"
BELCHMIRE LANE
WARGATE BRIDGE GOSBERTON KE11 4JA

13 Wimberley Way, Pinchbeck, Spalding, Lincs. PE11 3RY.
Tel/Fax: 01775 767650 Mobile: 07957 627167
email: mjw.13@btinternet.com

DRWG No 268/bh