
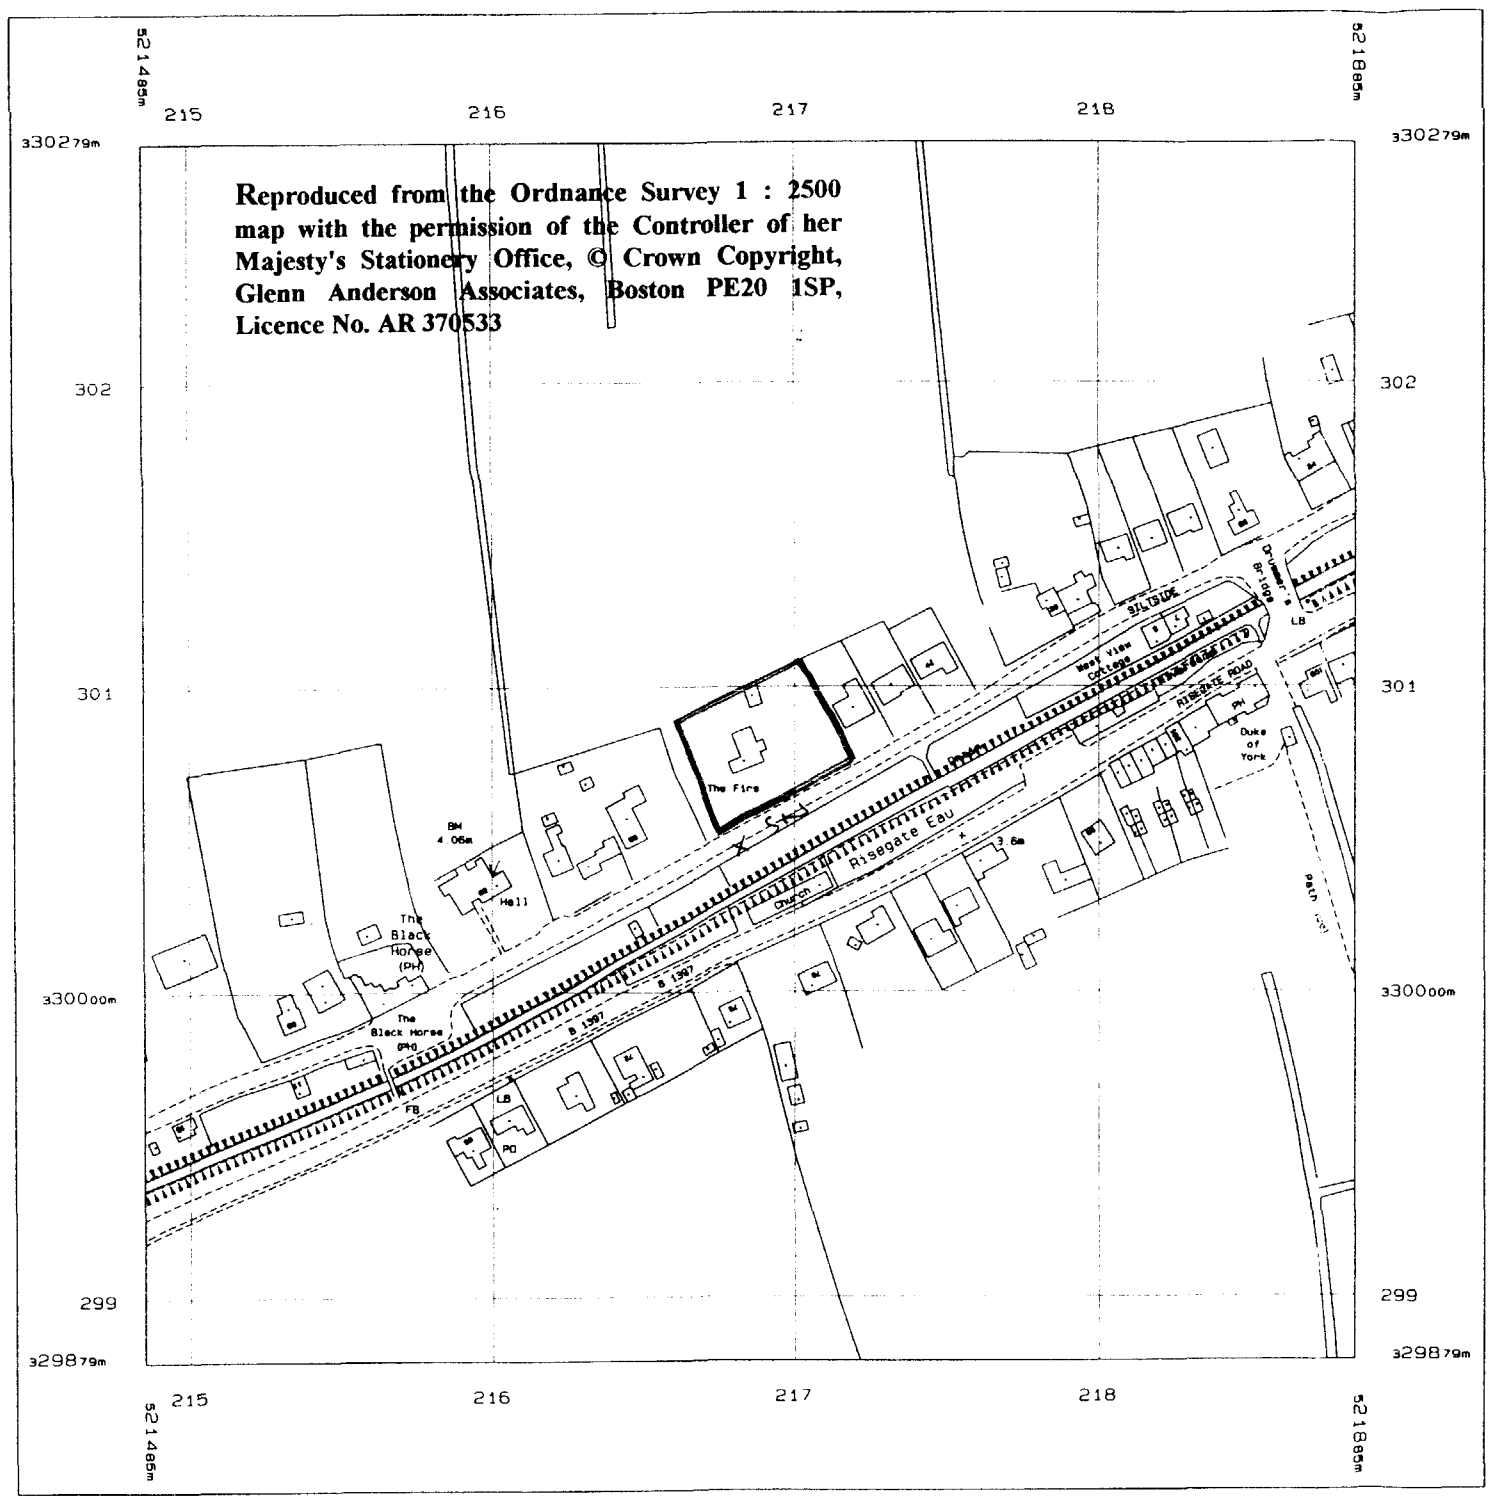


Produced 07 Jul 1997 from Ordnance Survey digital data and incorporating surveyed revision available at this date. © Crown Copyright 1997.

LOCATION PLAN

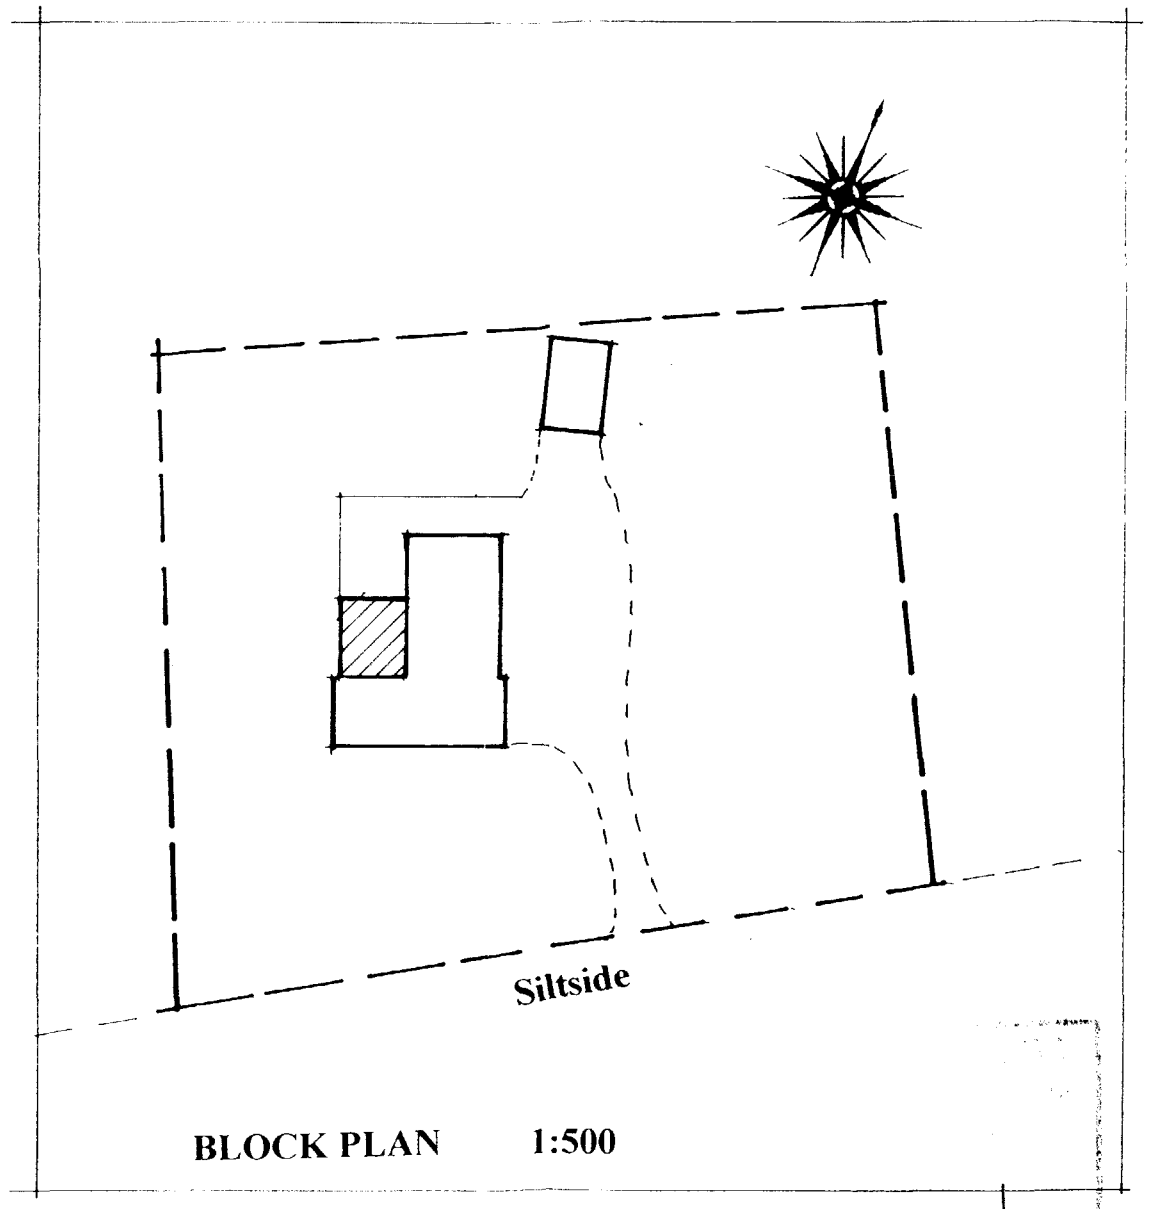

BLOCK PLAN 1:500

0920/97

THE FIRS, SILTSIDE, GOSBERTON RISEGATE, SPALDING

GLENN ANDERSON ASSOCIATES
Architectural and Landscape Consultants,
The Mill Tower, Kirton End,
Lincolnshire, PE20 1SP

NOTES:

All dimensions must be checked on site and not scaled from this drawing.

Client	Mr and Mrs D. Matthews
Job Title	EXTENSION AND ALTERATIONS
Scale	1:500 1:1250
Drawn by	
Date	AUG 97
Drawing Title	BLOCK + LOCATION PLANS.
Drg No.	A0/006/06
Rev	

A PRODUCT OF THE UNO RANGE – ARCHITECT CAT. No. 7313

420×297mm A3