
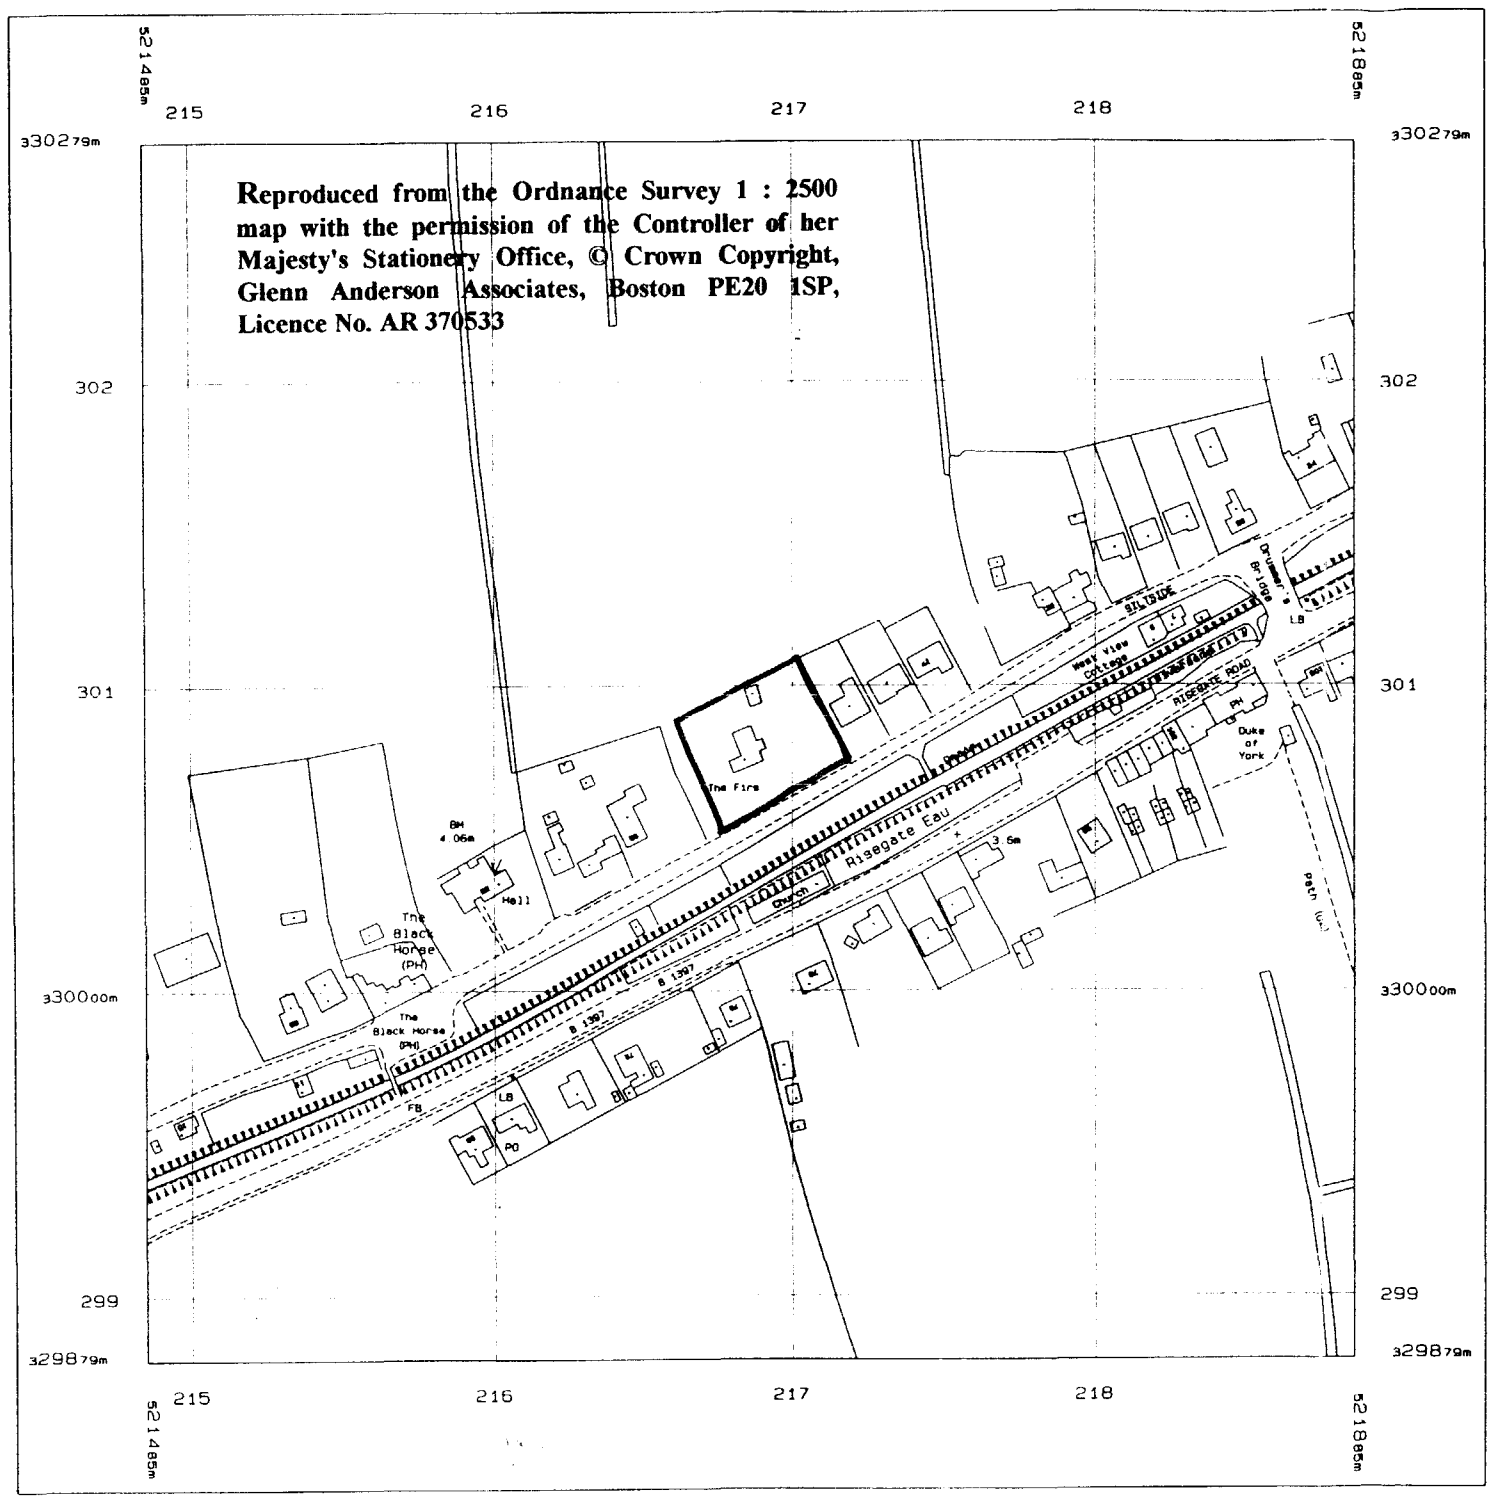


Produced 07 Jul 1997 from Ordnance Survey digital data and incorporating surveyed revision available at this date. © Crown Copyright 1997

LOCATION PLAN

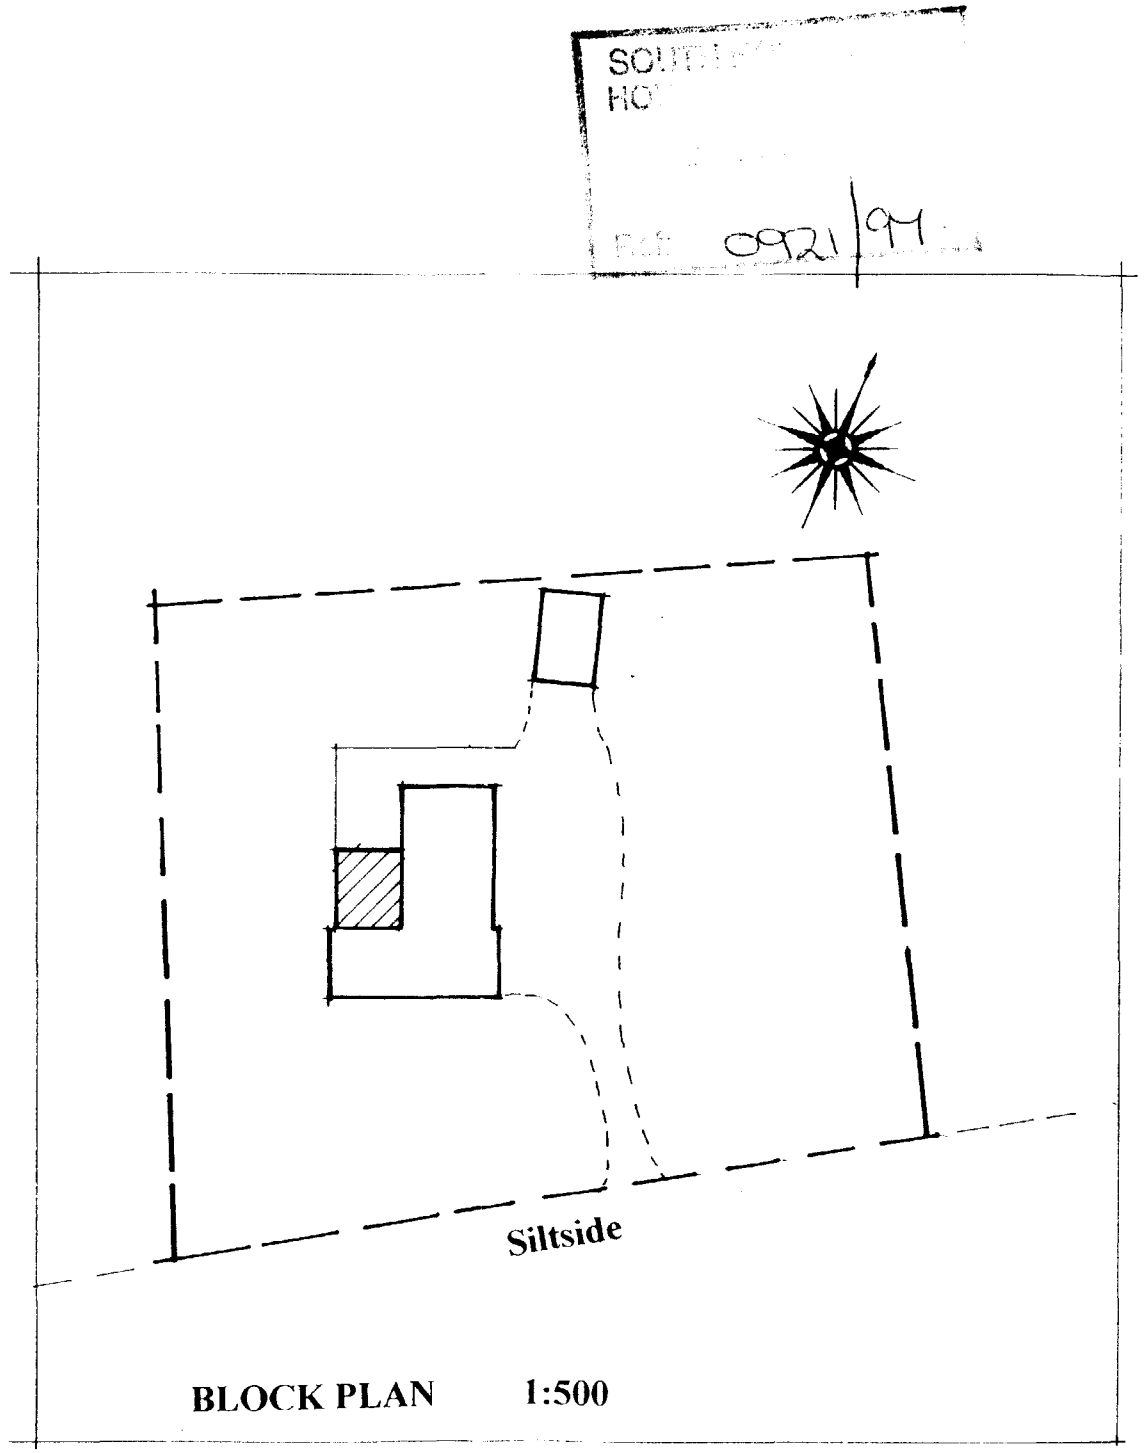

BLOCK PLAN 1:500

SOUTH
HO
Ref 0921/94

DETERMINED PLAN

THE FIRS, SILTSIDE, GOSBERTON RISEGATE, SPALDING

GLENN ANDERSON ASSOCIATES
Architectural and Landscape Consultants,
The Mill Tower, Kirton End,
Lincolnshire, PE20 1SP

NOTES:

All dimensions must be checked on site and not scaled from this drawing.

Client Mr and Mrs D. Matthews

Job Title EXTENSION AND ALTERATIONS

Scale 1:500 1:1250

Drawn by

Date AUG 97

Drawing Title BLOCK + LOCATION PLANS.

Drg No. A0/006/06

Rev

A PRODUCT OF THE UNO RANGE – ARCHITECT CAT. No. 7313

420×297mm A3