



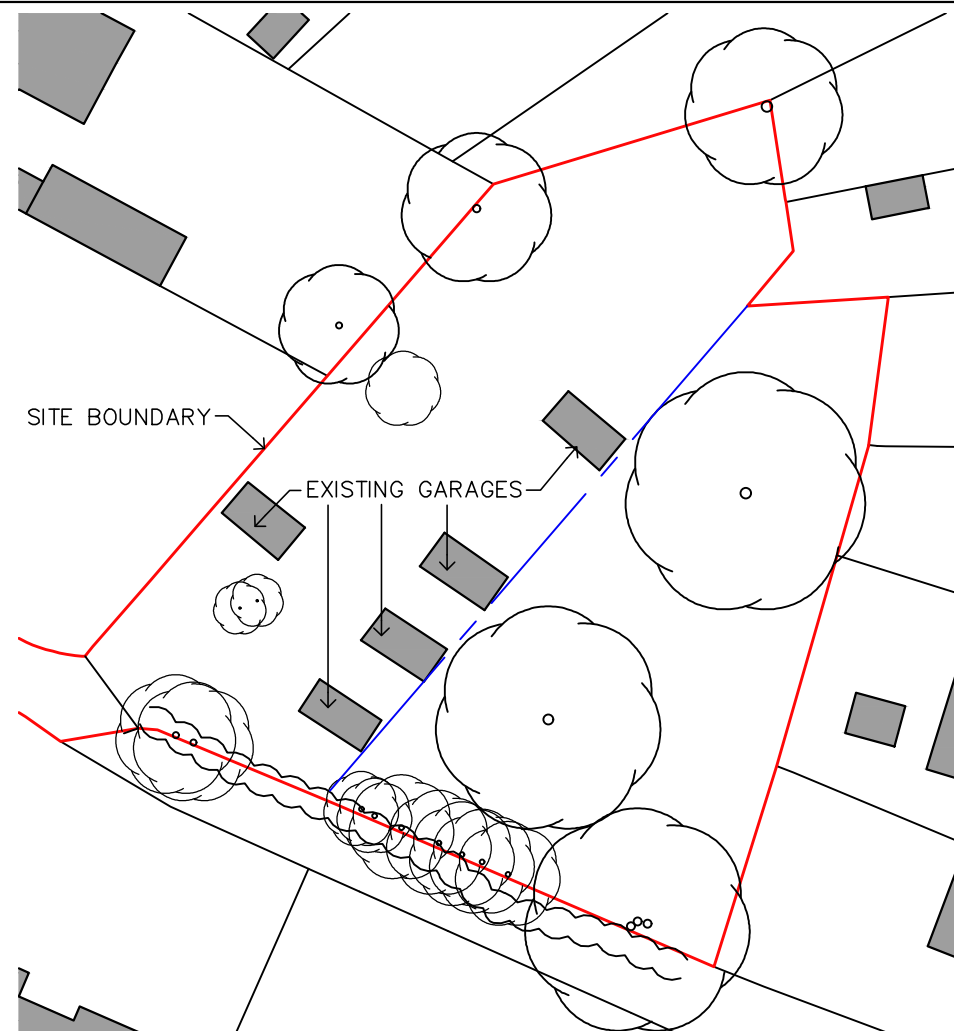


Existing Block Plan 1:500

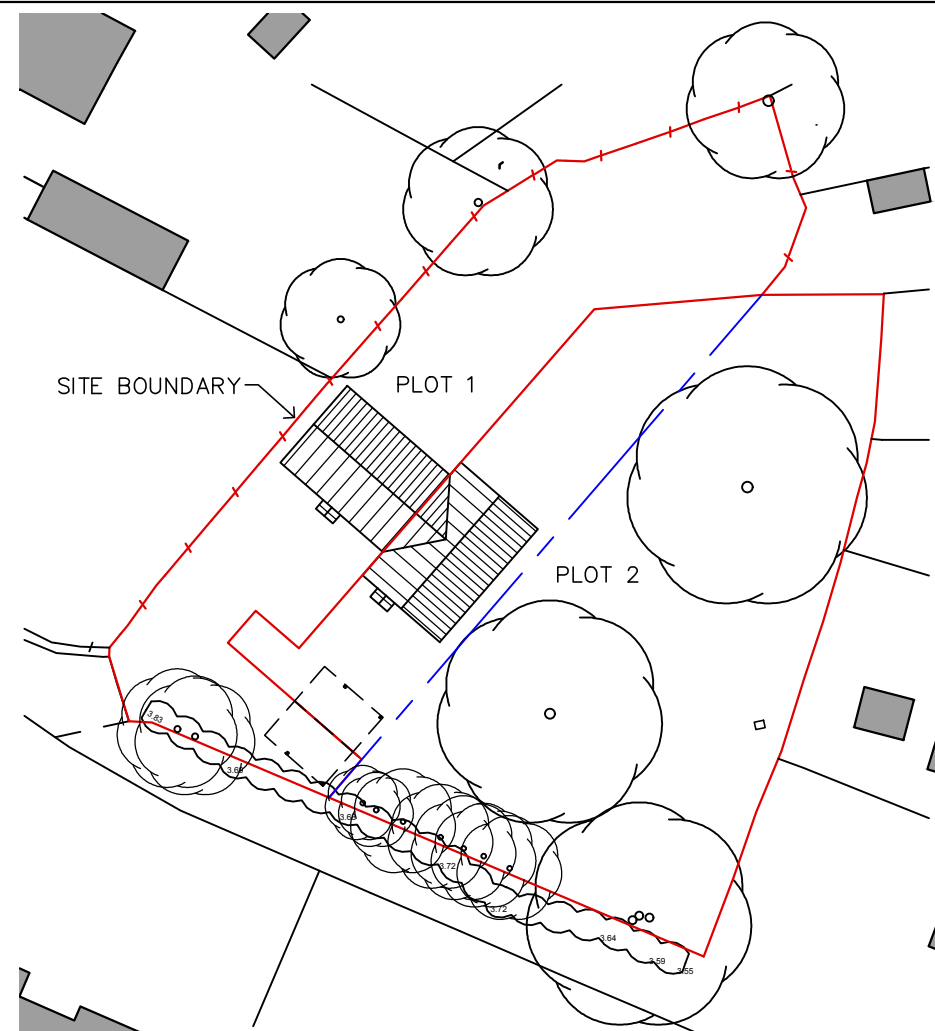


Proposed Block Plan 1:500

1. This drawing remains the property of Paul Lunn Architectural and is issued solely for the project and client named.
2. No reproduction, distribution, or use is permitted without prior written consent.
3. All dimensions to be verified on site before commencement of works.


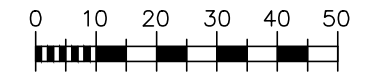


SCALE 1:1250 (METERS)

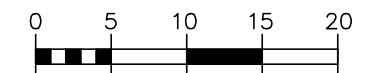

SCALE 1:500 (METERS)

NORTH

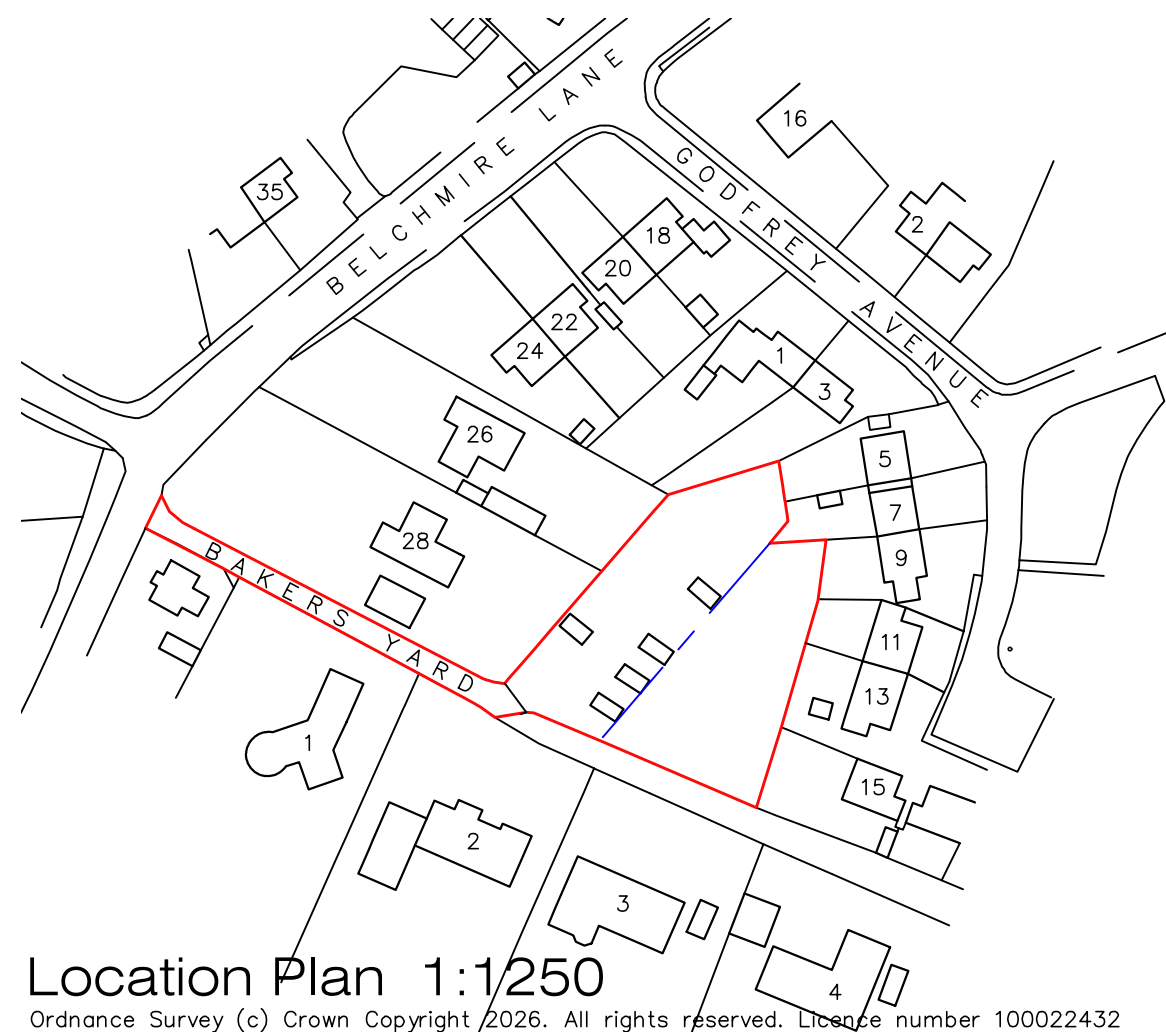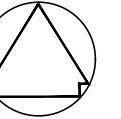

Location Plan 1:1250

Ordnance Survey (c) Crown Copyright 2026. All rights reserved. Licence number 100022432

 **PAUL LUNN Architectural**
Tel : 07703 163 402 Email : design@paullunn.co.uk

Client
G & L Developments Limited

Project
**Land off Bakers Yard
Gosberton
Spalding PE11 4EQ**

Rev.	Description	Date
Status PLANNING ISSUE		

Drawing Title LOCATION & BLOCK PLANS		
Scale @ A3 As Shown	Date 17-09-2026	Drawn by PVL
Project # 1179	Drawing # 10	Revision P01