
PROPERTY AS WHOLE

UNIT FOR CHANGE OF USE

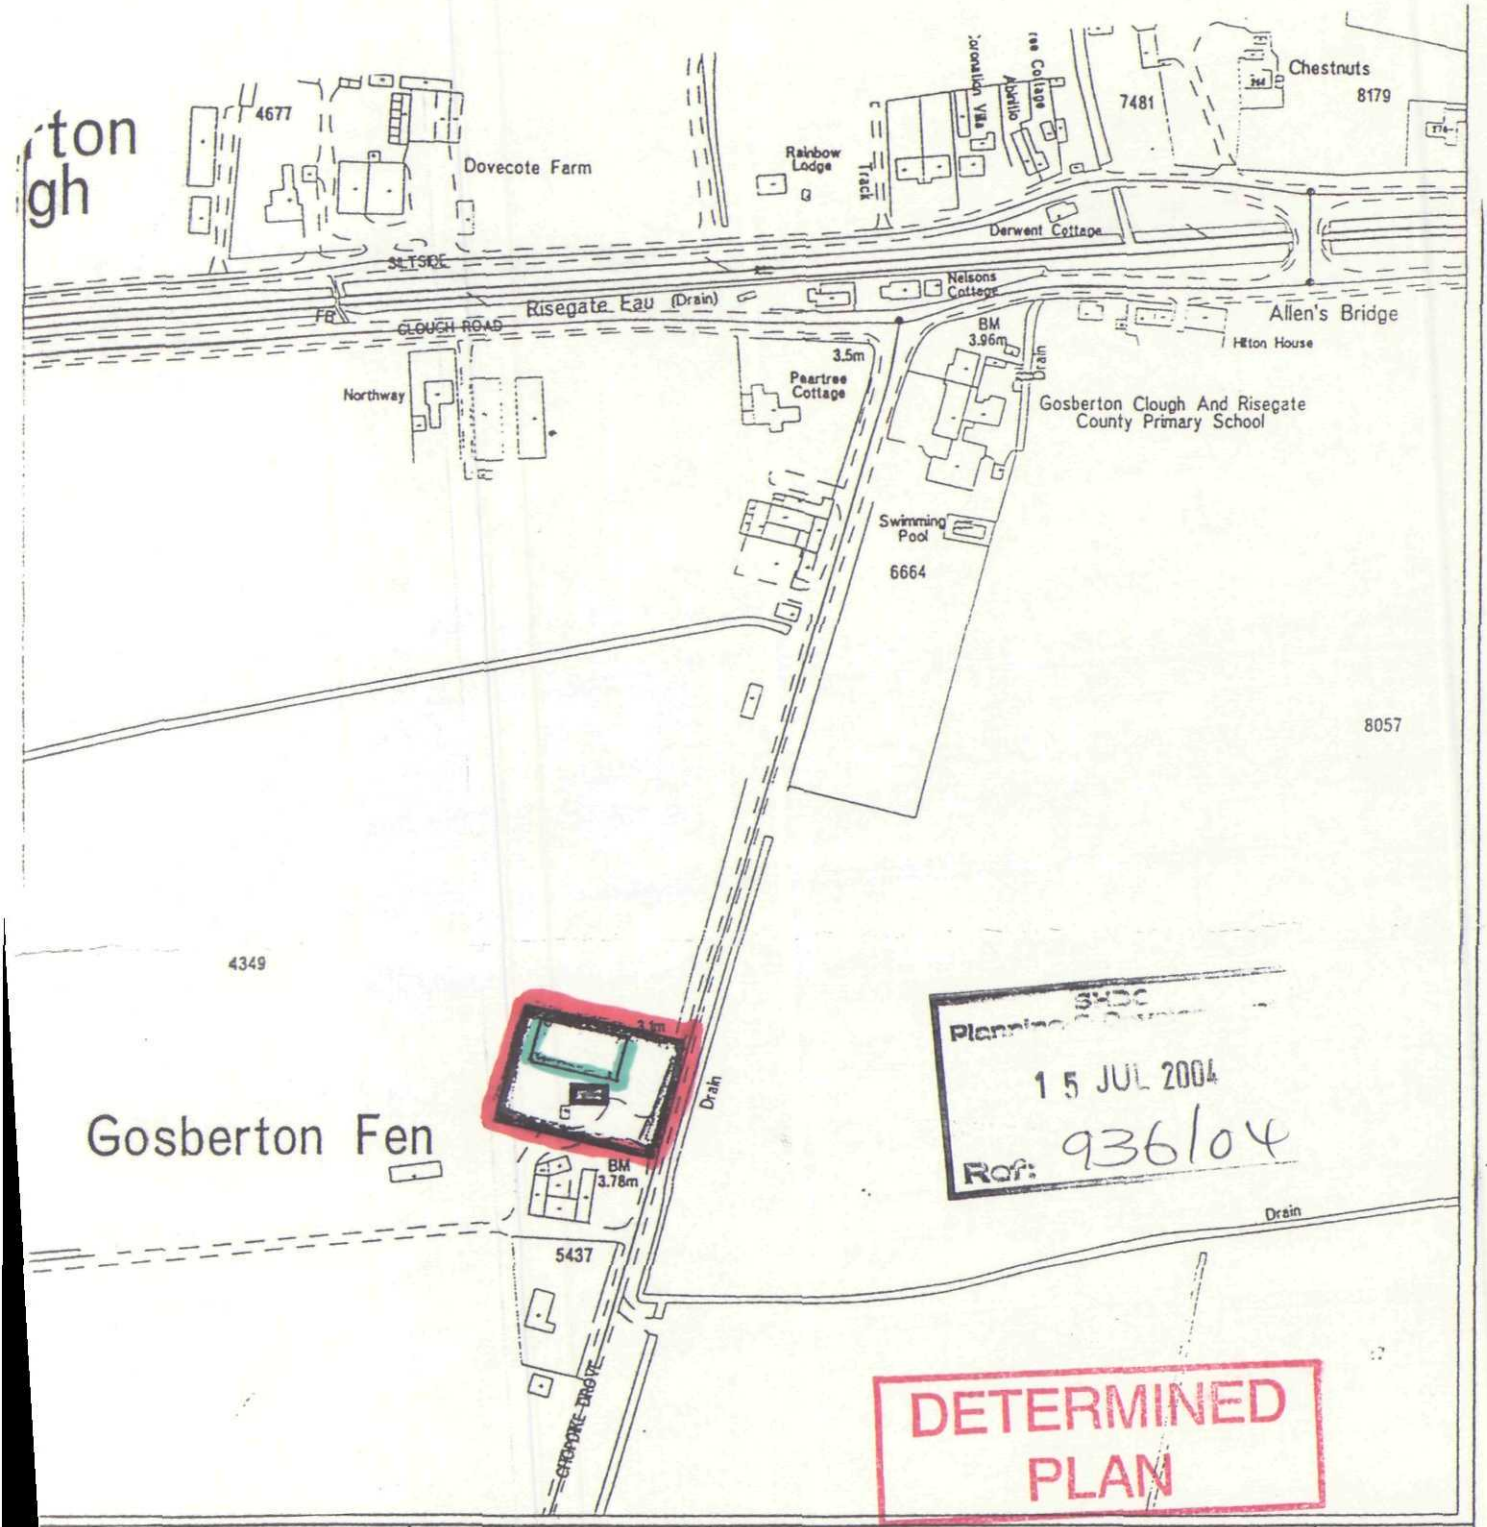

SHDC
Planning & Building
15 JUL 2004
Ref: 936/04

DETERMINED PLAN

SOUTH HOLLAND DISTRICT COUNCIL

Council Offices
Priory Road
Spalding
Lincolnshire
PE11 2XE

Tel 01775 761161

Author: HAPS
Location: South Holland
Scale: 1: 2500
Date: 1997

N

Reproduced from the Ordnance Survey mapping with the permission of the Controller of Her Majesty's Stationery Office (c) Crown Copyright. Unauthorised reproduction infringes Crown copyright and