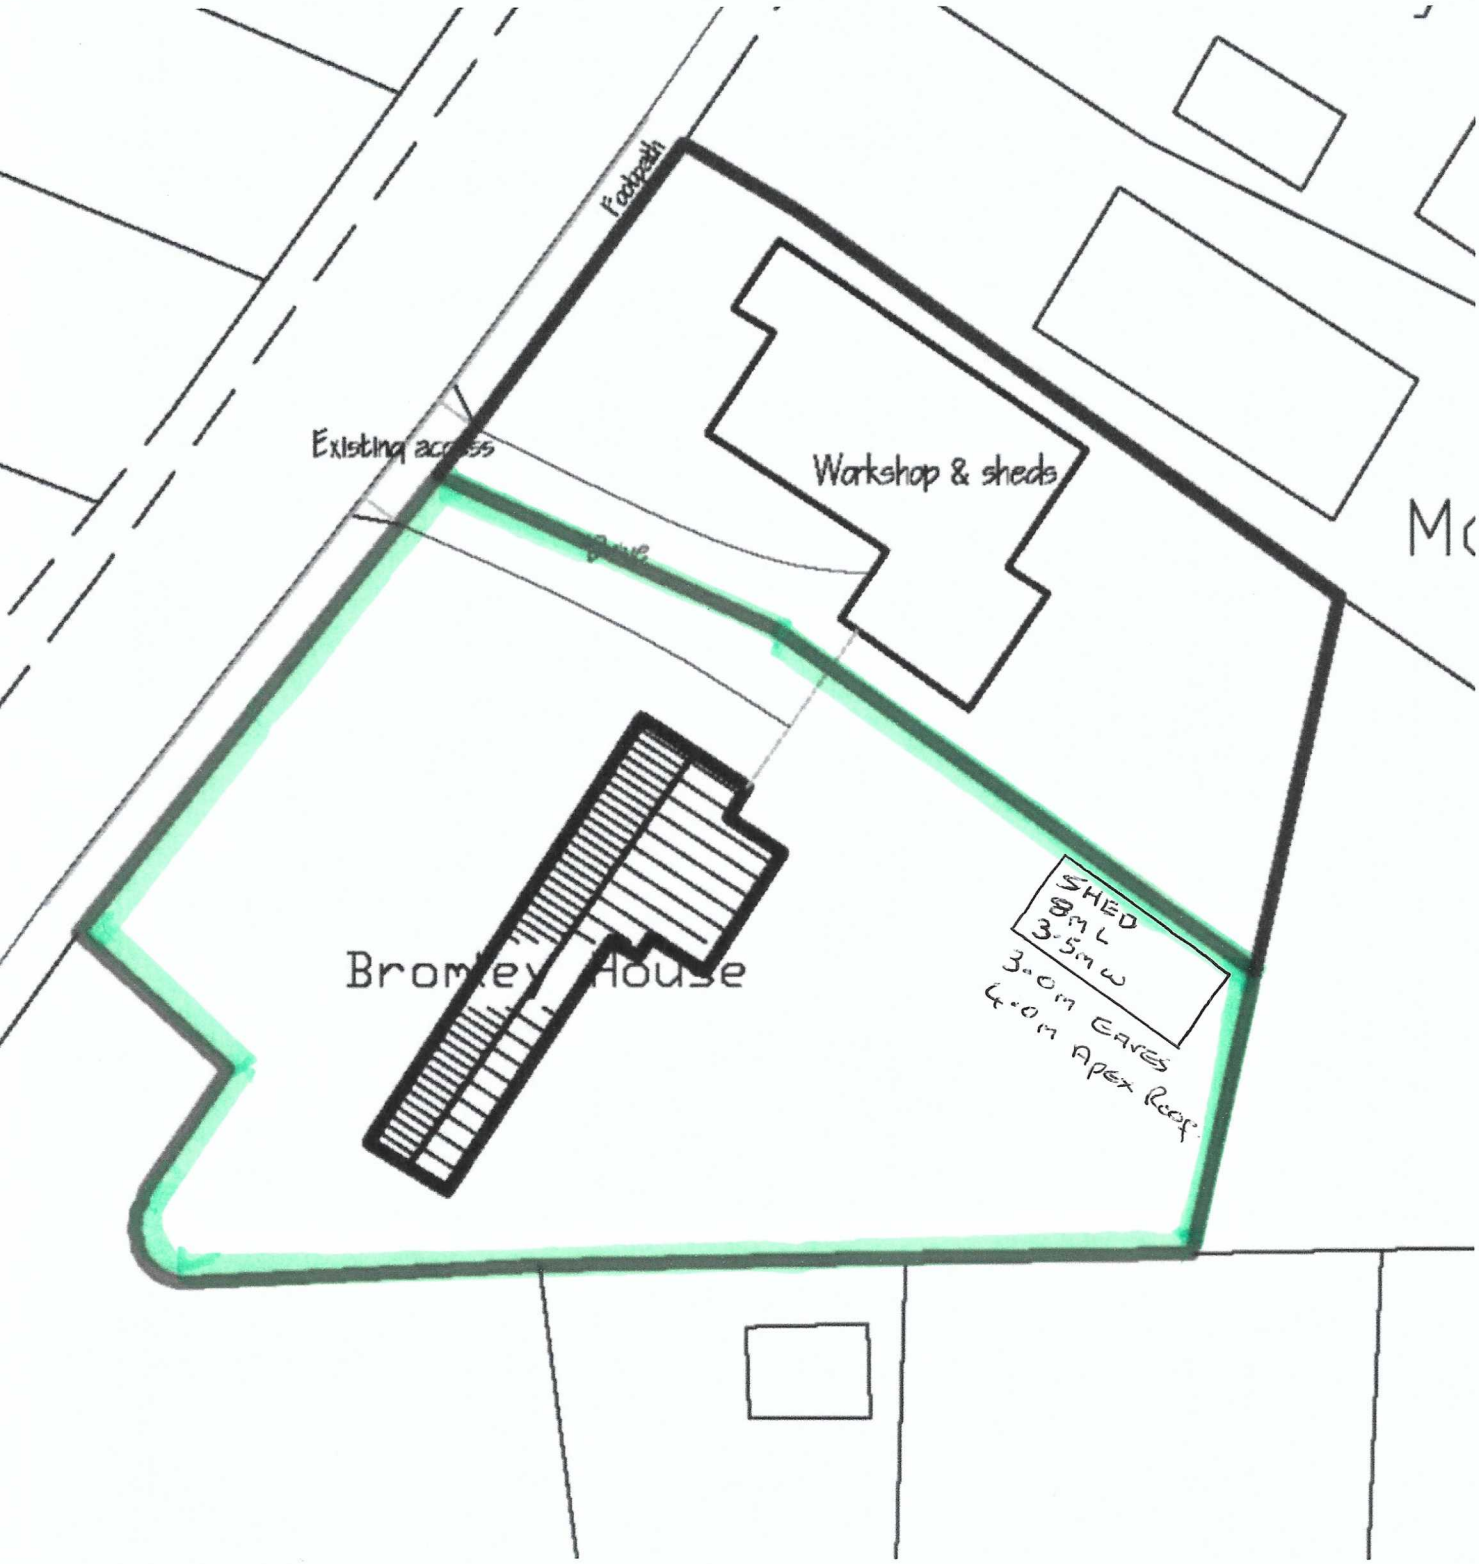

Footpath
Existing access
Workshop & sheds
Bromley House
SHED
8m L
3.5m W
3.0m EAVES
4.0m APEX ROOF