


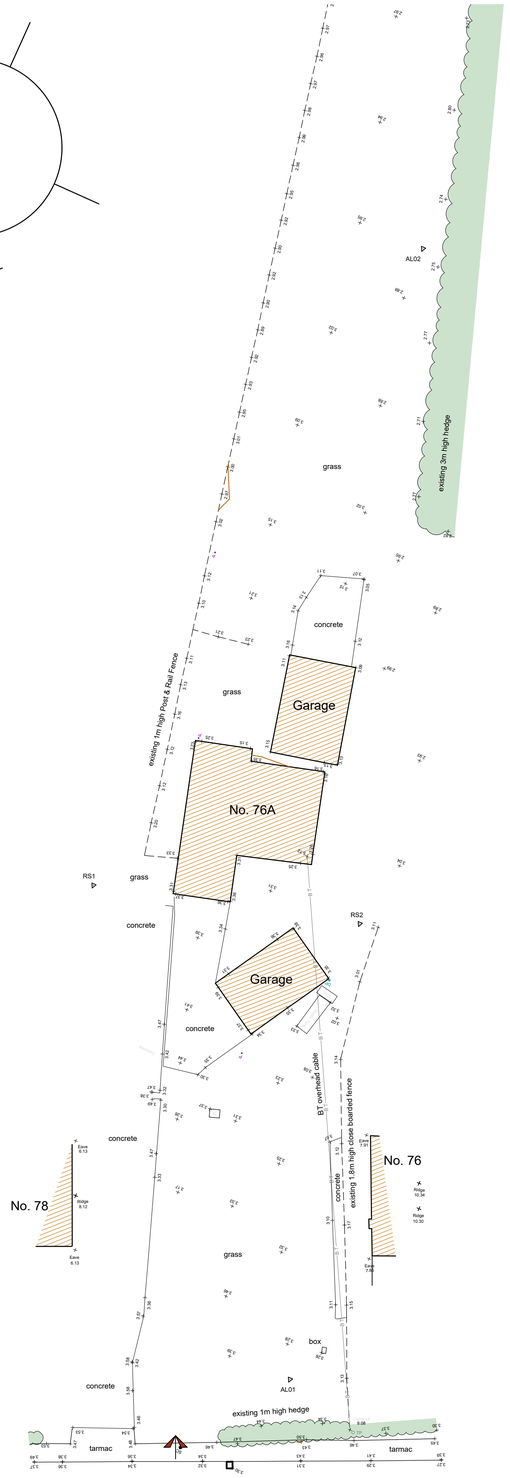

SITE SURVEY

Scale: 1:200

0 2 4 6 8

metres

SITE SURVEY KEY

Indicates site access

Indicates existing surveyed buildings

Indicates trees/hedges on site

Indicates site levels

General Notes

1. All dimensions are shown in 'mm' unless otherwise stated.
2. The contractor, sub-contractors and suppliers must verify all dimensions on site prior to the commencement of any work.
3. This drawing is to be read in conjunction with all relevant engineers and specialist sub-contractors drawings and specifications.
4. Any discreparcies are to be brought to the designers attention.

Status

FOR APPROVAL

SWANN EDWARDS ARCHITECTURE

Swann Edwards Architecture Limited, Swann Edwards Architecture, Black Barn, Fen Road, Guyhirn, Wisbech, Cambs. PE13 4AA
t 01945 450694 e info@swannedwards.co.uk w www.swannedwards.co.uk

Job Title
Proposed New Dwelling
78 Risegate, Gosberton Risegate, Spalding, PE11 4EY
For: Mr Green & Ms Bunting

Drawing Title
Building Regulation Drawing
Site Survey

Date	Drawn by
July 2021	RS
	Checked by MC

Job No.	Sheet Size
SE-1683	A1
Dwg No. 100	Revision BR03

Swann Edwards Architecture Limited ©