


SOUTH HOLLAND DC
HOUSING & PLANNING
23 SEP 1999
Ref: 0949/99

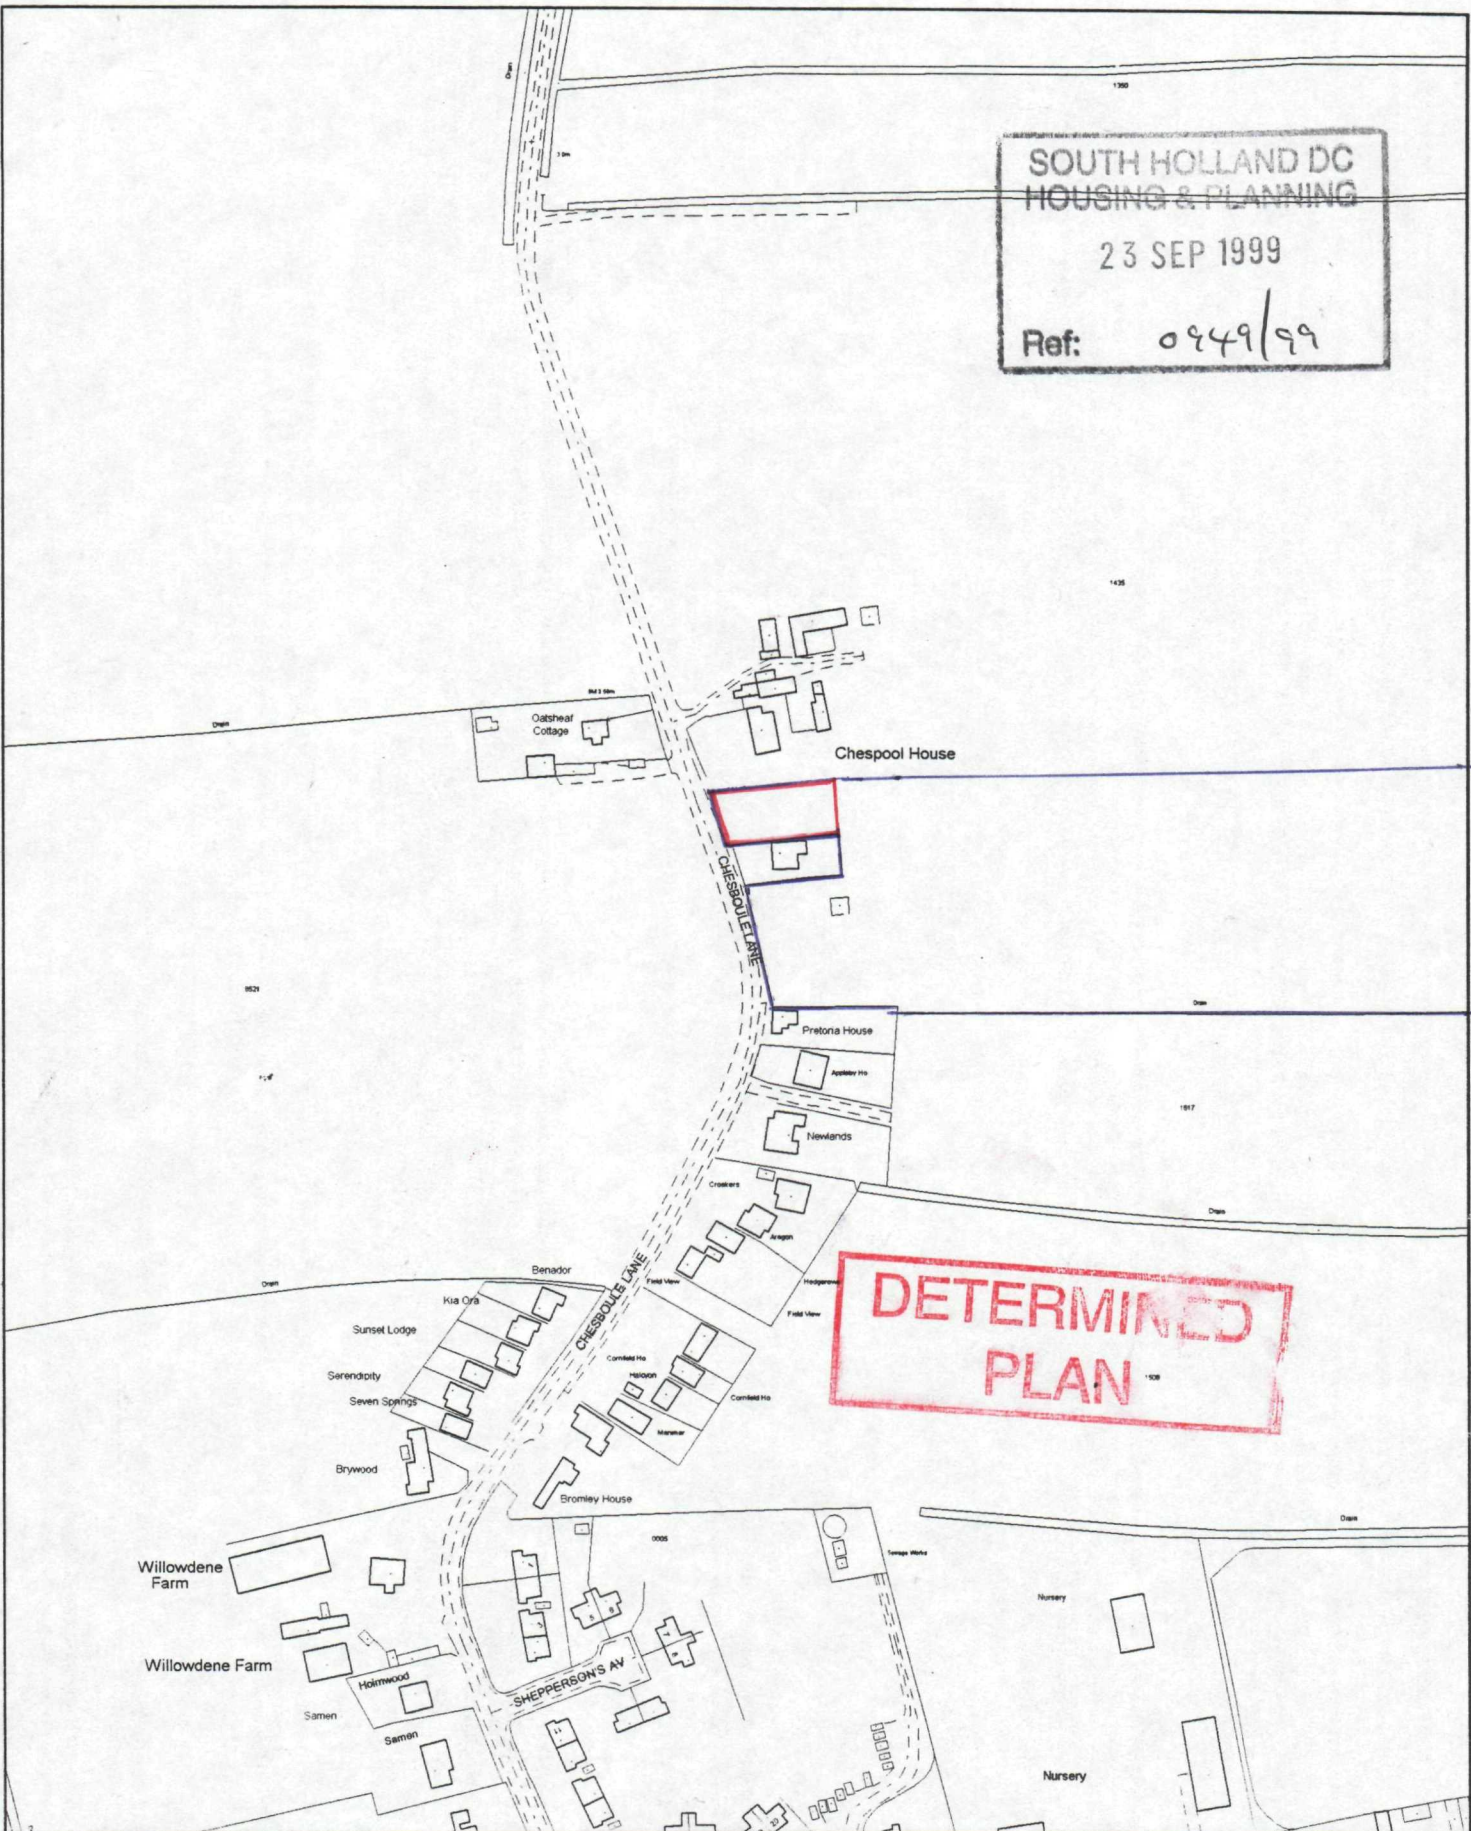

Council Offices, Priory Road, Spalding,
Lincolnshire PE11 2XE

This copy has been produced specifically for the map return scheme purposes only. No further copies may be made.

Scale:
1:2500


This map is reproduced from Ordnance Survey material with permission of Ordnance Survey on behalf of Her Majesty's Stationary Office (c) Crown copyright. Unauthorised reproduction infringes Crown copyright and may lead to prosecution or civil proceedings. South Holland District Council LA079413 1999



SOUTH HOLLAND DC
HOUSING & PLANNING

23 SEP 1999

Ref: 0949/99

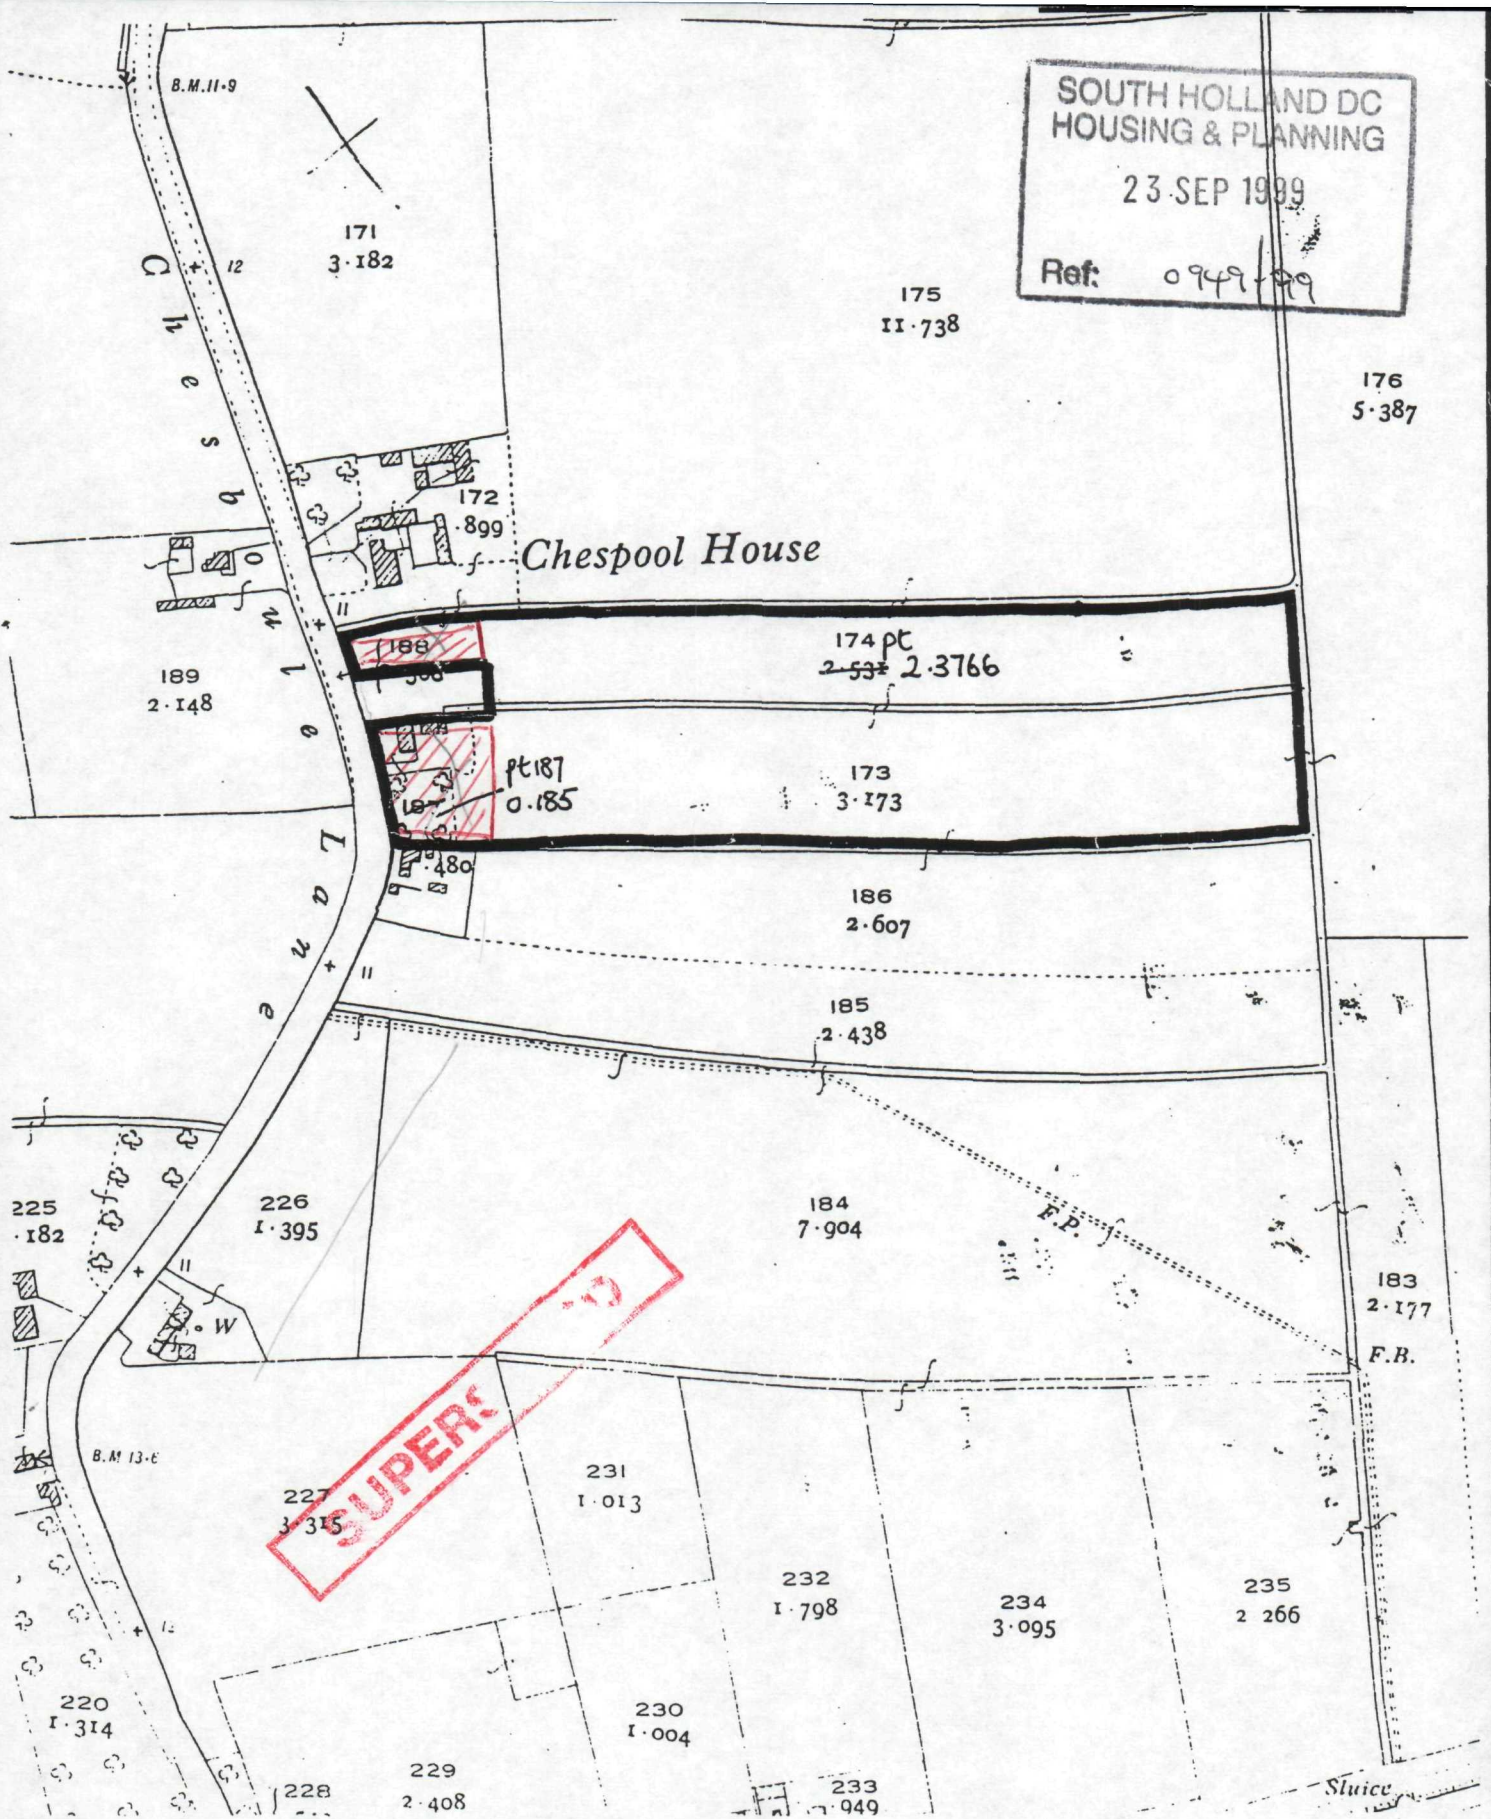

BROWN & CO

This plan is for convenience only and all maps and plans reproduced from Ordnance Survey Maps with the permission of the Controller of Her Majesty's Stationary Office. Crown Copyright Licence No. ES 73274E

TITLE LAND AT CHESBOULE LANE, GOSBERTON RISEGATE

EXTRACT FROM ORDNANCE SURVEY LINCOLNSHIRE SHEET

125/16 1931 EDITION - COUNTY SERIES

DRAWING NUMBER JOB 2855/2.

SCALE 1:2500

DATE FEBRUARY 1999