



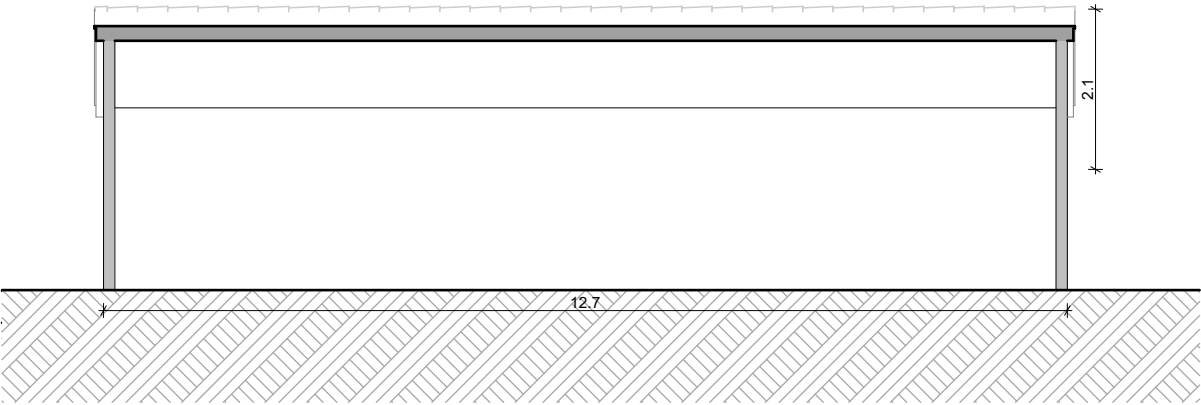

Building Section

PROPOSED SECTIONS

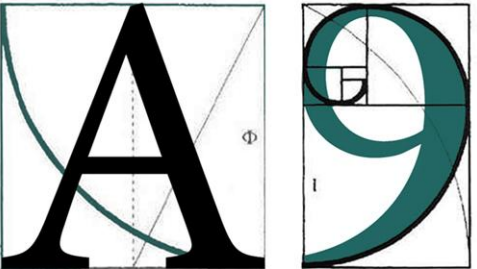

ARCHITECTURE
255 London Road, Hadleigh, Essex , SS7 2BN
Info@A9Architecture.co.uk
Tel: 01702558888

Project: Oak Lodge,
Cheal Road,
Gosberton, Spalding,
PE11 4JQ

Drawing Title: Proposed Sections

Client:

Drawn: IK	Checked: DP	Date: 31/10/2024	Scale: 1:100	Paper Size A3
Job no. 1933		Dwg. no. 04	Revision: A	☒ Preliminary ☐ Design ☐ Tender ☐ Contract ☐ Working