



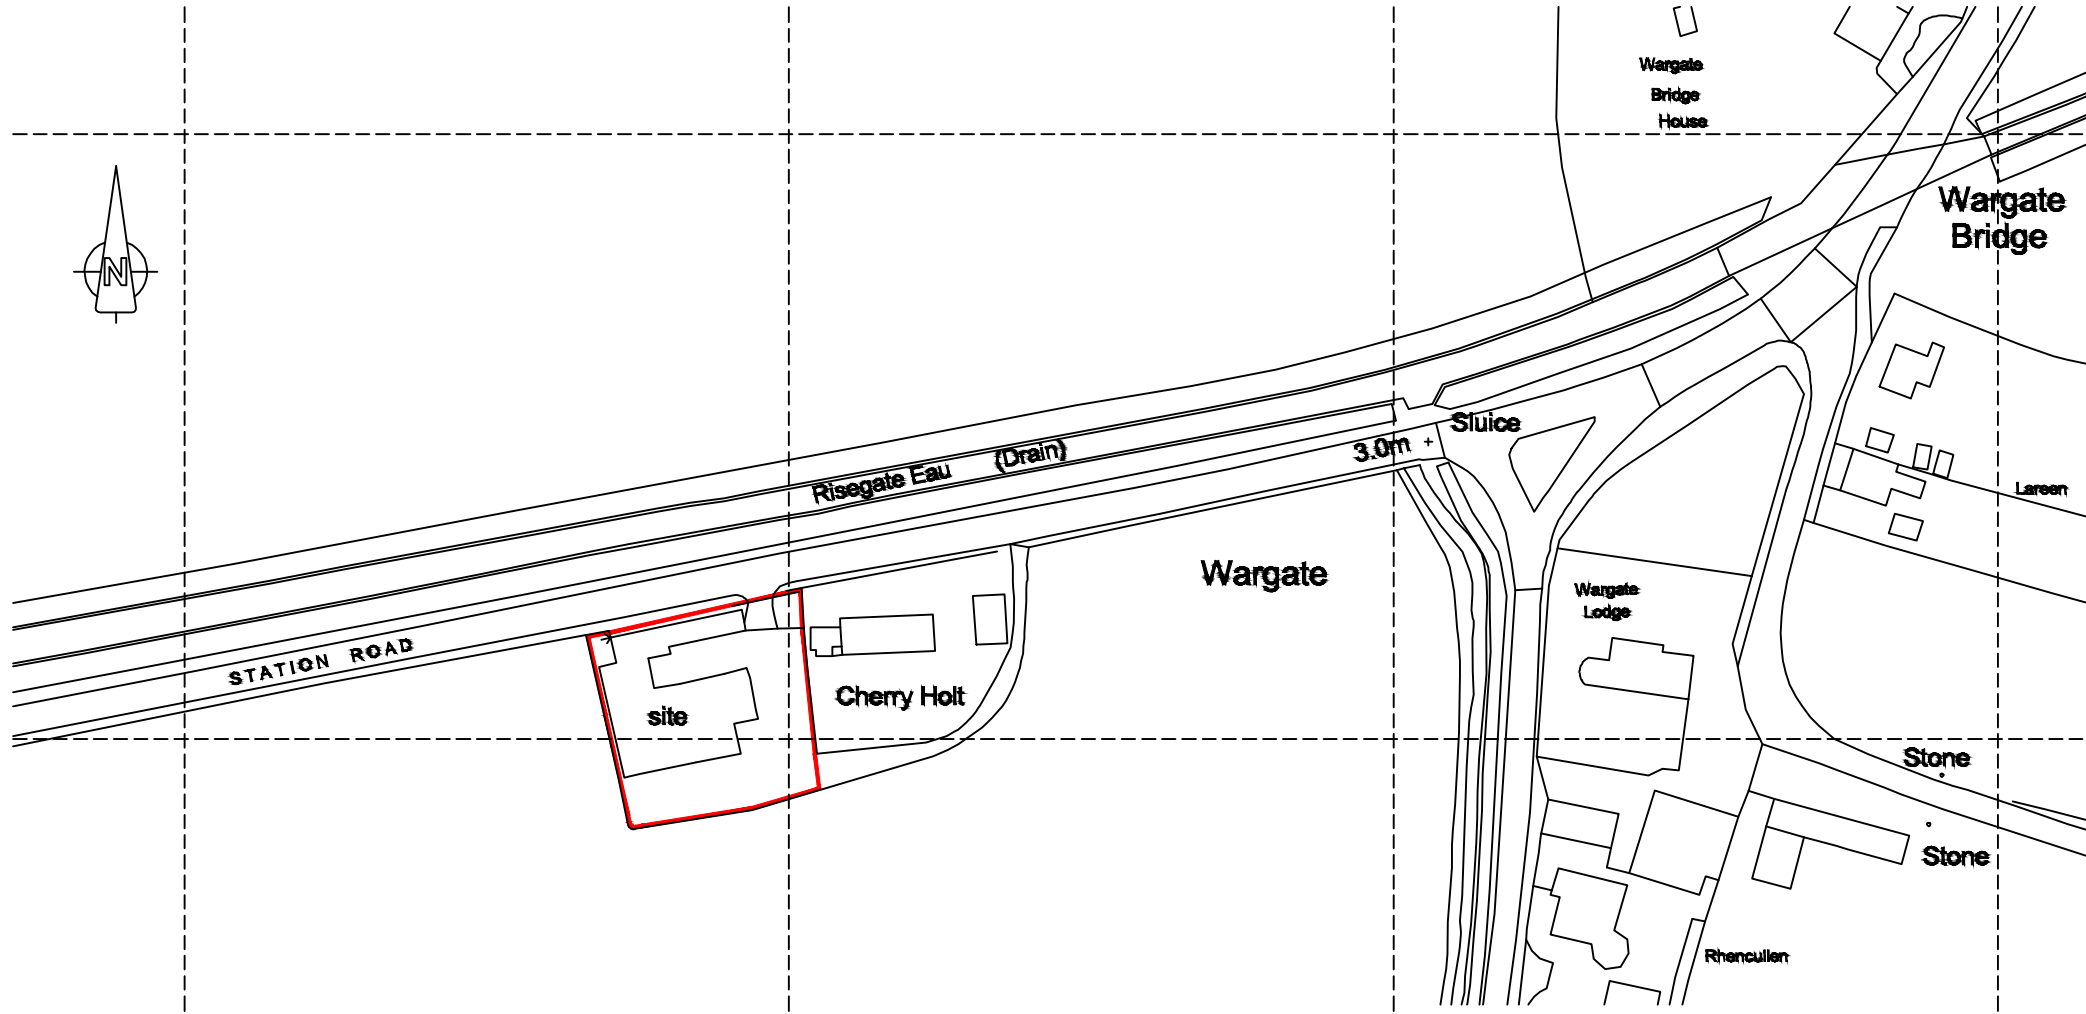


Ordnance Survey (c) Crown Copyright 2015. All rights reserved. Licence number 100022432


LOCATION / BLOCK PLAN 1:1250

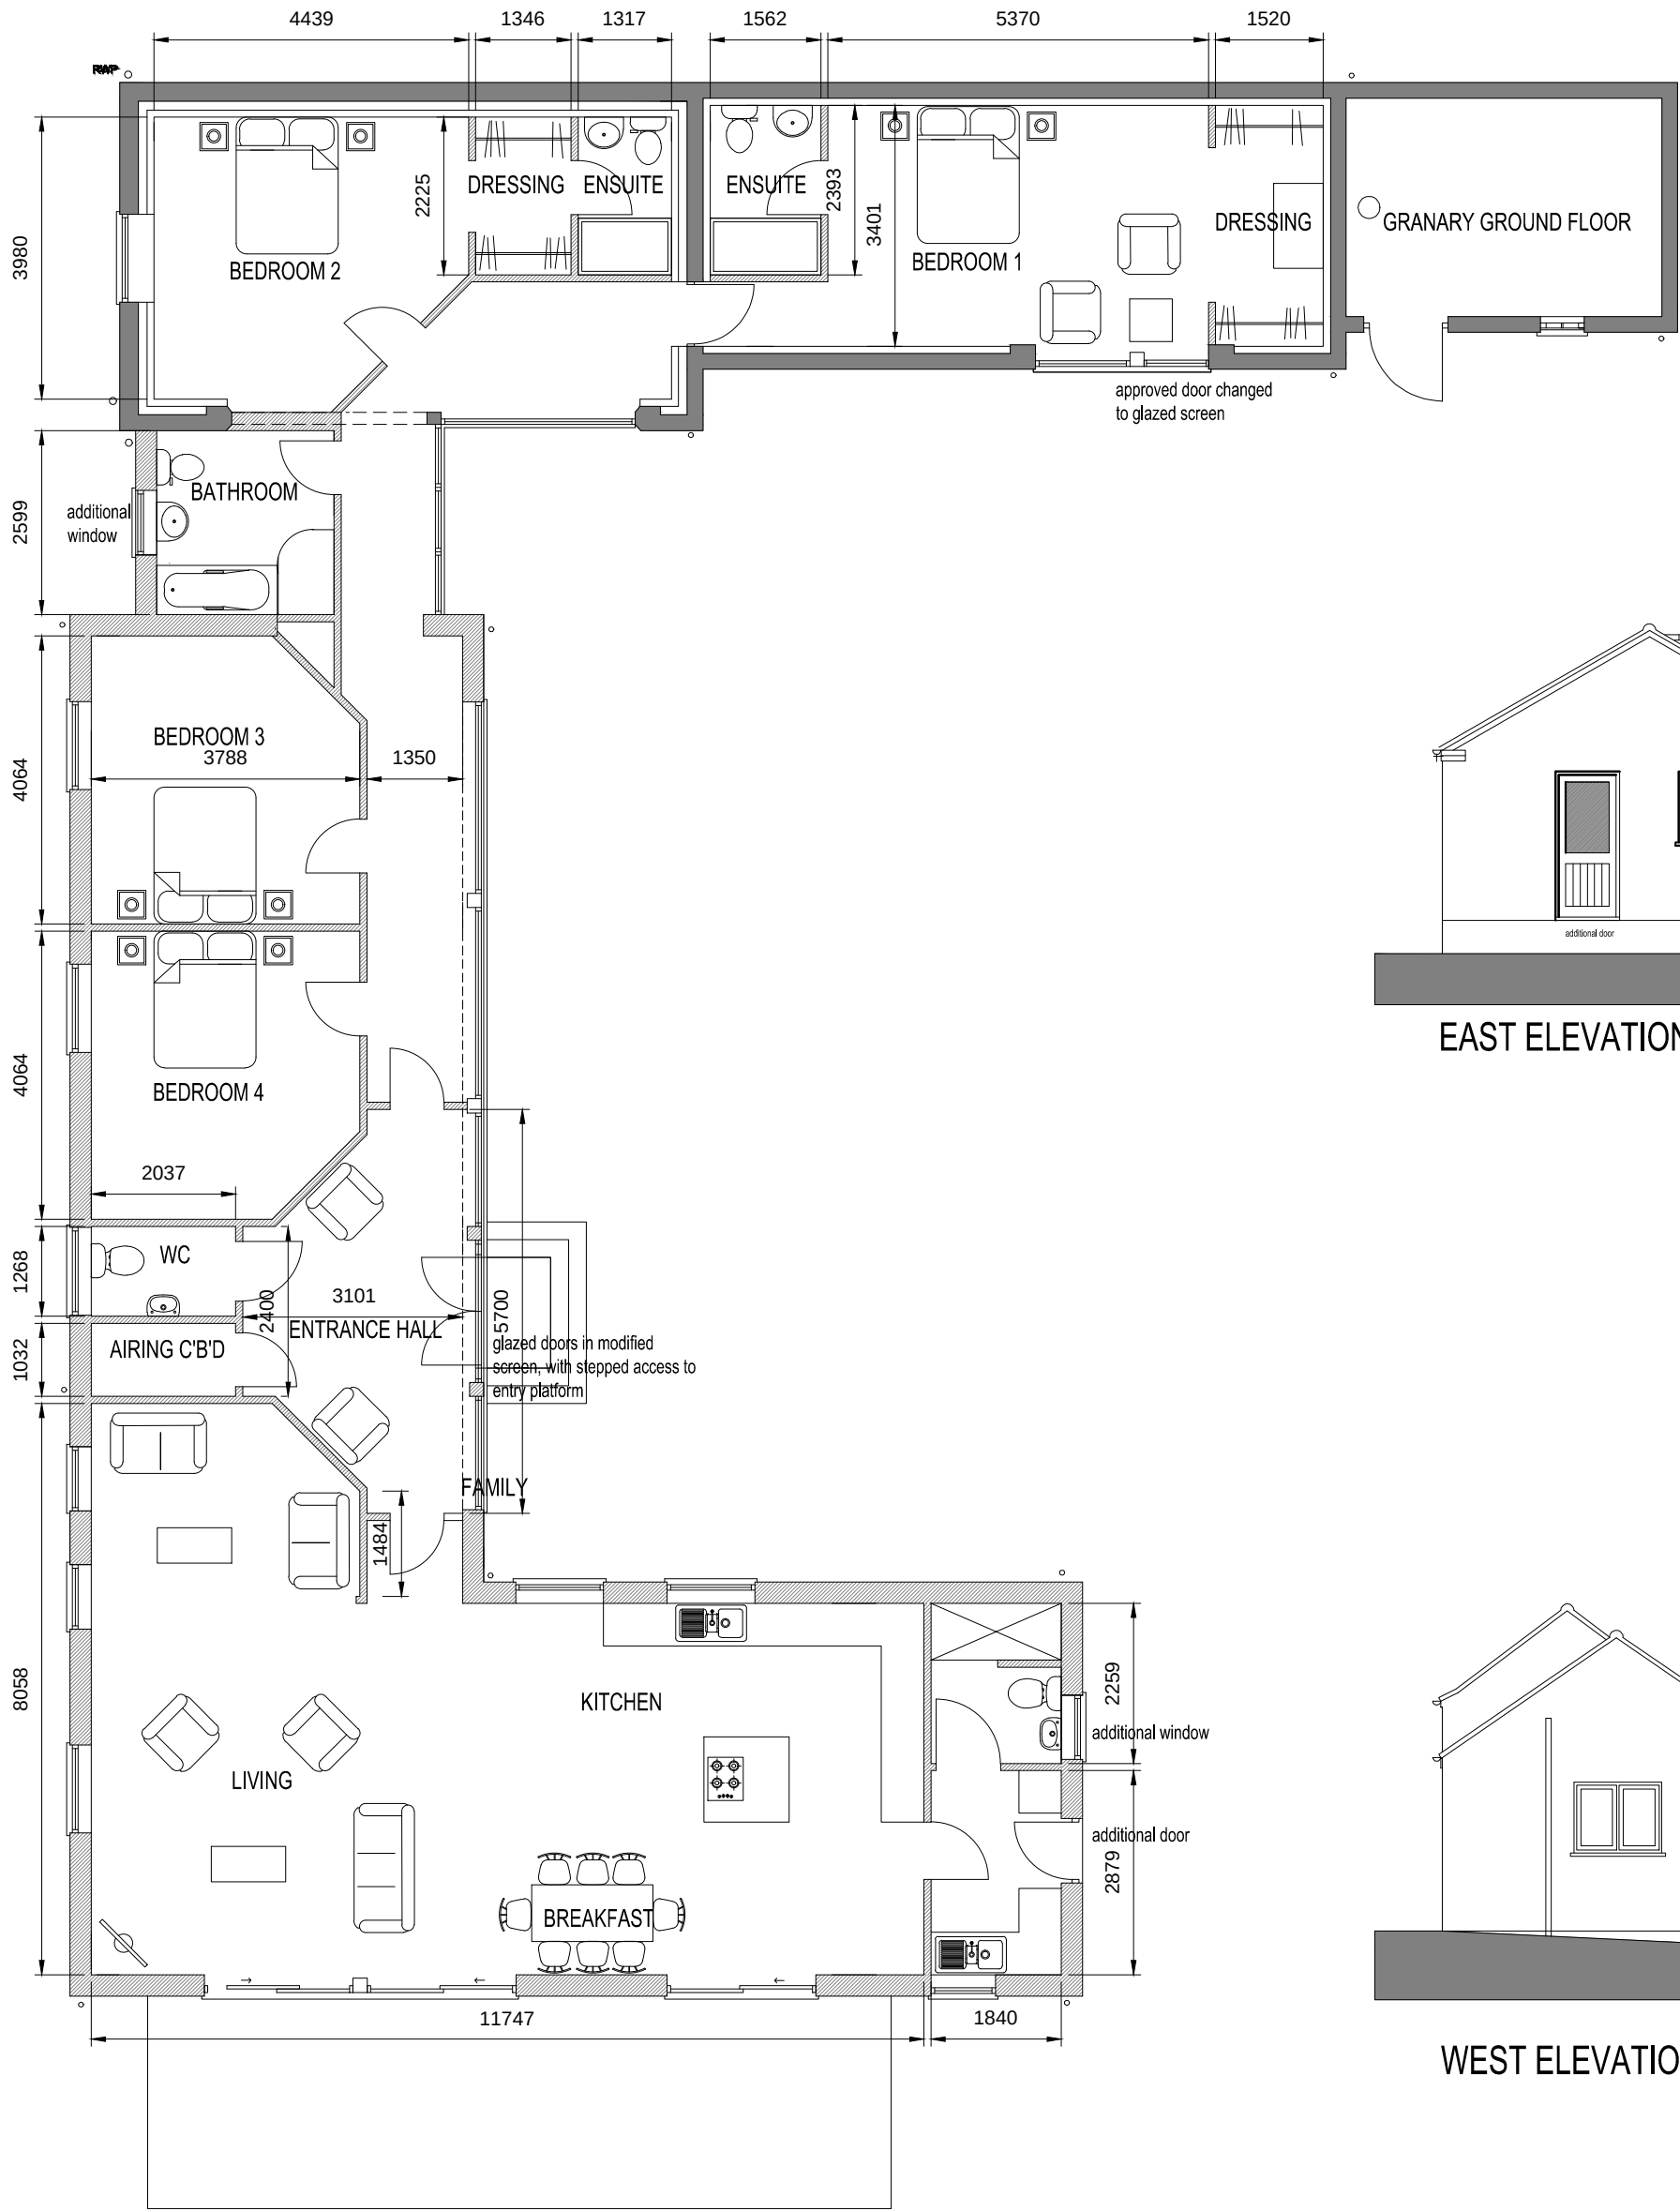


FLOOR PLAN AS PROPOSED

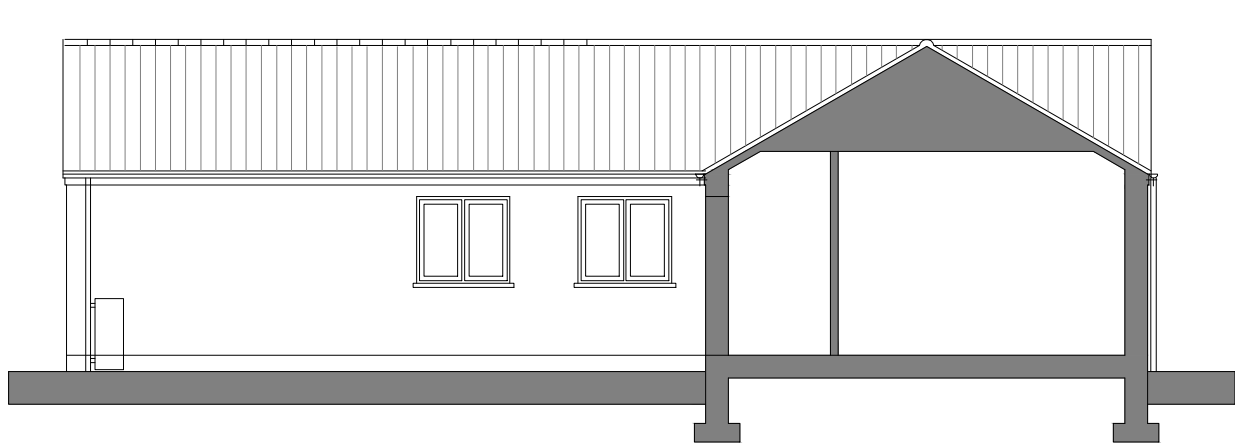

NORTH FACING ELEVATION INSIDE THE SITE

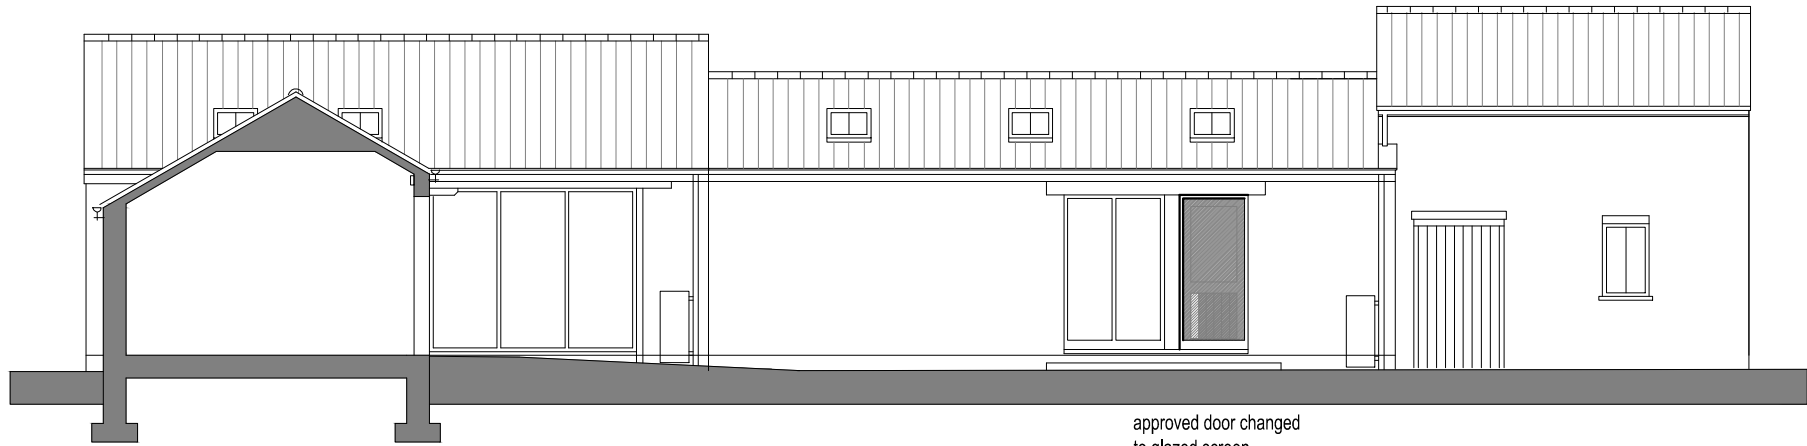


SOUTH FACING ELEVATION INSIDE THE SITE

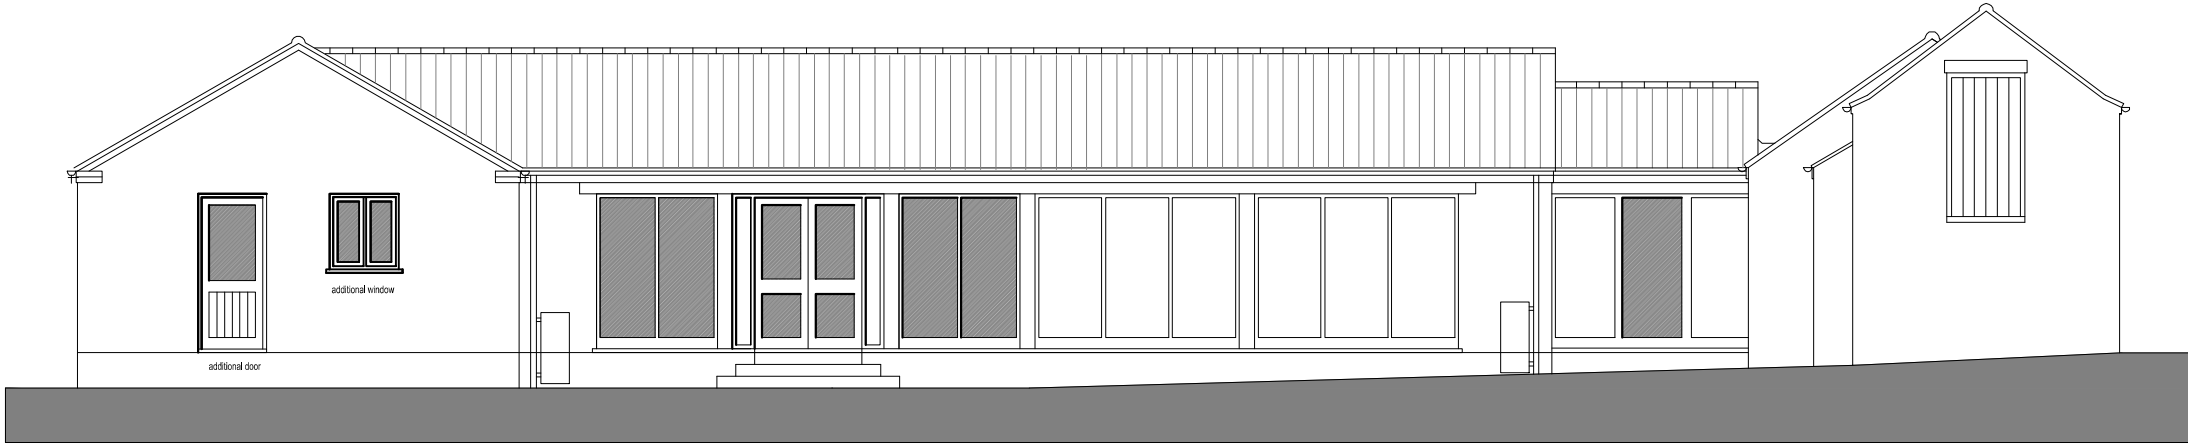


EAST ELEVATION FACING CHERRY HOLT

glazed doors in modified screen, with stepped access to entry platform

approved door changed to glazed screen

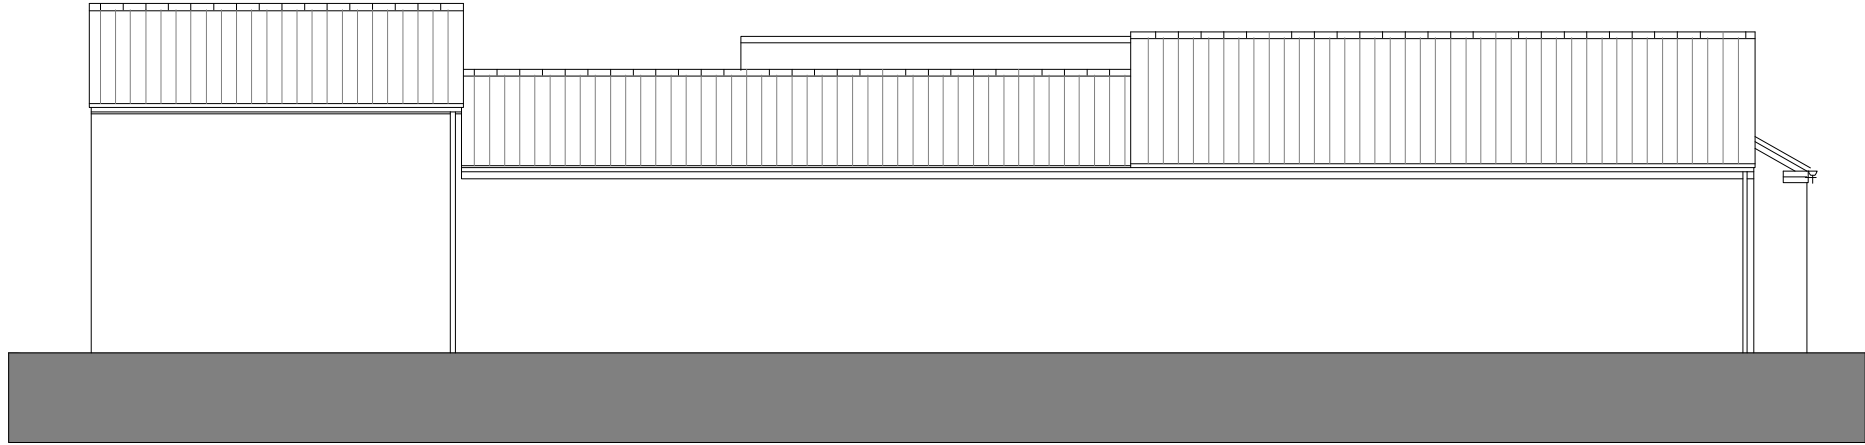

NORTH ELEVATION FACING THE HIGHWAY

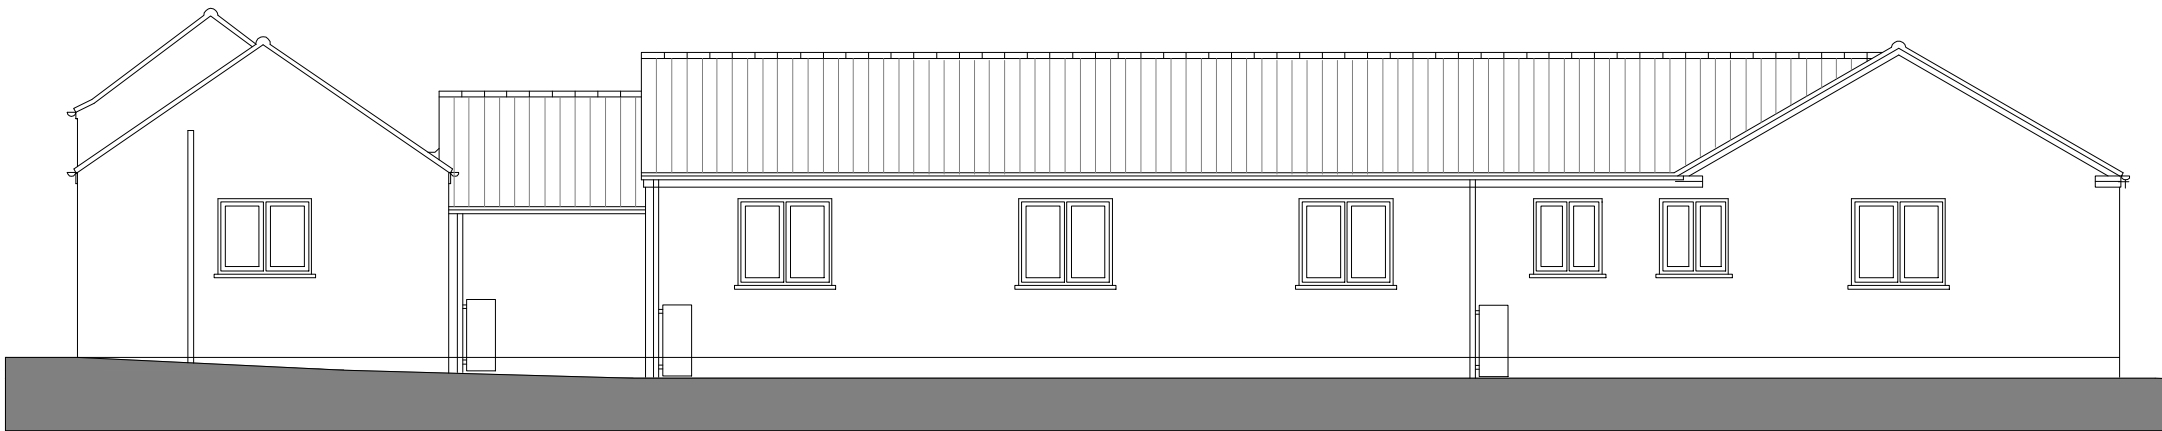

WEST ELEVATION FACING THE FIELDS



SOUTH ELEVATION FACING THE FIELDS

approved door changed to glazed screen