

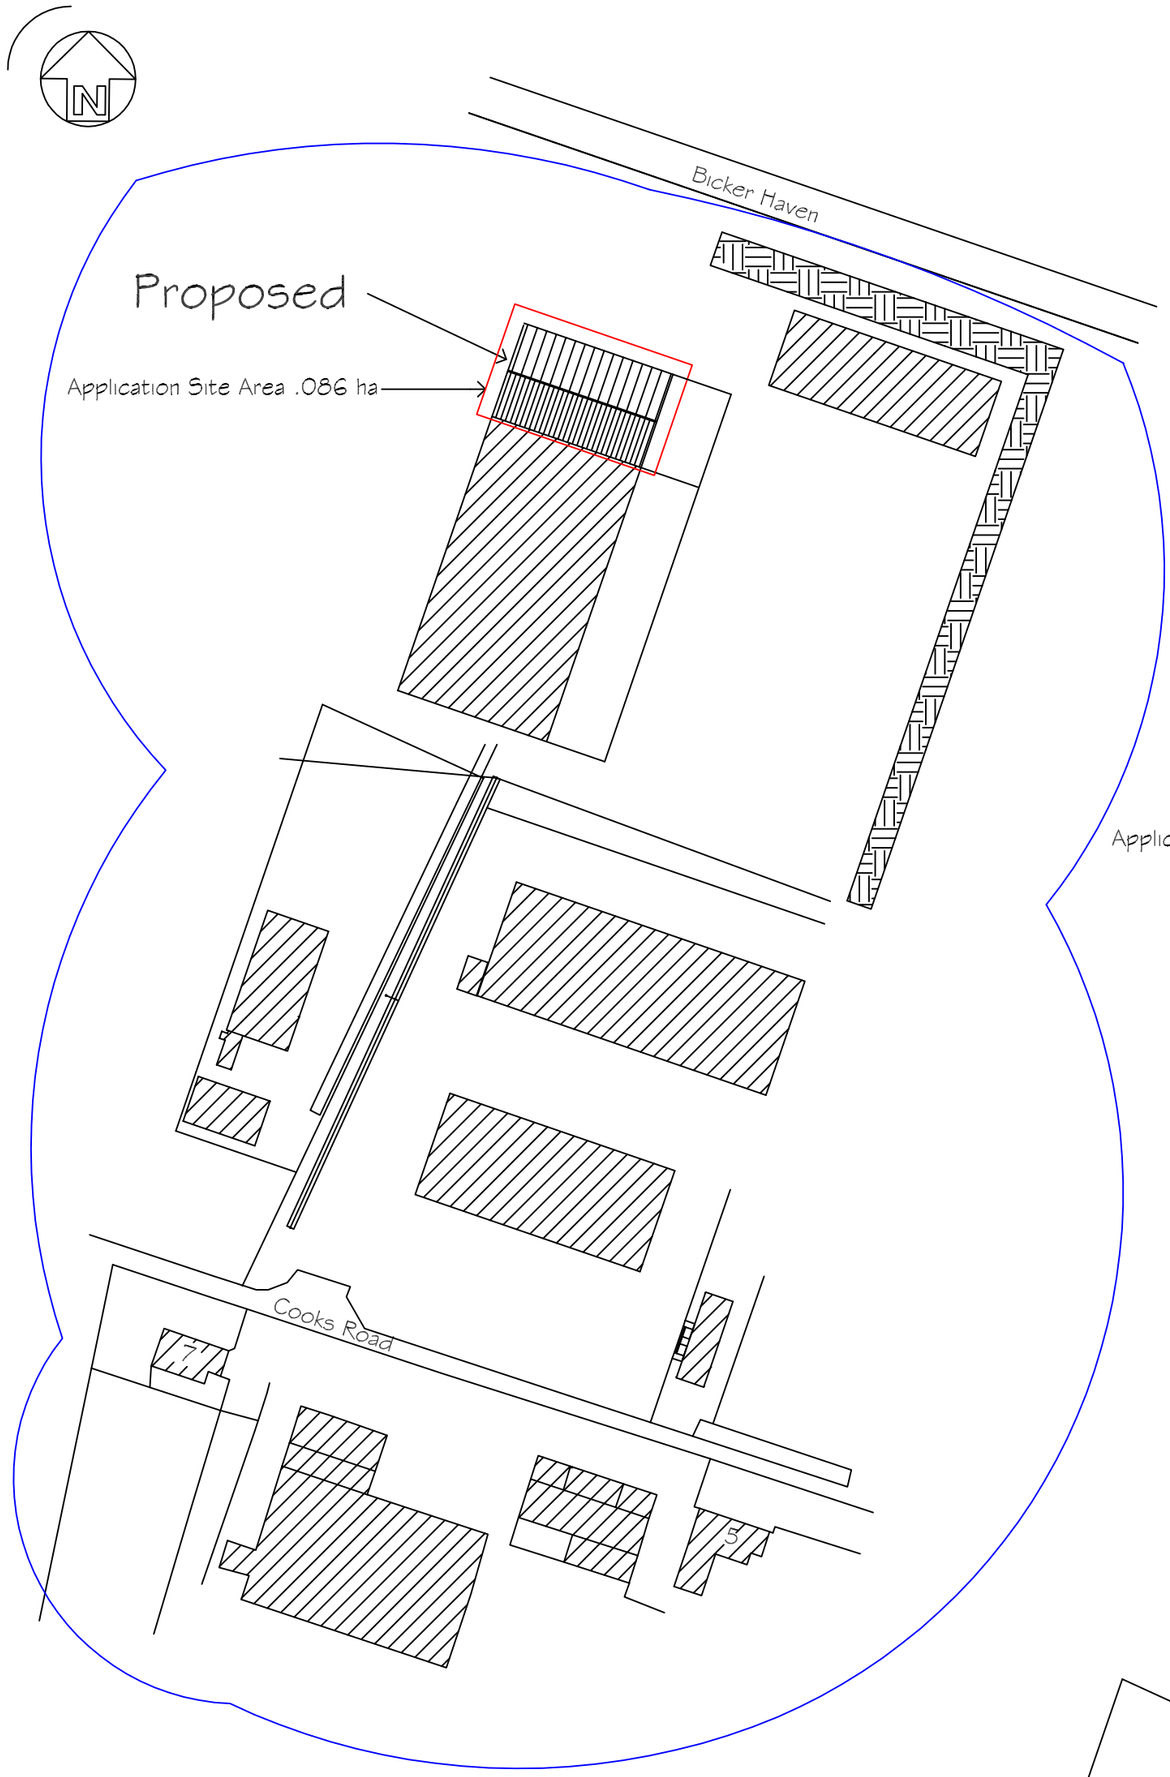



Location Plan

0 10 20 30 40 50m

Scale Bar 1/1250

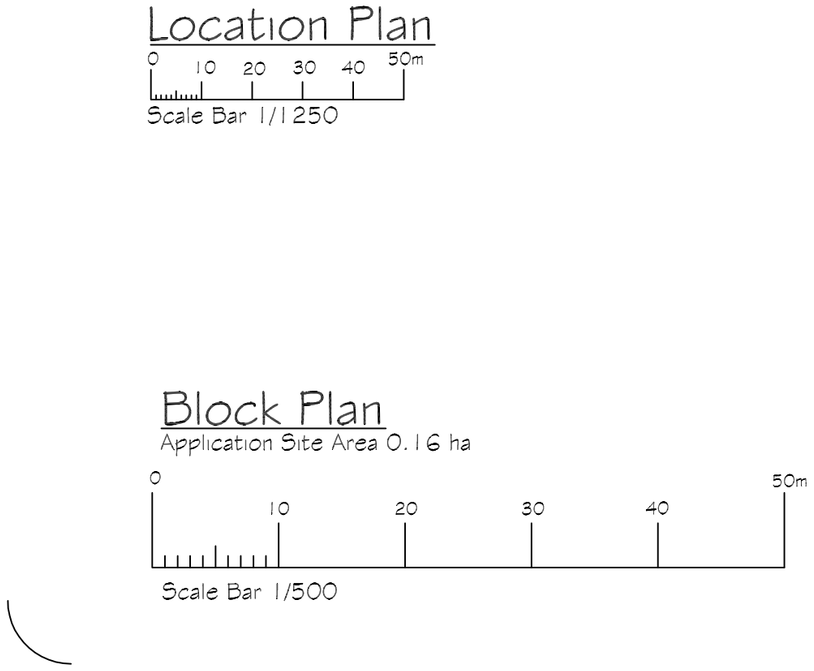

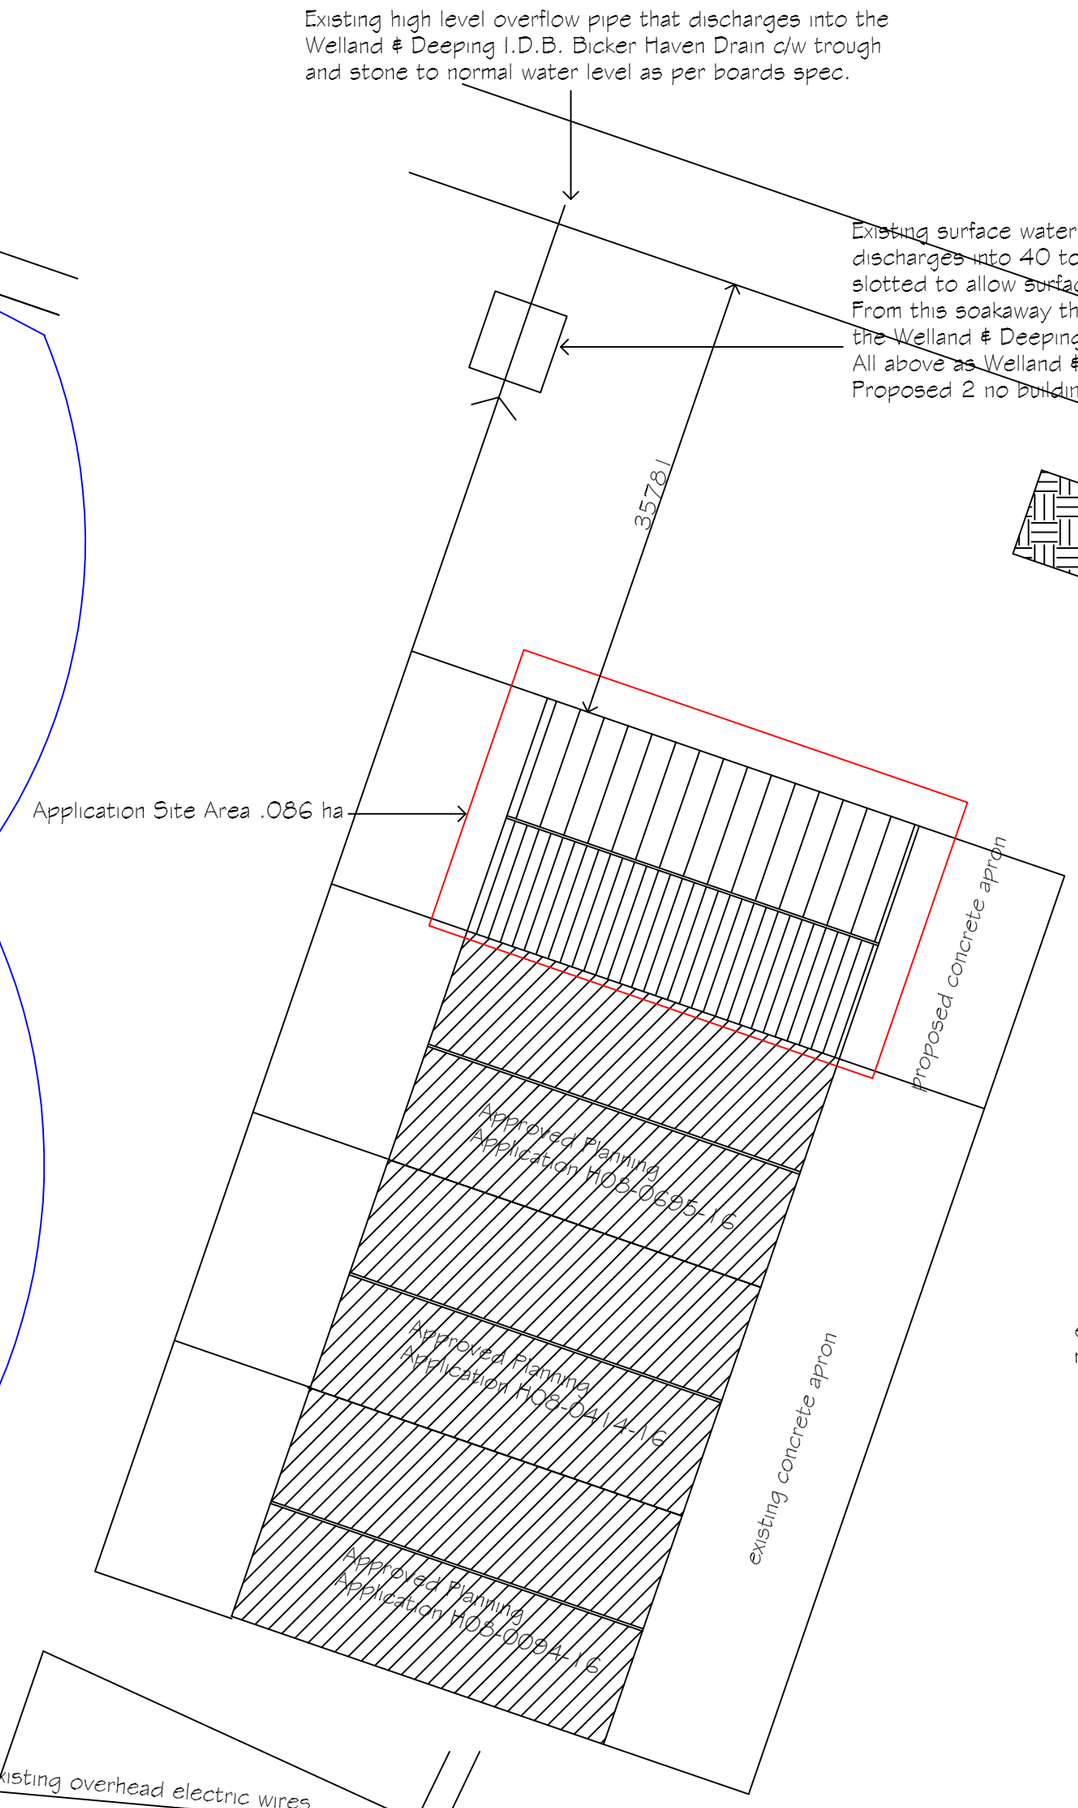

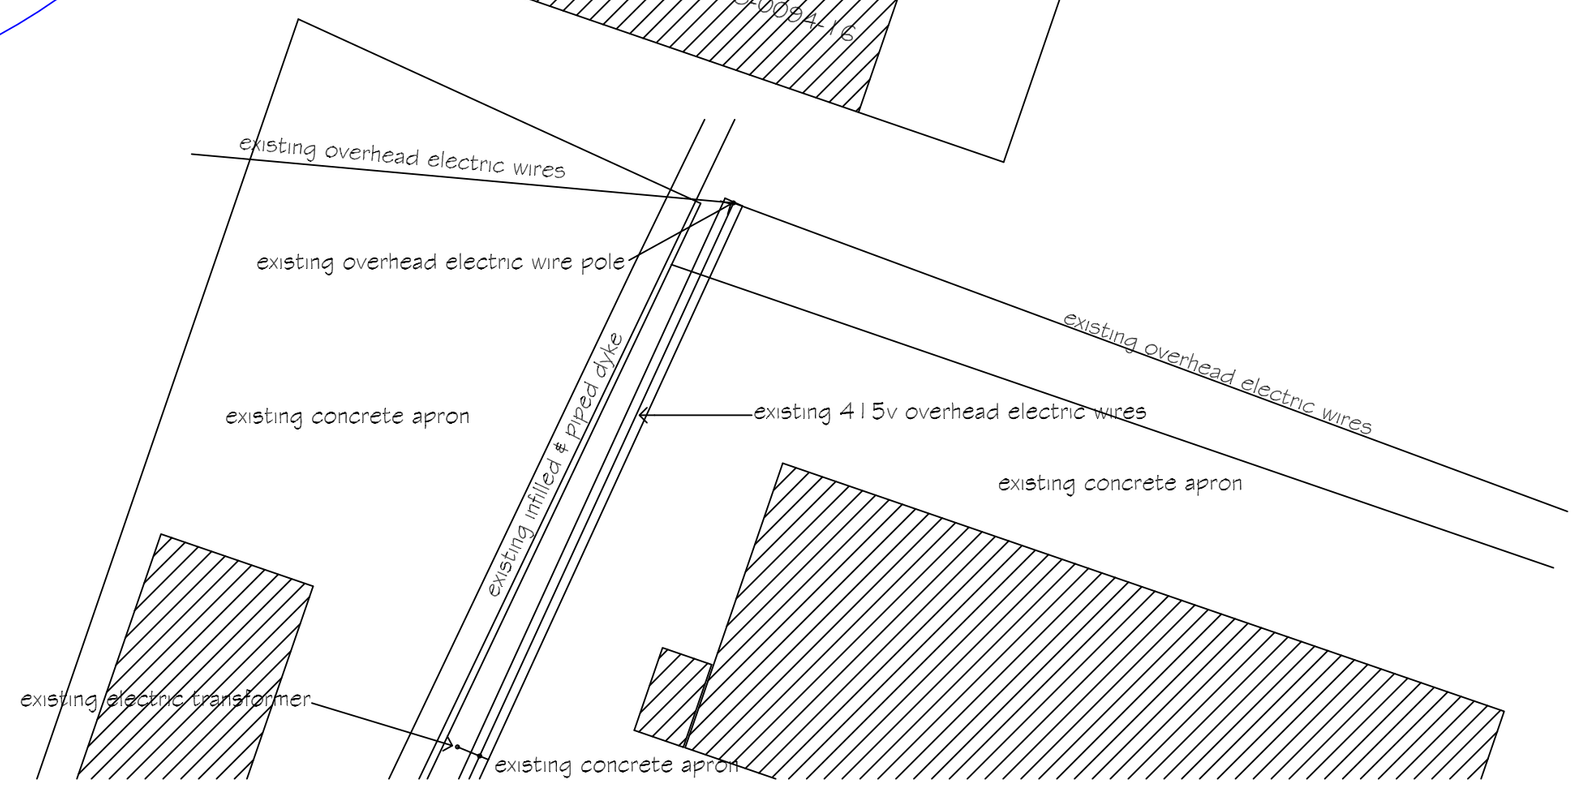

A	Double span reduced to single due to Planning fees	mjw	20/10/20
REVISIONS		BY	DATE

DRAWN	MJW	DATE	14/10/20
SCALE	As Shown	CHECKED	

CLIENT

P.C.Thorold Ltd.
5 Bank House Farm
Cooks Road
Gosberton
PE11 4PE

PROJECT

Proposed side extension for use as cold storage for agricultural use

DETAILS

Location / Block Plan

Malcolm Watson
architectural - detailing services
Residential - Commercial - Industrial - Agricultural
Planning & Building Regulations Submissions

13 Wimberley Way, Pinchbeck, Spalding, Lincs. PE11 3RY.
Tel / Fax : 01775 767650
email : mjw.13@btinternet.com

partner LABC

DRWG No. 594/LP/BP/2020 A

A2