

Ref: 0962/00

EXISTING

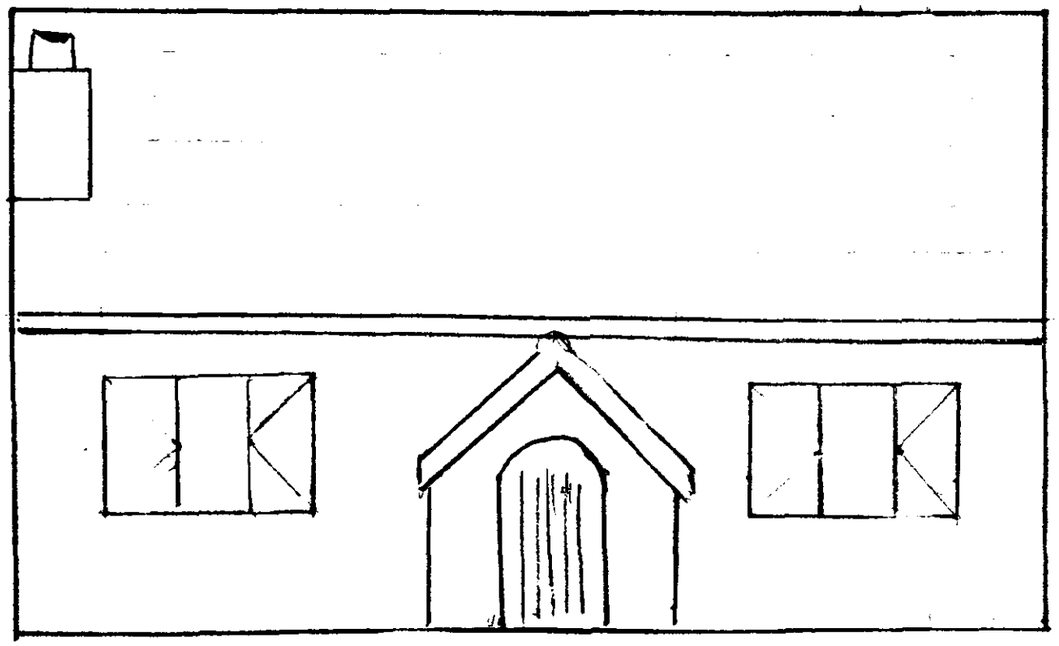

FRONT ELEVATION

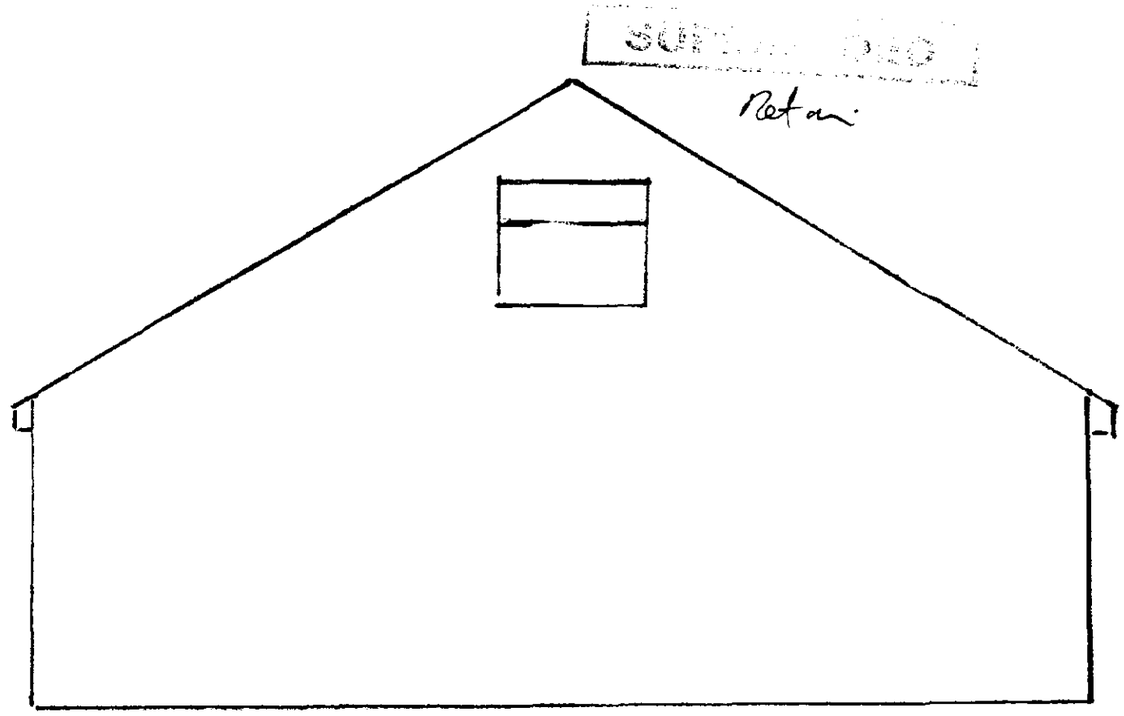

WEST ELEVATION


36 CHURCH ST GOSBERTON

SCALE 1 × 50


SOUTH
HOUSIN
02 Aug 2000
Ref: 0962/00

PROPOSED. Retain

SUPERSEDED

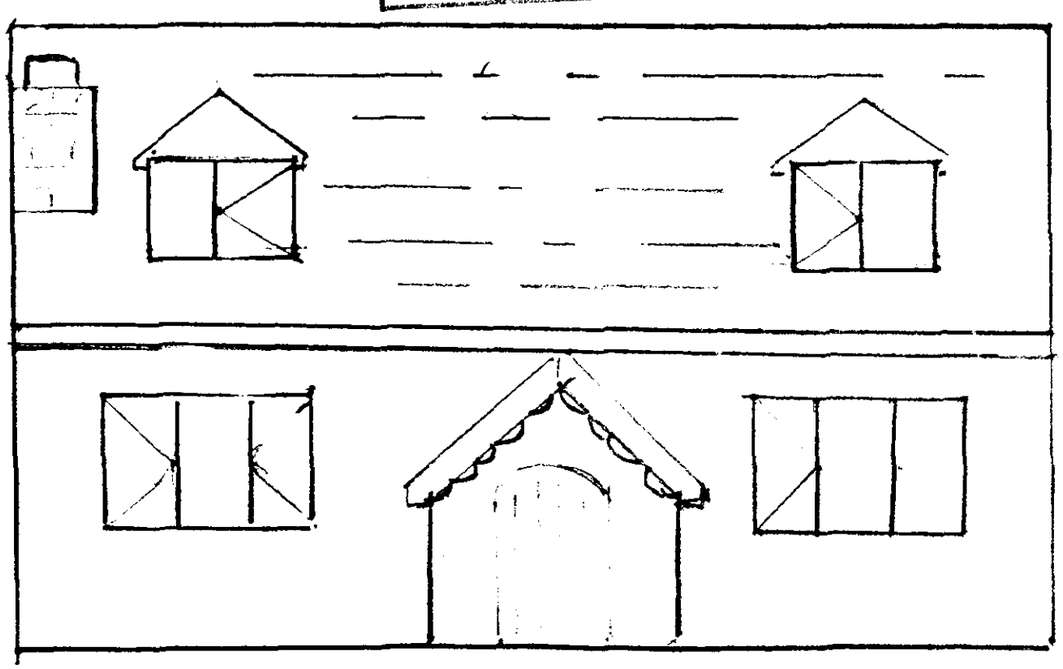

PROPOCED FRONT ELEVATION

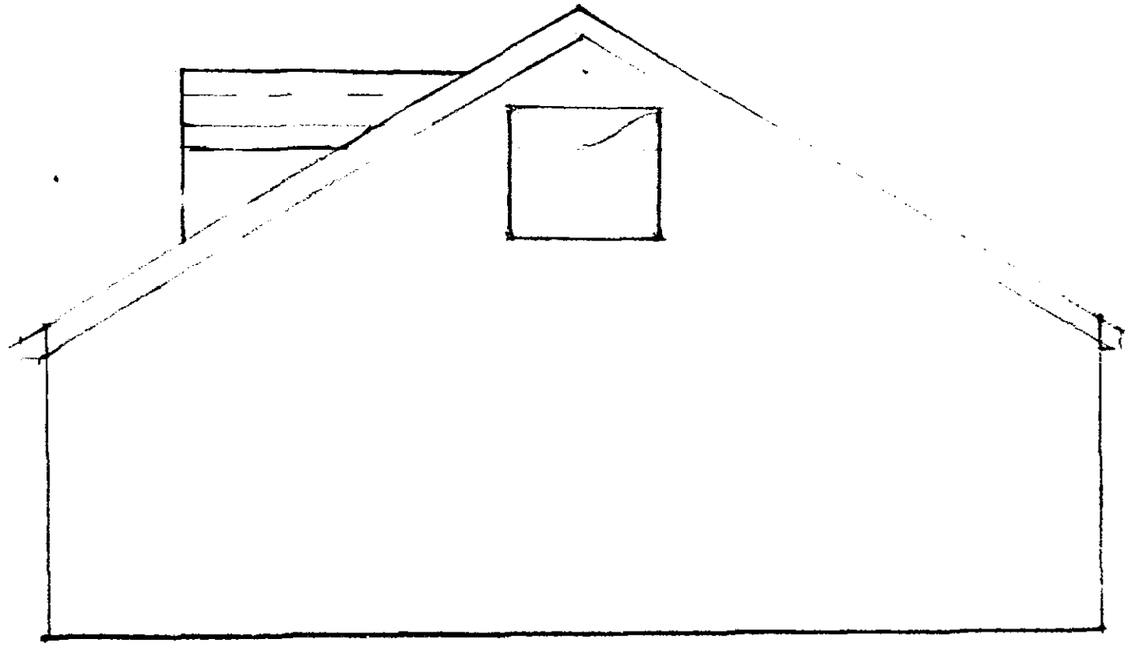


P ROPOCED WEST ELEVATION

30 CHURCH ST GOSBERTON

SCALE 1 - 50

This drawing is copyright and may not be altered, traced, copied, photographed or used for any purpose other than that for which it is issued without consent of Mark Dennis Architectural Services.

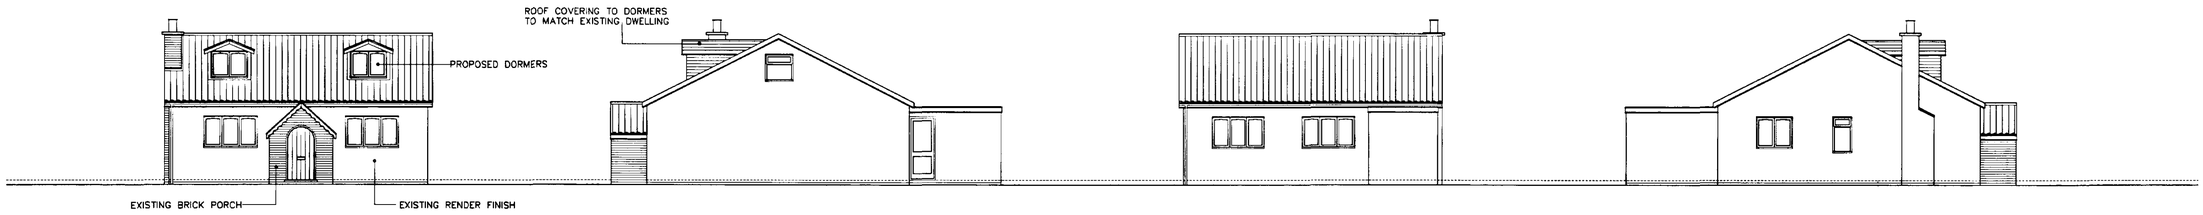


FRONT ELEVATION


SIDE ELEVATION

REAR ELEVATION

SIDE ELEVATION

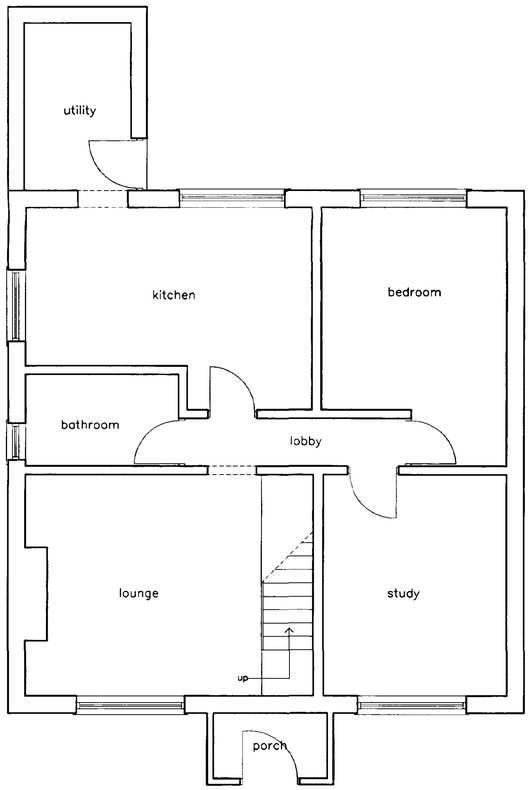

GROUND FLOOR PLAN

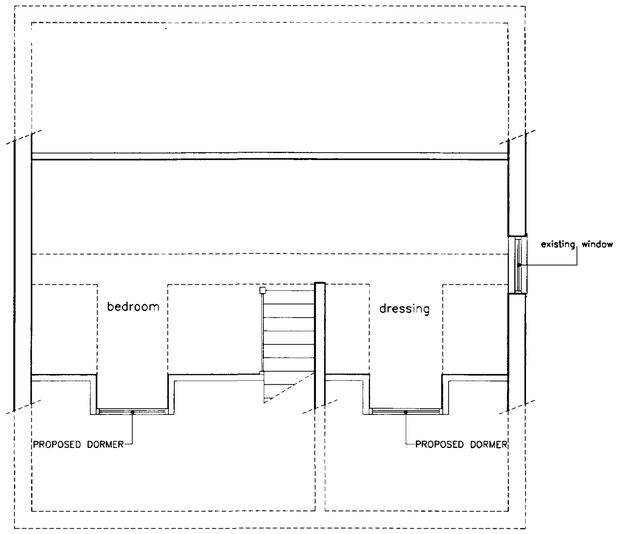

FIRST FLOOR PLAN

AMENDED PLAN
Ref.

SURFLEET HOUSE BUILDINGS
16 OCT 2000
Ref: 0962/00

MARK DENNIS
architectural services

90 STATION ROAD – SURFLEET – SPALDING
LINCOLNSHIRE – PE11 4DB
TEL: 01775 680183 FAX: 01775 680183

PROJECT TITLE

PROPOSED ALTERATIONS TO
EXISTING DWELLING AT
30 CHURCH STREET, GOSBERTON,
SPALDING, LINCS.

FOR: Mr T WILSON

AMENDED PLAN

FLOOR PLANS & ELEVATIONS

REV	DESCRIPTION	DATE	BY
A	DORMER HEIGHT REDUCED (as requested by SHDC)	16/10/00	MD

SCALE 1:100, 1:50

DRAWN MD

DATE OCT 2000

DRAWING No. 00.038/01 rev A