


PROPOSED ELEVATIONS

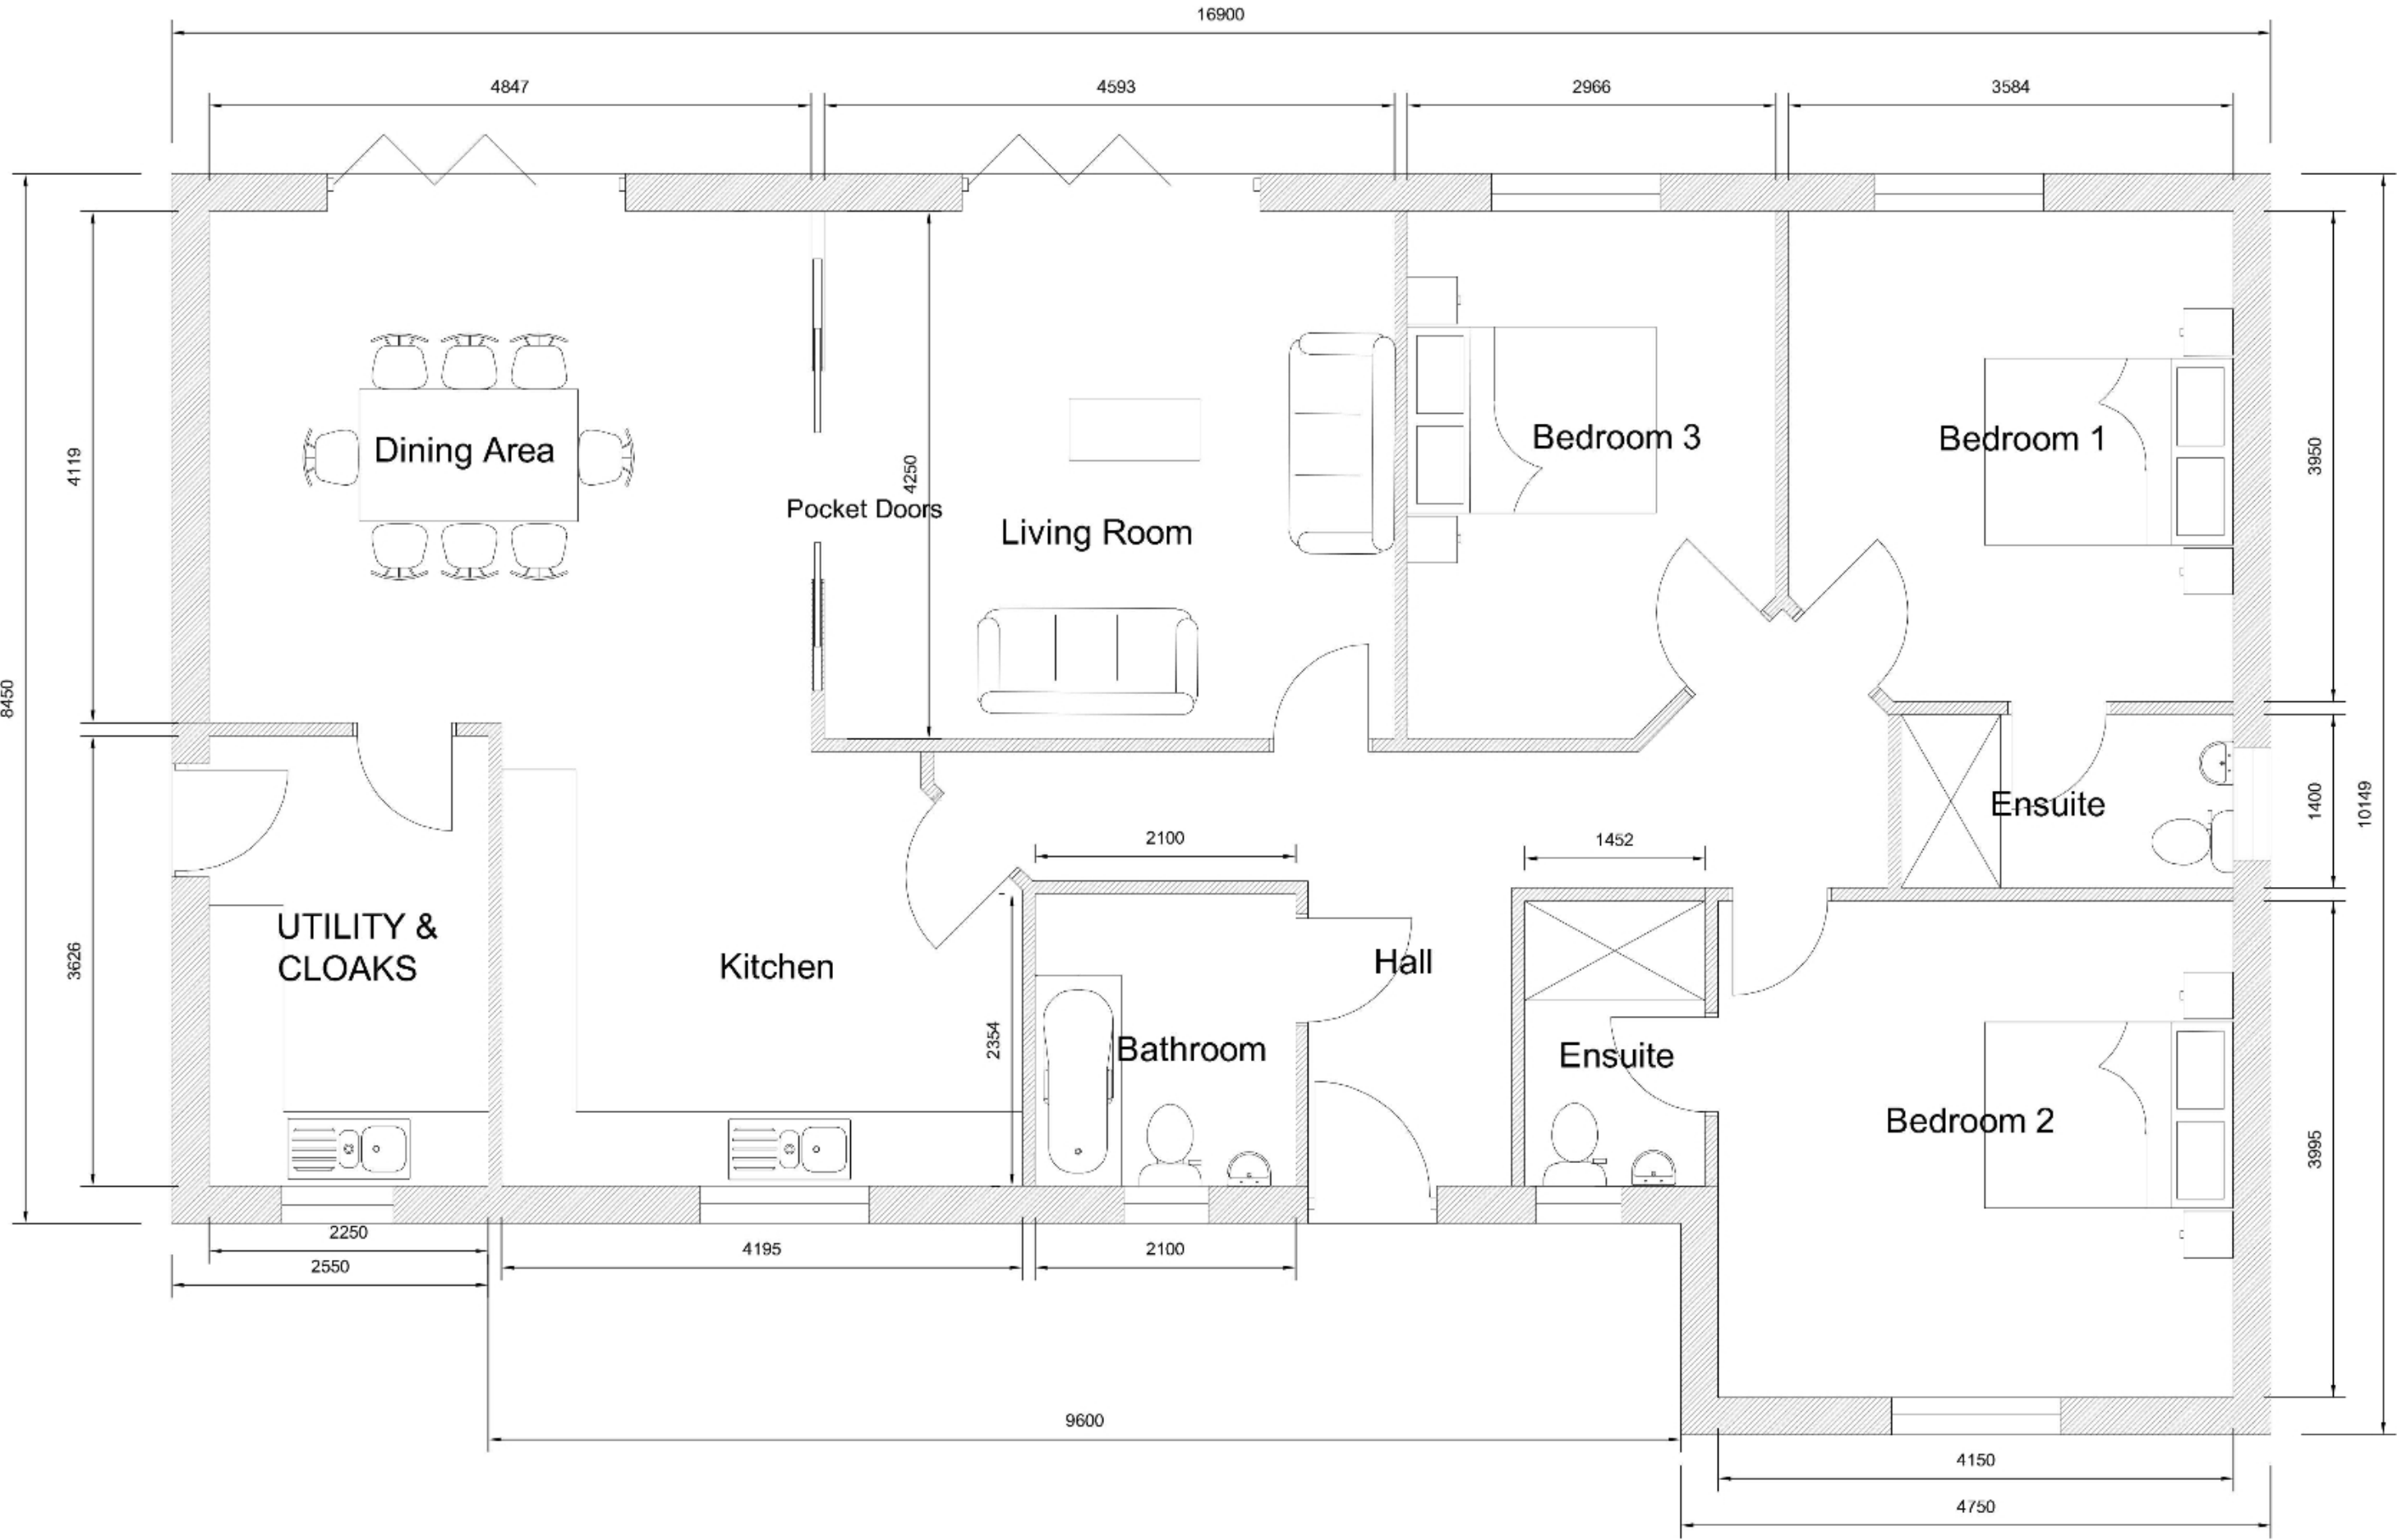

PROPOSED GROUND FLOOR PLAN