


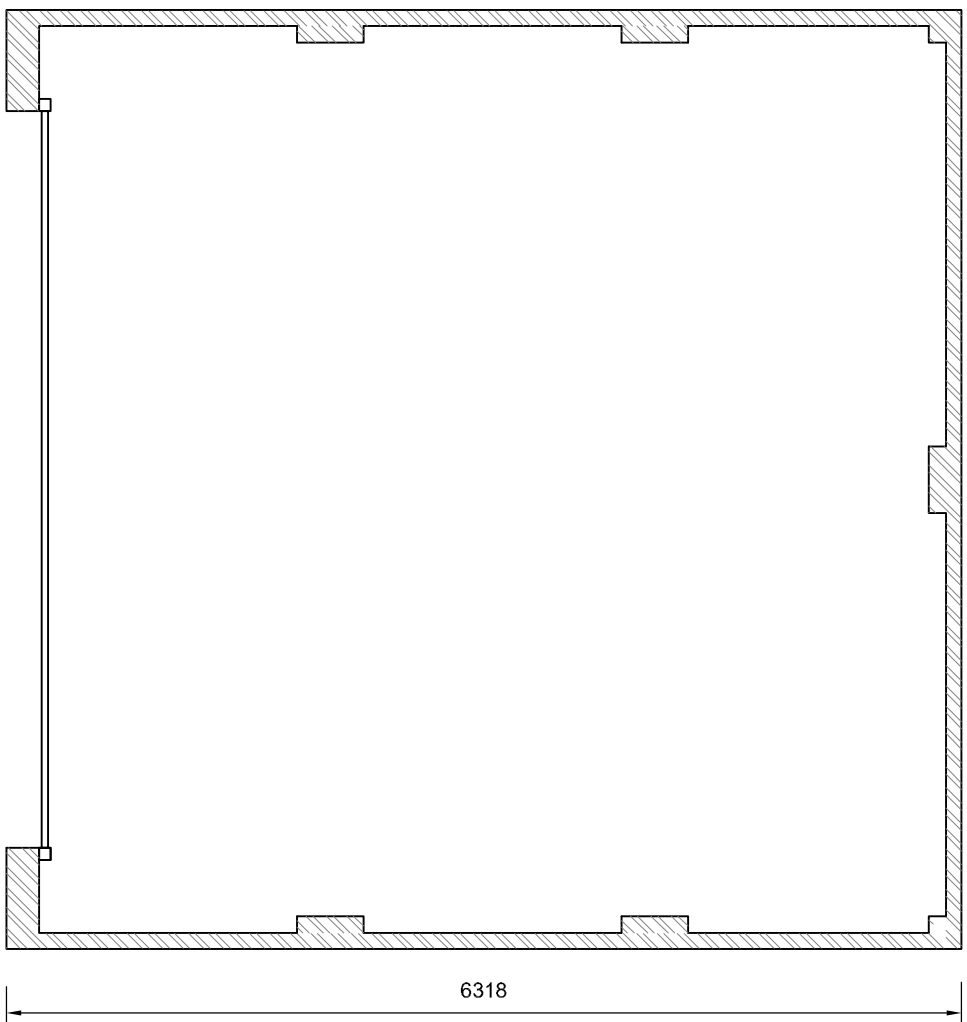

PROPOSED BLOCK PLAN

PLANTING AND AFTERCARE

Tree dies are to be replaced as necessary.
All trees and shrubs are to be maintained for a five year period beginning with the date of completion of the scheme and, during that period, all losses shall be made good.

TREES - PLANTING AND MAINTENANCE SCHEDULE

- T1 Acer
T2 Wild Cherry
T3 Rowan
T4 Fraxinus excelsior

New trees to be half standard 1800 mm high with well-developed fibrous roots. On windward side provide pressure treated timber stake to support bottom 3rd of tree. Set each tree in minimum 300 x 300 x 300 mm pit with peat mulching in base. Ensure tree is well-bleeded in. Provide protection if rabbits are a problem.

PROPOSED GARAGE PLANS (materials to match dwellings)

(materials to match dwellings)

Revision	Date	Drawn	Description
----------	------	-------	-------------

Client **Mr Pete Waudby**

Residential development at Riseholme Farm, Gosberton Risegate, PE11 4EF

Drawing Planning (block, garage and location plans)

Scale 1:50, 1:100, Drawn AWM Checked TAC Date 30/09/2022

Trevor A Clay RIBA Ltd, 14 Old Fendike Road, Weston Hills, Spalding, Lincs. PE12 6DU
01406 380027 07778 597975 trevor@tarcarchitects.co.uk

www.tacarchitects.co.uk