


section

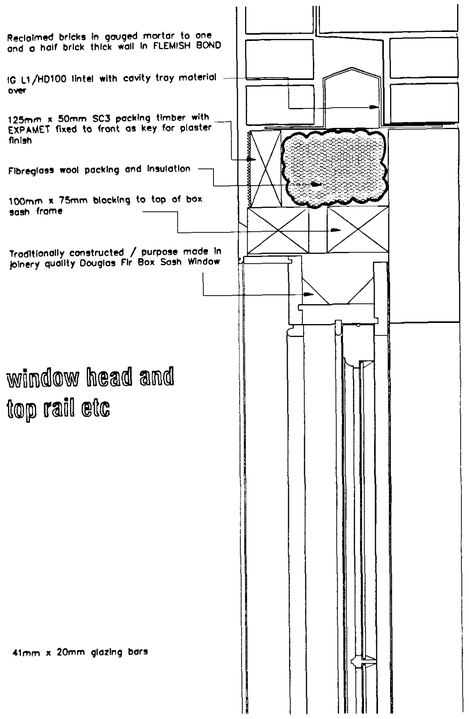


window head and top rail etc

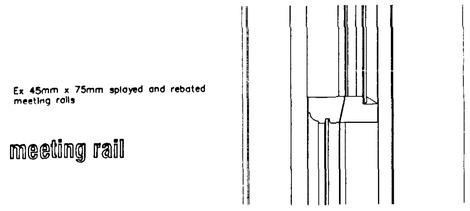


meeting rail

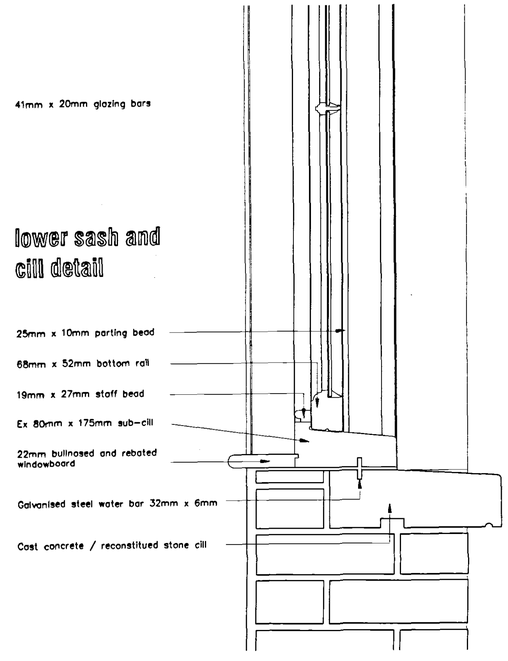


lower sash and cill detail

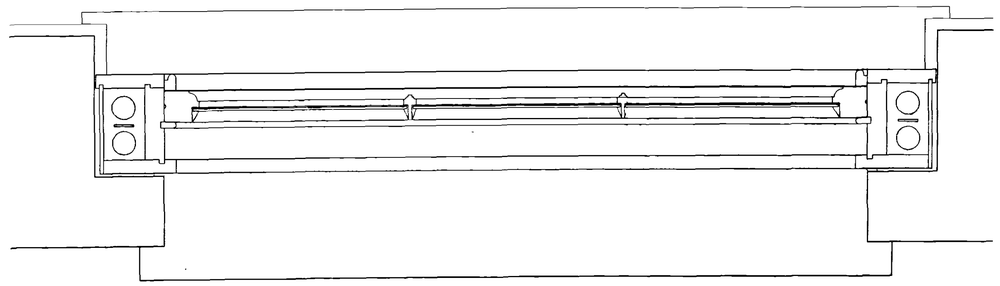

plan on window

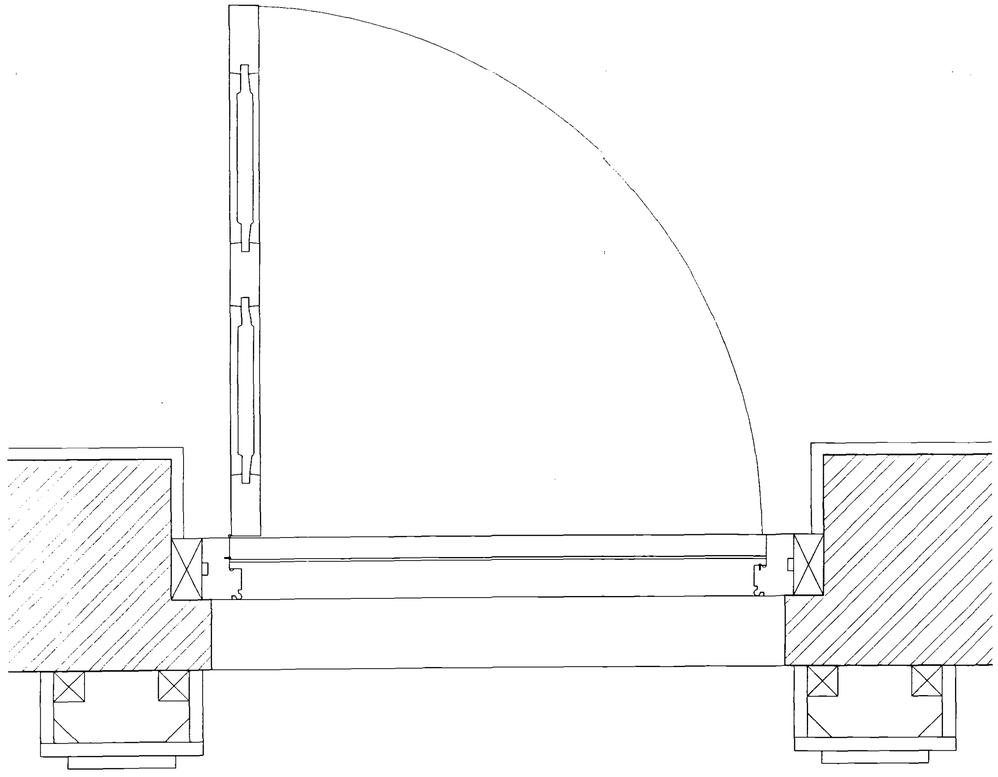

front door plan - proposed

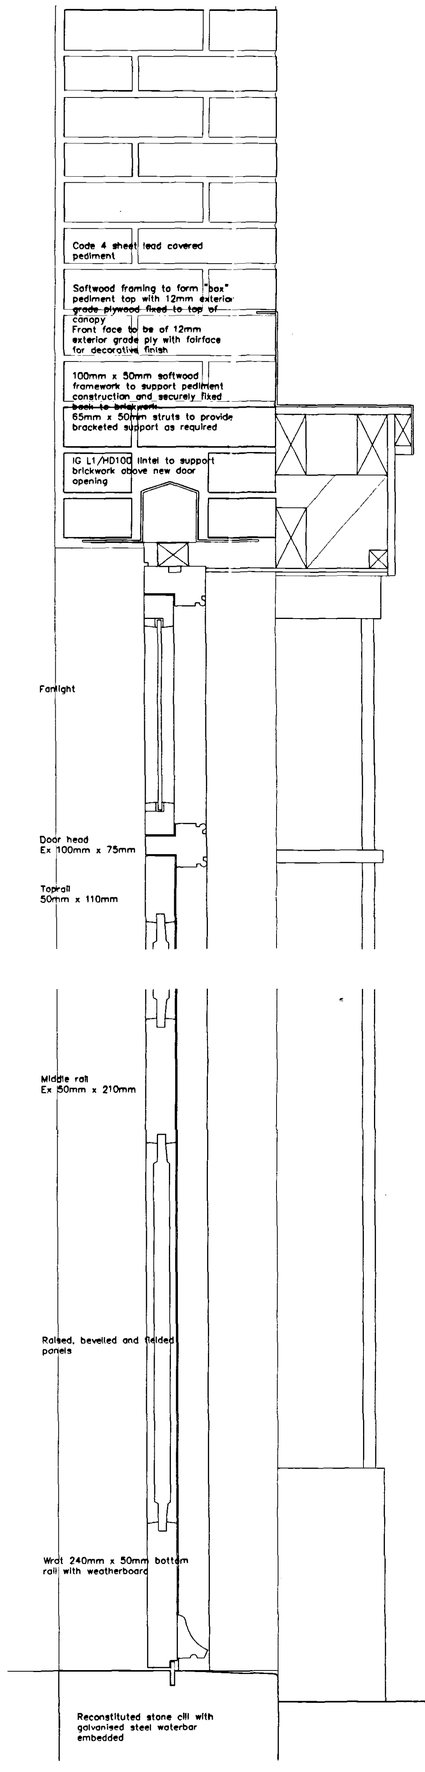

NOTE
All dimensions must in all circumstances be checked and verified on site by the contractor, sub-contractor and supplier etc as appropriate

SHDC
Planning & Development
13 AUG 2003
Ref 974/03

AMENDMENTS

A 11.08.2003 Door canopy amended

DETERMINED PLAN

L. A. Building Design
Architectural and Surveying Practice
56 Hamham Boulevard
Spalding
Lincolnshire PE11 1LB
Telephone/Fax: Spalding (01775) 711437

Peter S Lithgow MCIOB MBIAT
Member of the Chartered Institute of Building and
Member of the British Institute of Architectural Technologists

project
Proposed Alterations to Former Shop at
75 High Street, Gosberton,
Spalding, Lincolnshire

client
MR M WHITMAN

drawing
Design Drawing
Alterations to Shop Front
Planning Drawing

date	scale(s)
APRIL 2003	1:5
drawn by	checked
Peter Lithgow	
job no	drawing no
02/37	06A