
DATE = 05-07-04. REF = 75 HIGH STREET, GOSBERTON, LINCOLNSHIRE, PE11 4NJ.

DRAWING No - 050704.

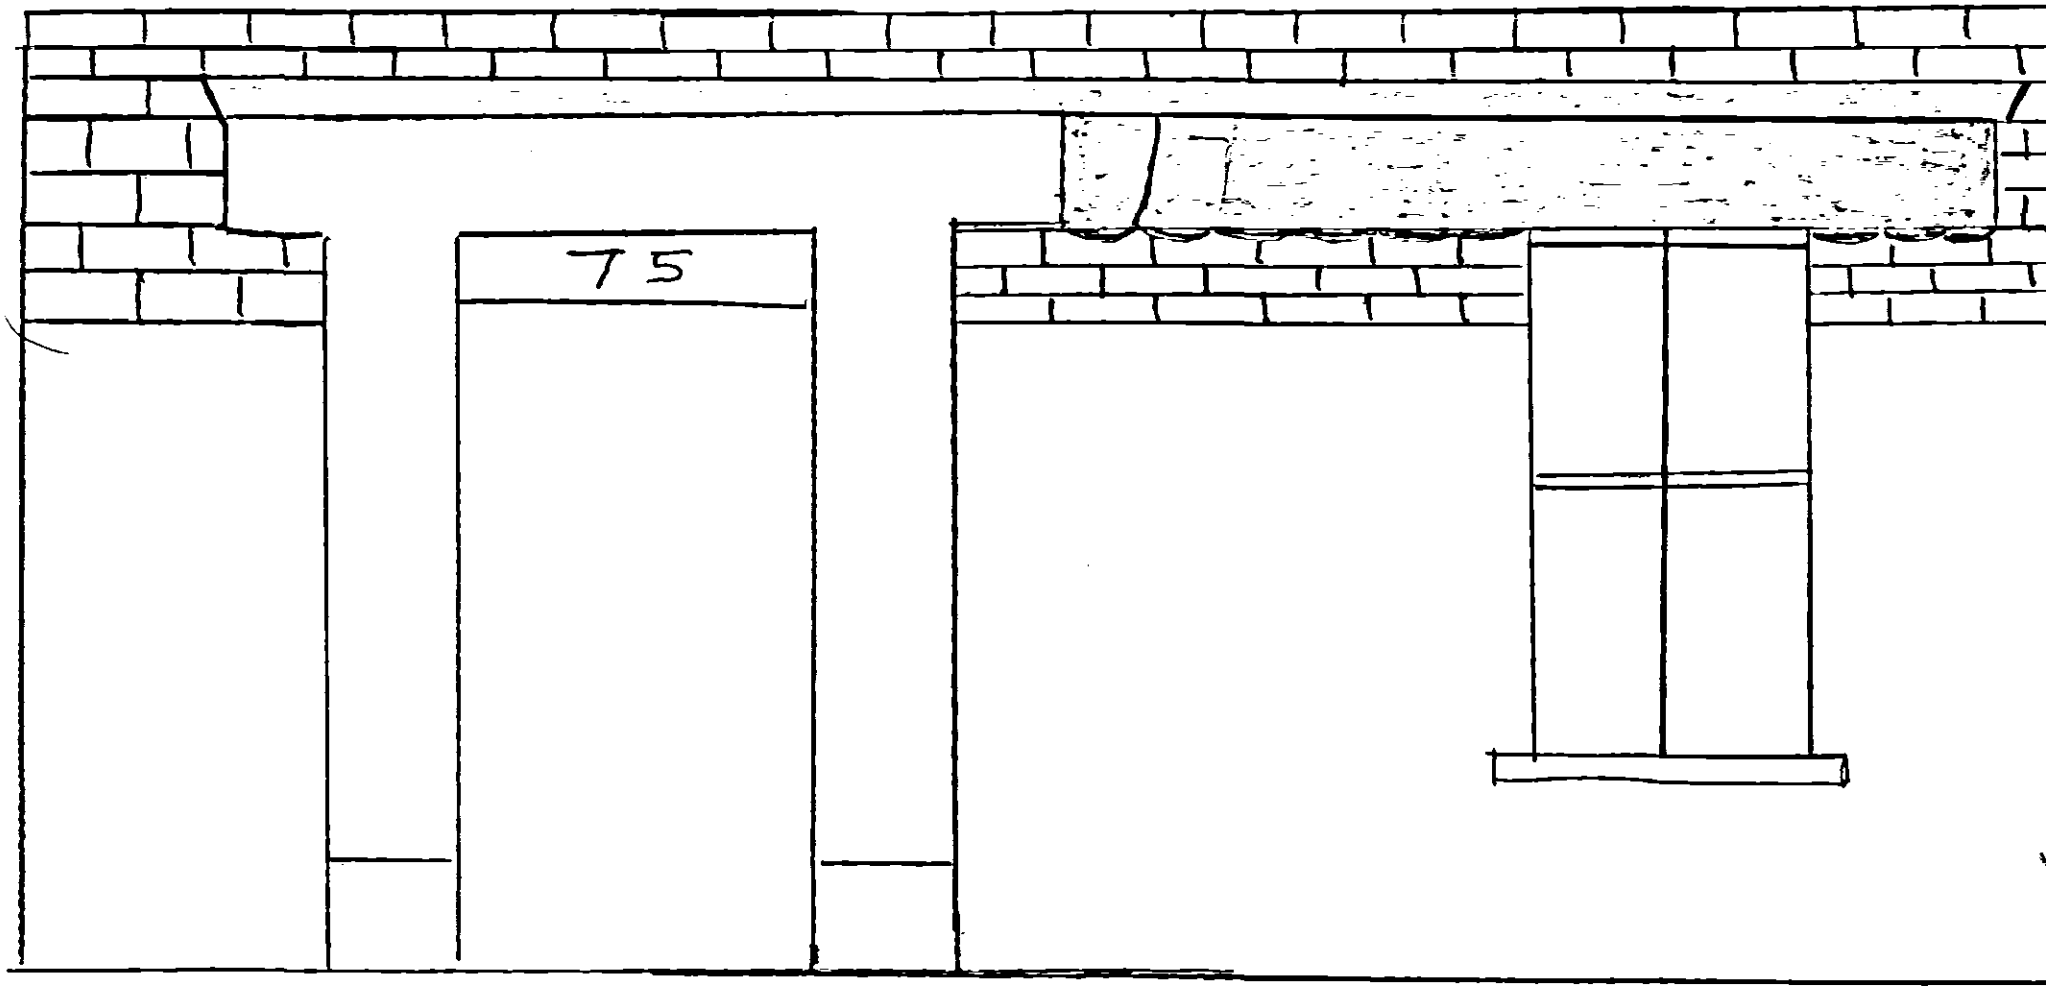

SHDC
Planning & Development
07 JUL 2004
Ref: 0974/03

AMENDED PLAN

Ref. A1