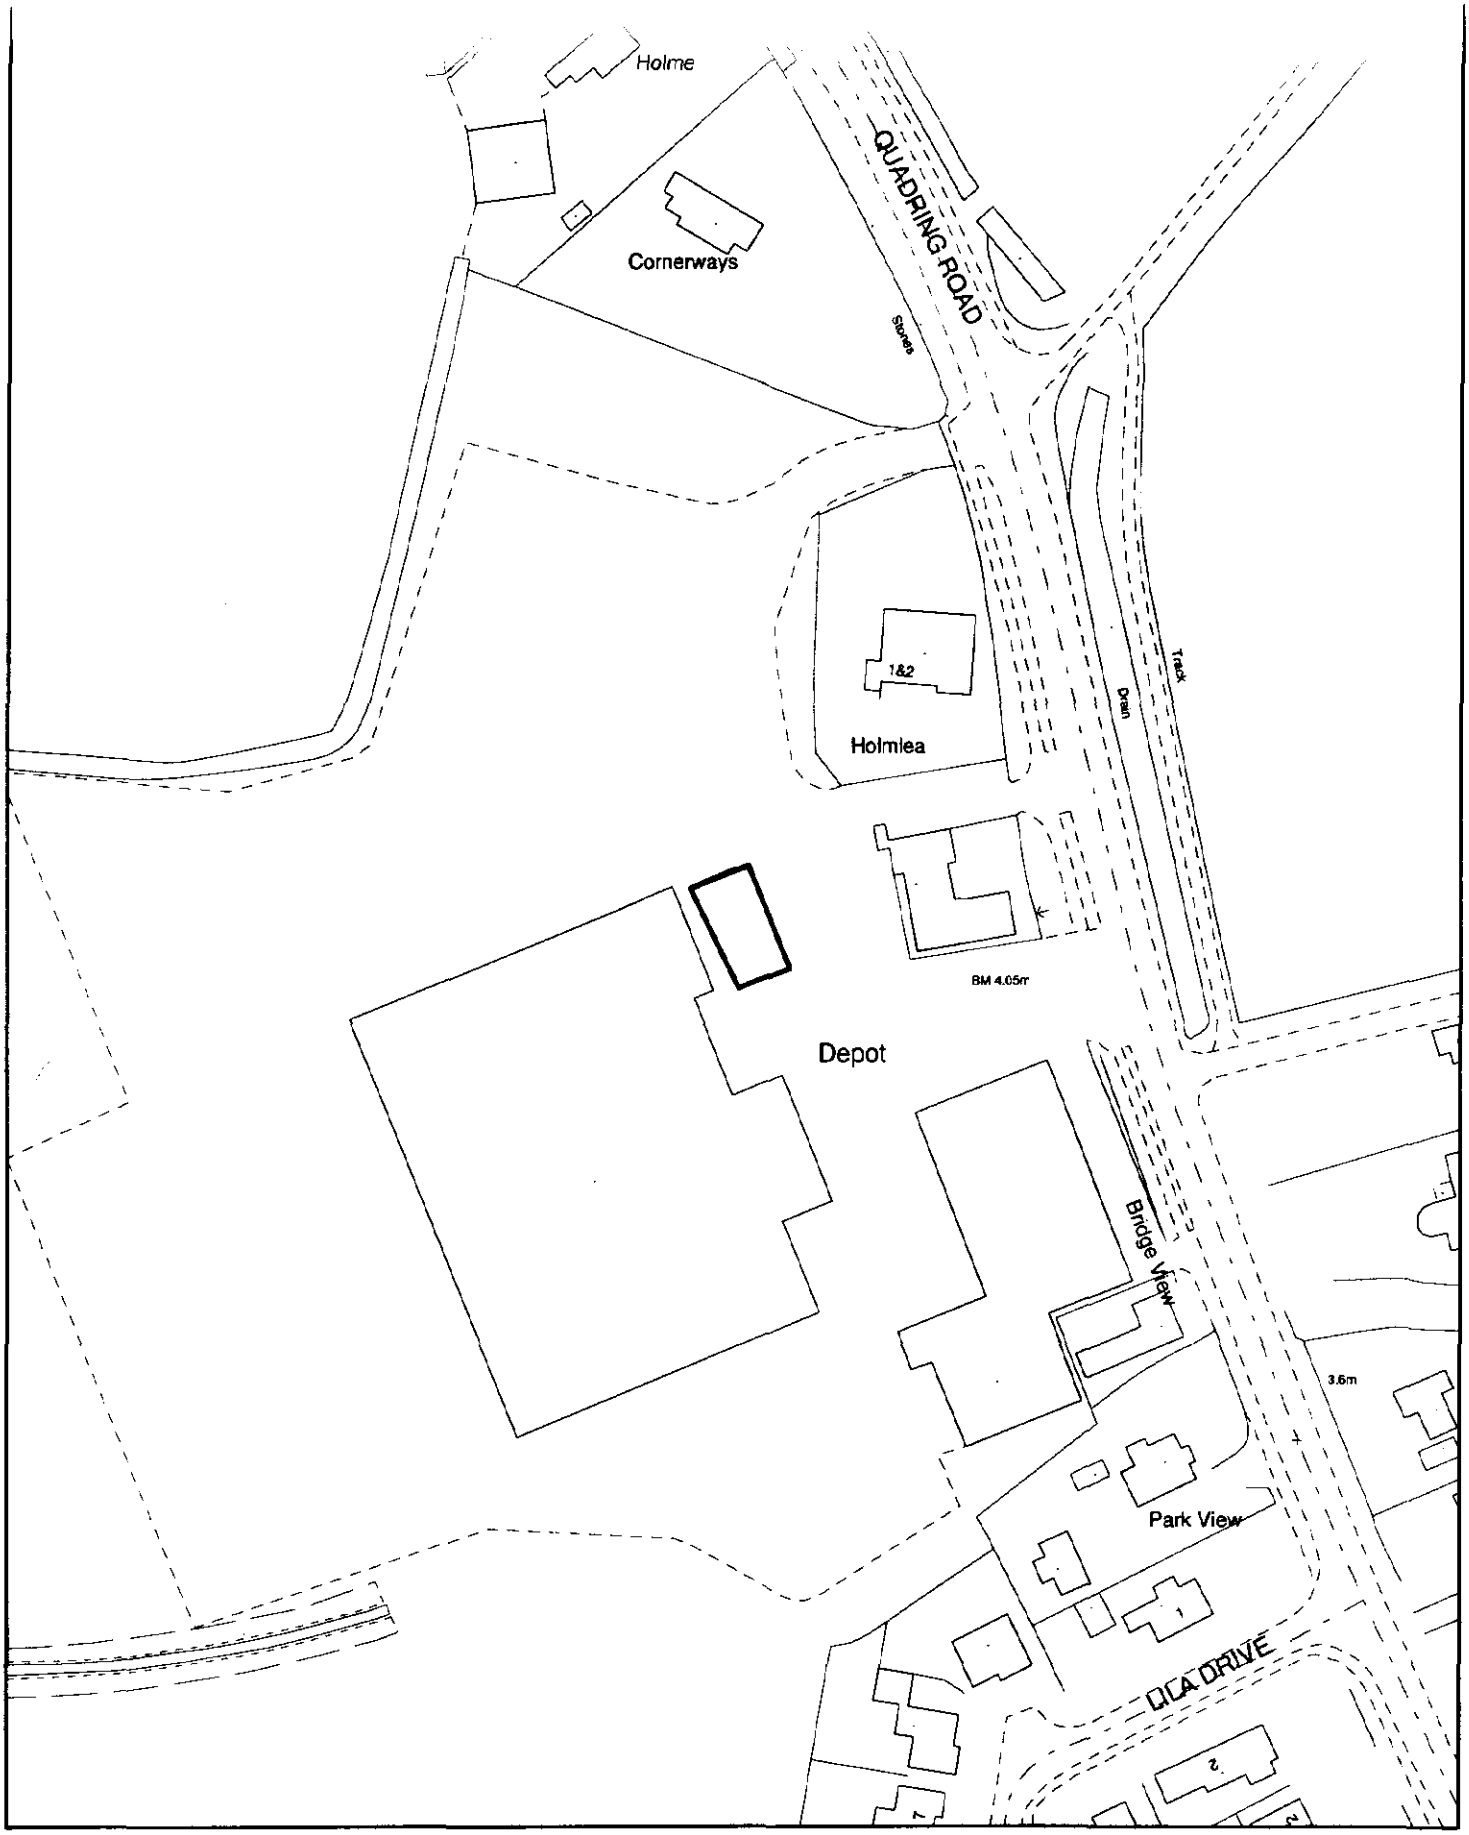



SOUTH HOLLAND DISTRICT COUNCIL

**Planning Application Location Plan**
**Ward Member Notification**

**H08/0977/00**


FILE COPY

Scale: 1:1250

Housing and Planning Services Department

Council Offices, Priory Road, Spalding, Lincolnshire
PE11 2XE

PLEASE DO NOT COPY THIS PLAN
This map is reproduced from Ordnance Survey material with permission of Ordnance Survey on behalf of Her Majesty's Stationery Office (c) Crown copyright. Unauthorised reproduction infringes Crown copyright and may lead to prosecution or civil proceedings. South Holland District Council LA079413 2000

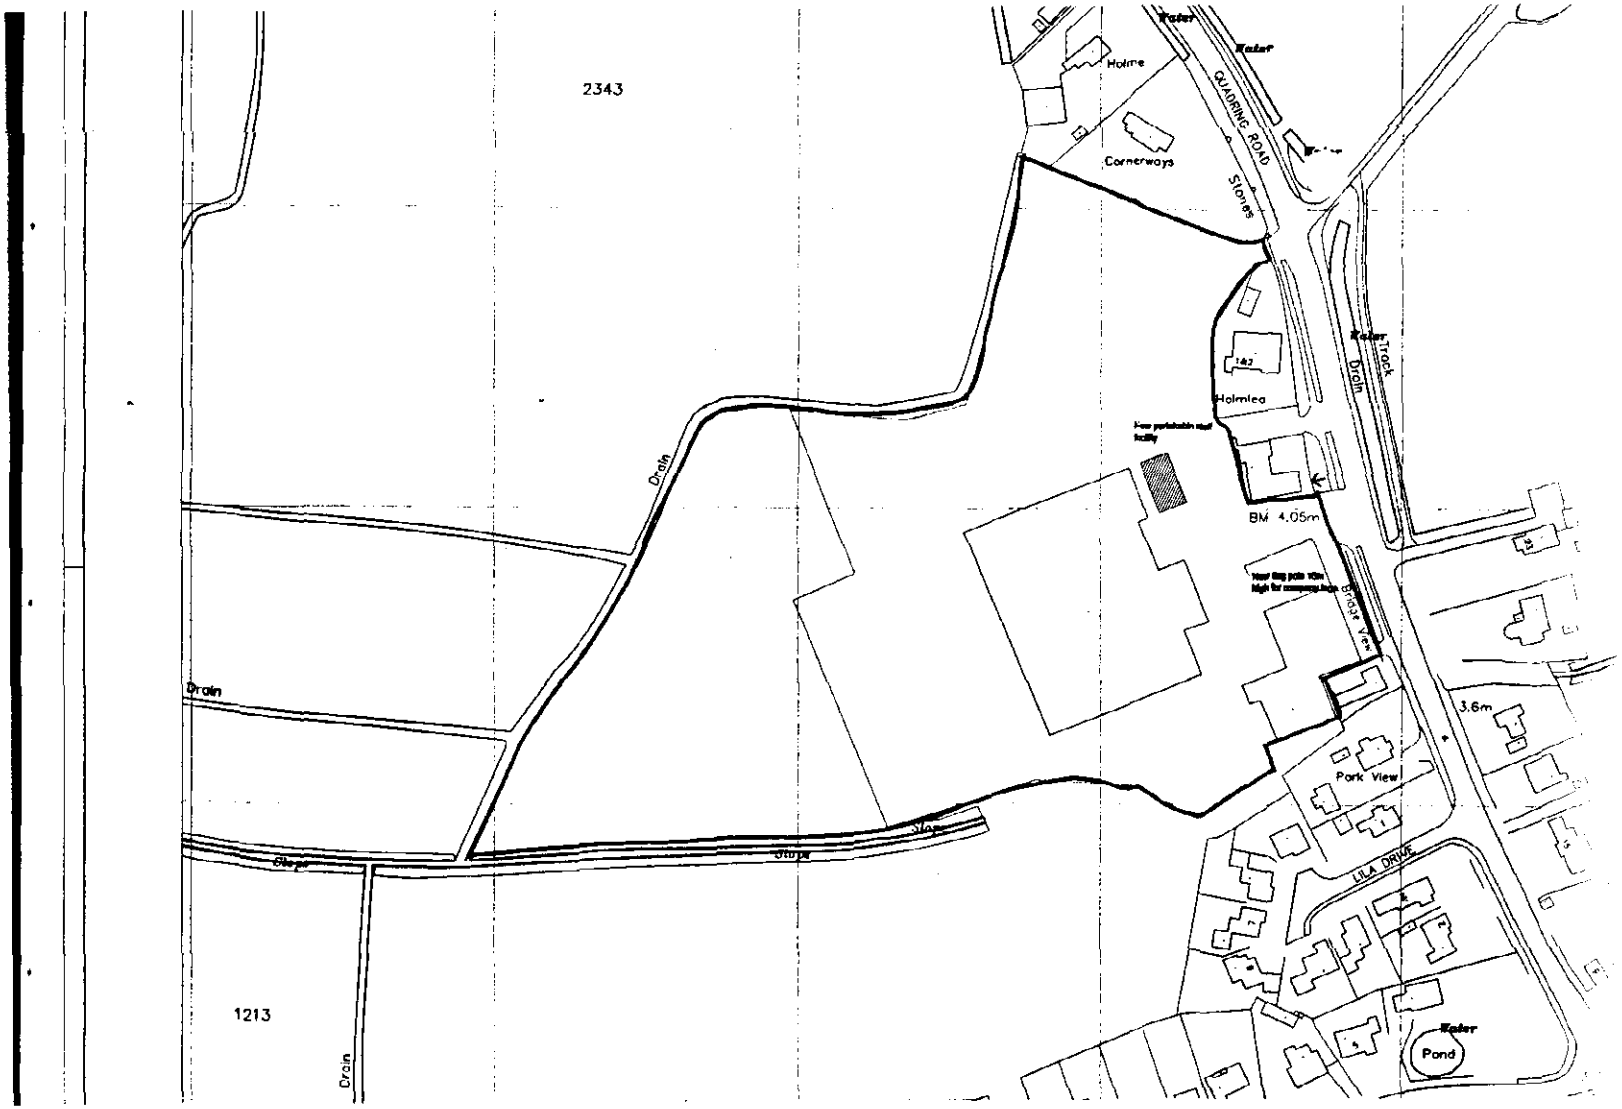
2343
Holme
Cornerways
QUADRING ROAD
Stones
Holmlea
Drain
BM 4.05m
Bridge View
3.6m
Park View
LILA DRIVE
Pond
Drain
Drain
Drain
1213